


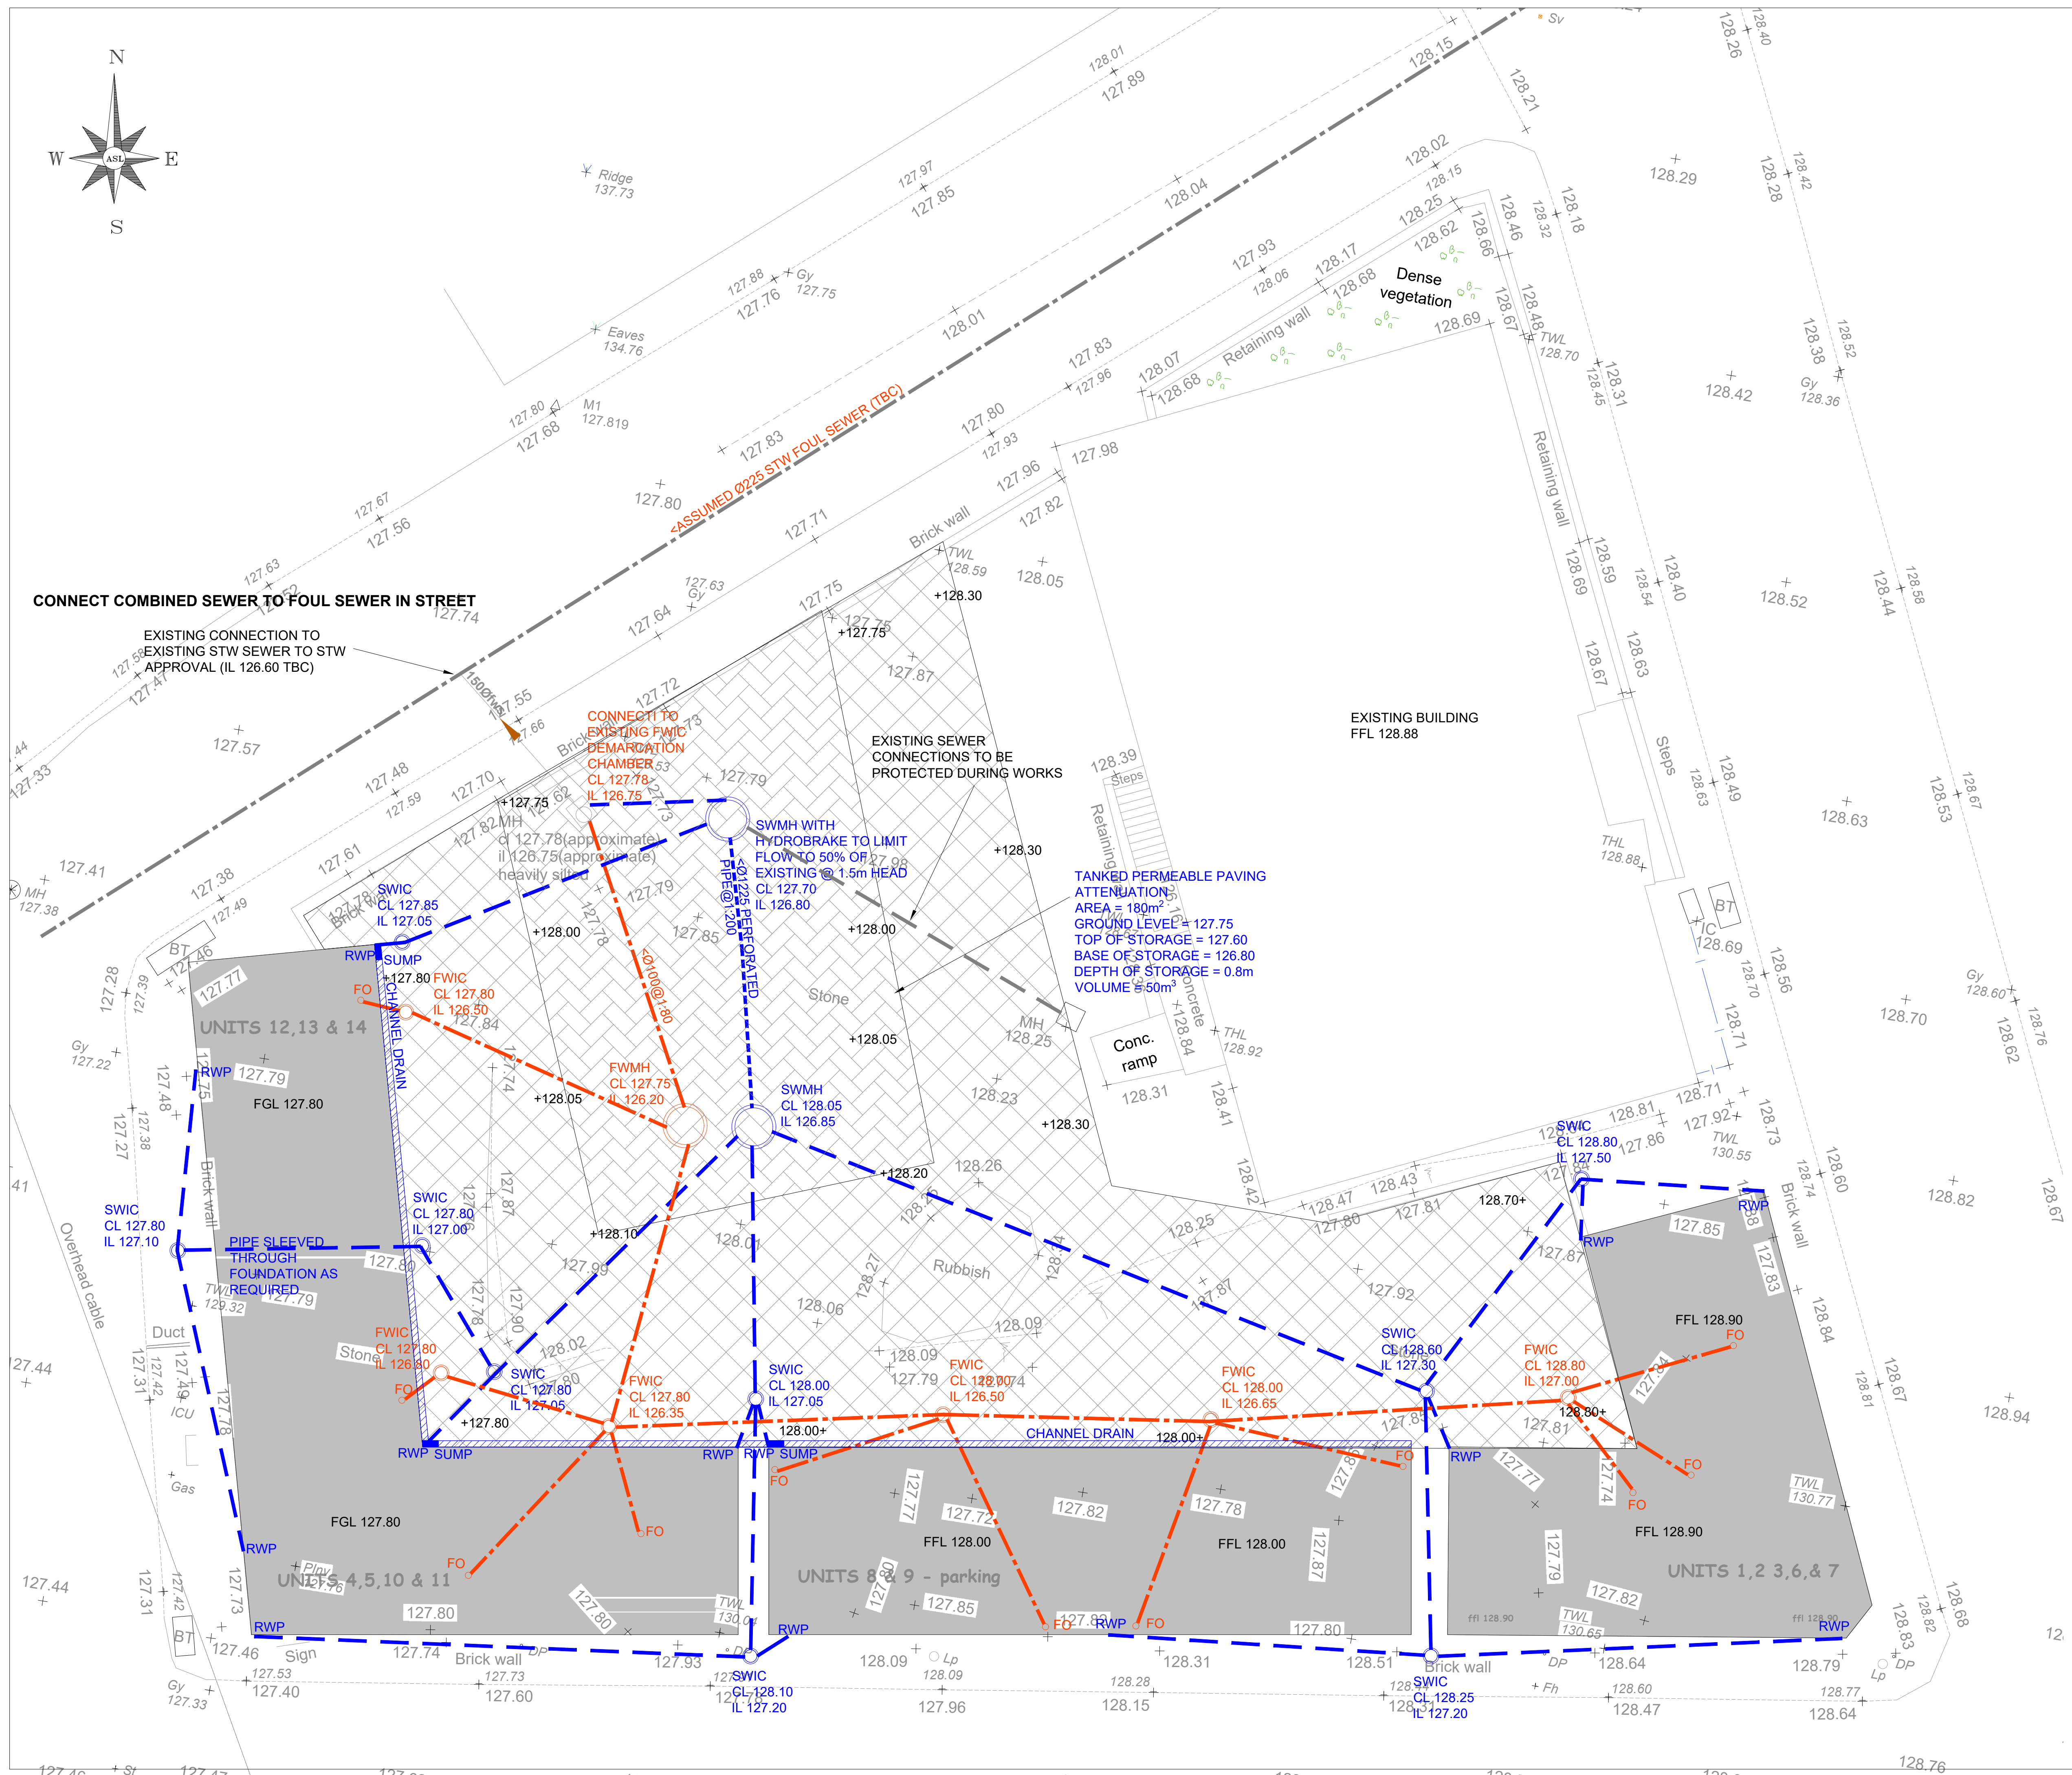

- | | | | | | | | | | | | | |
|--|--|--|--|--|--|--|--|--|--|--|--|--|
| <h1 style="text-align: center;">arcelle Consulting</h1> <p style="text-align: center;">T: 0116 254 5058 E: info@arcelleconsulting.co.uk</p> <p style="text-align: center;">Leicester Office</p> <p style="text-align: center;">18 De Montfort Street Leicester LE1 7GL</p> <p style="text-align: center;">London Office</p> <p style="text-align: center;">49 Constable House Adelaide Road London NW3 3QA</p> | | | | | | | | | | | | |
| Architect
<div style="text-align: center;">-</div> | | | | | | | | | | Status
<div> <div>Preliminary</div> <div>Tender</div> <div>Construction</div> </div> | | |
| Drawing No.
<div style="text-align: center;">2017-C01</div> | | | | | | | | | | <div> <div></div> <div><div></div></div> <div></div> </div> | | |
| Revision
<div>B</div> | | <div> <div></div> <div></div> <div></div> <div></div> <div></div> <div></div> <div></div> <div></div> <div></div> <div></div> </div> | | | | | | | | As Built | | |