H.M. LAND REGISTRY

ORDNANCE SURVEY PLAN REFERENCE	SK 4308	TITLE NUMBER LT137825
COUNTY LEICESTERSHIRE	DISTRICT HINCKLEY AND BOSWORTH	Scale 1/2500
		© Crown copyright

DEVELOPMENT SERVICES
22 MAY 2008
RECEIVED

08/00520/FUL
22 MAY 2008

SCANNED

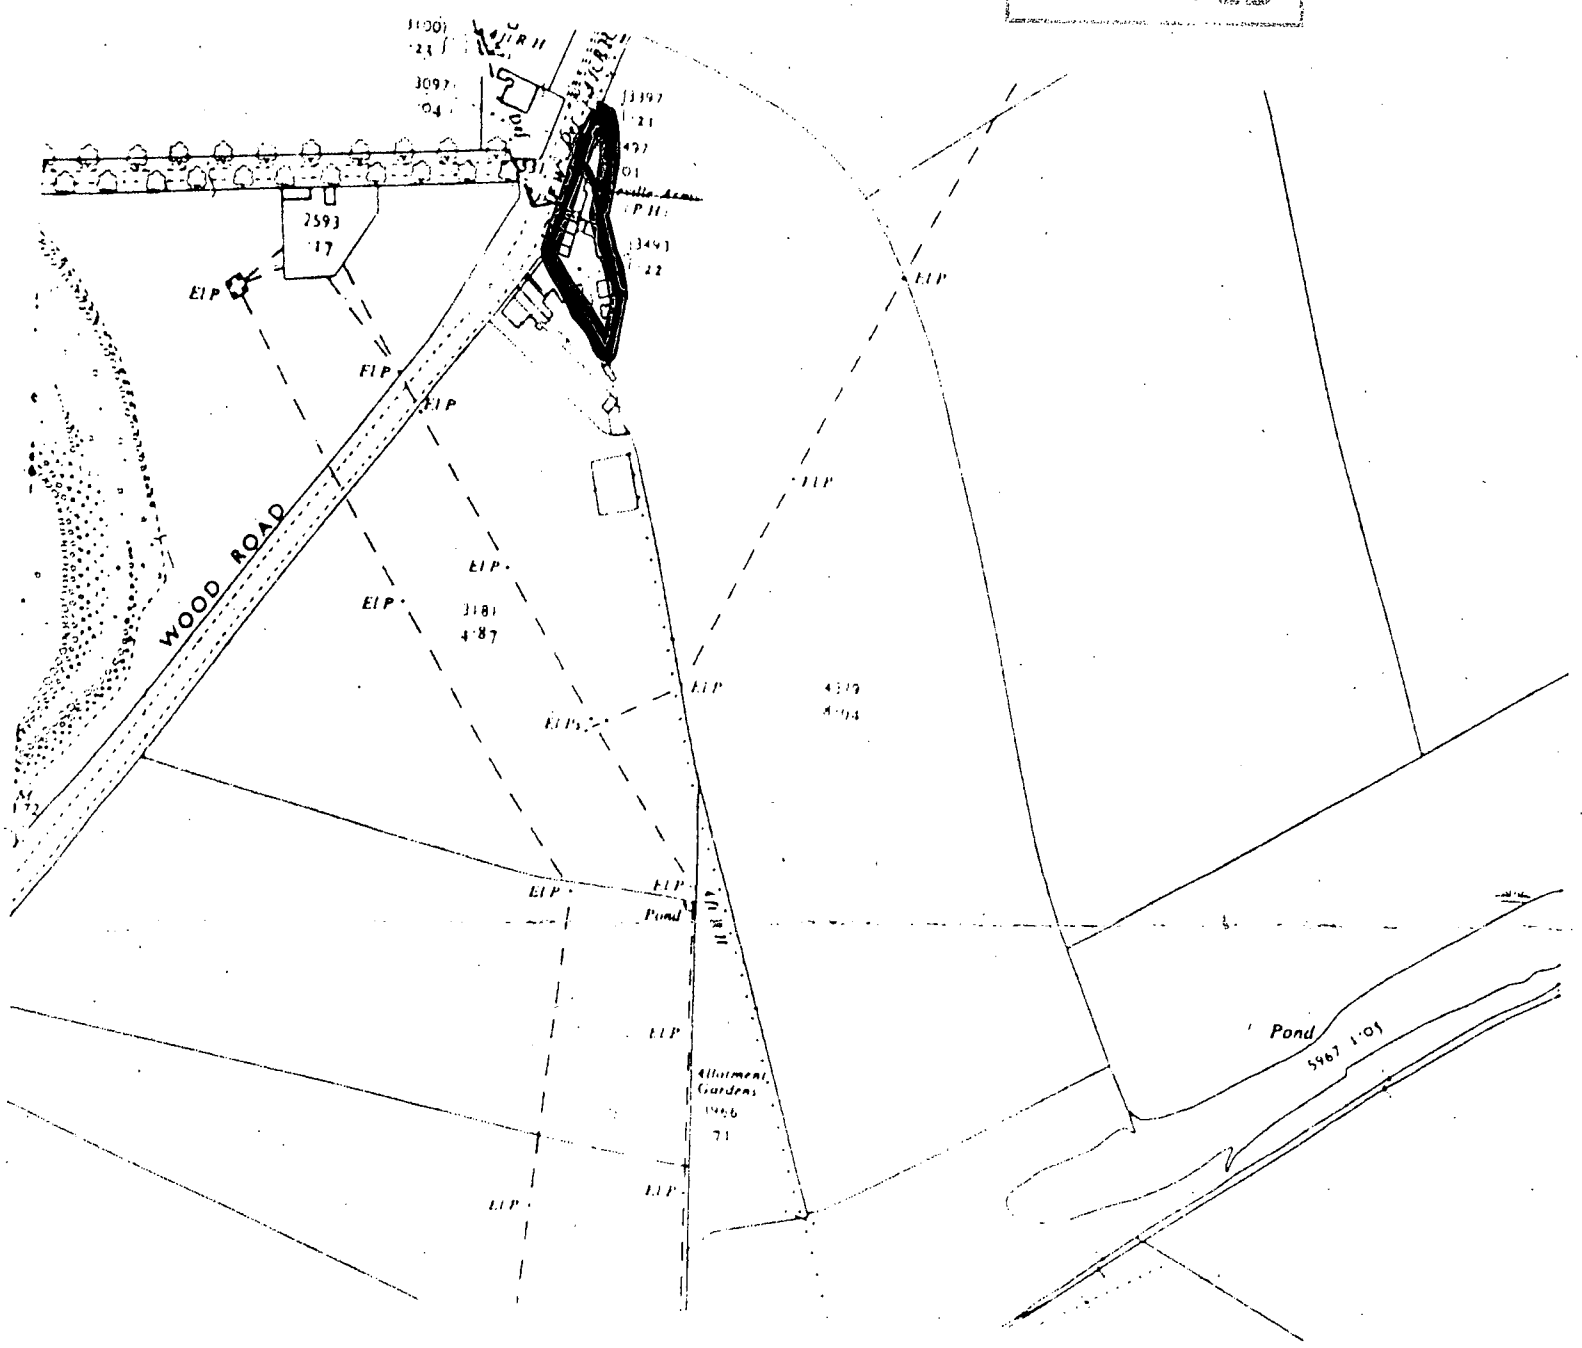

FILED PLAN
H.M. LAND
7183
REGISTRY

This official copy is issued, and shows the state of this title plan, on 15 May 2008 at 12:05:13.
It is admissible in evidence to the same extent as the original (s.67 Land Registration Act 2002).
This title plan shows the general position, not the exact line, of the boundaries. It may be subject to distortions in scale. Measurements scaled from this plan may not match measurements between the same points on the ground. See Land Registry Public Guide 19 - Title Plans and Boundaries.
This title is dealt with by Land Registry, Leicester Office.
© Crown Copyright. Produced by Land Registry. Reproduction in whole or in part is prohibited without the prior written permission of Ordnance Survey. Licence Number 100026316.

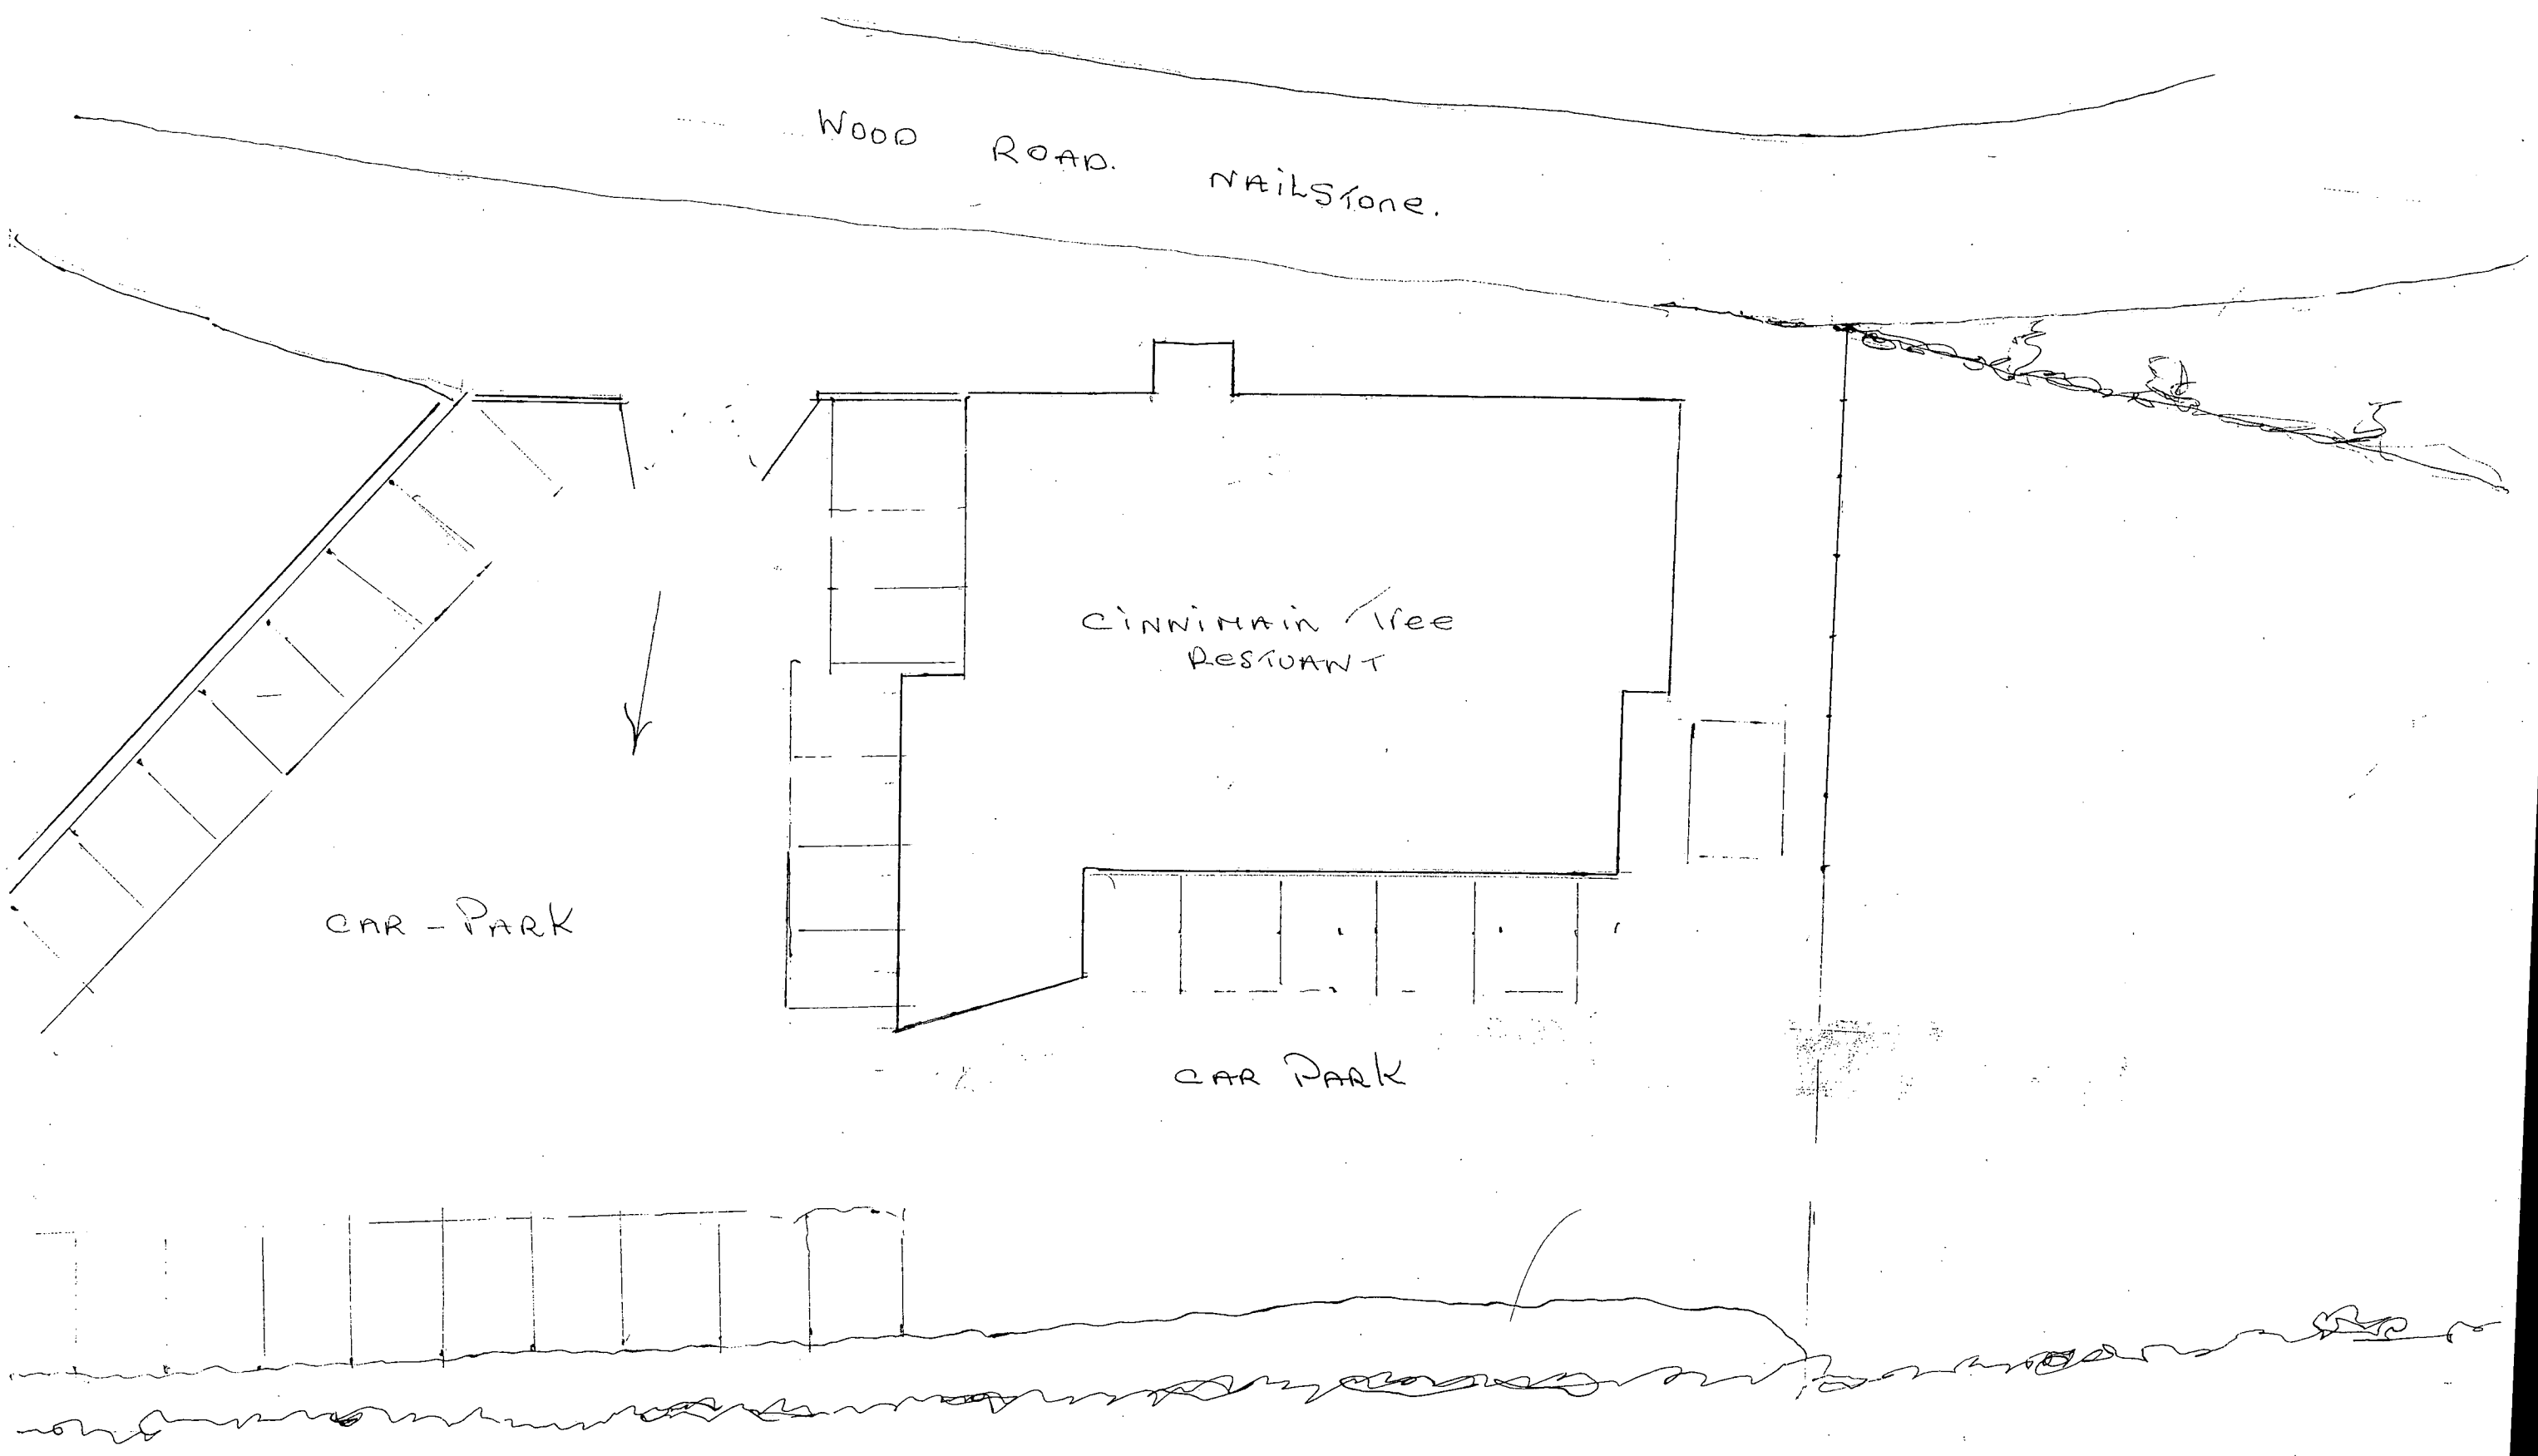

CINNIMION TREE RESTUARNT.
WOOD ROAD). NAILSTONE.

Scale 1 - 200