


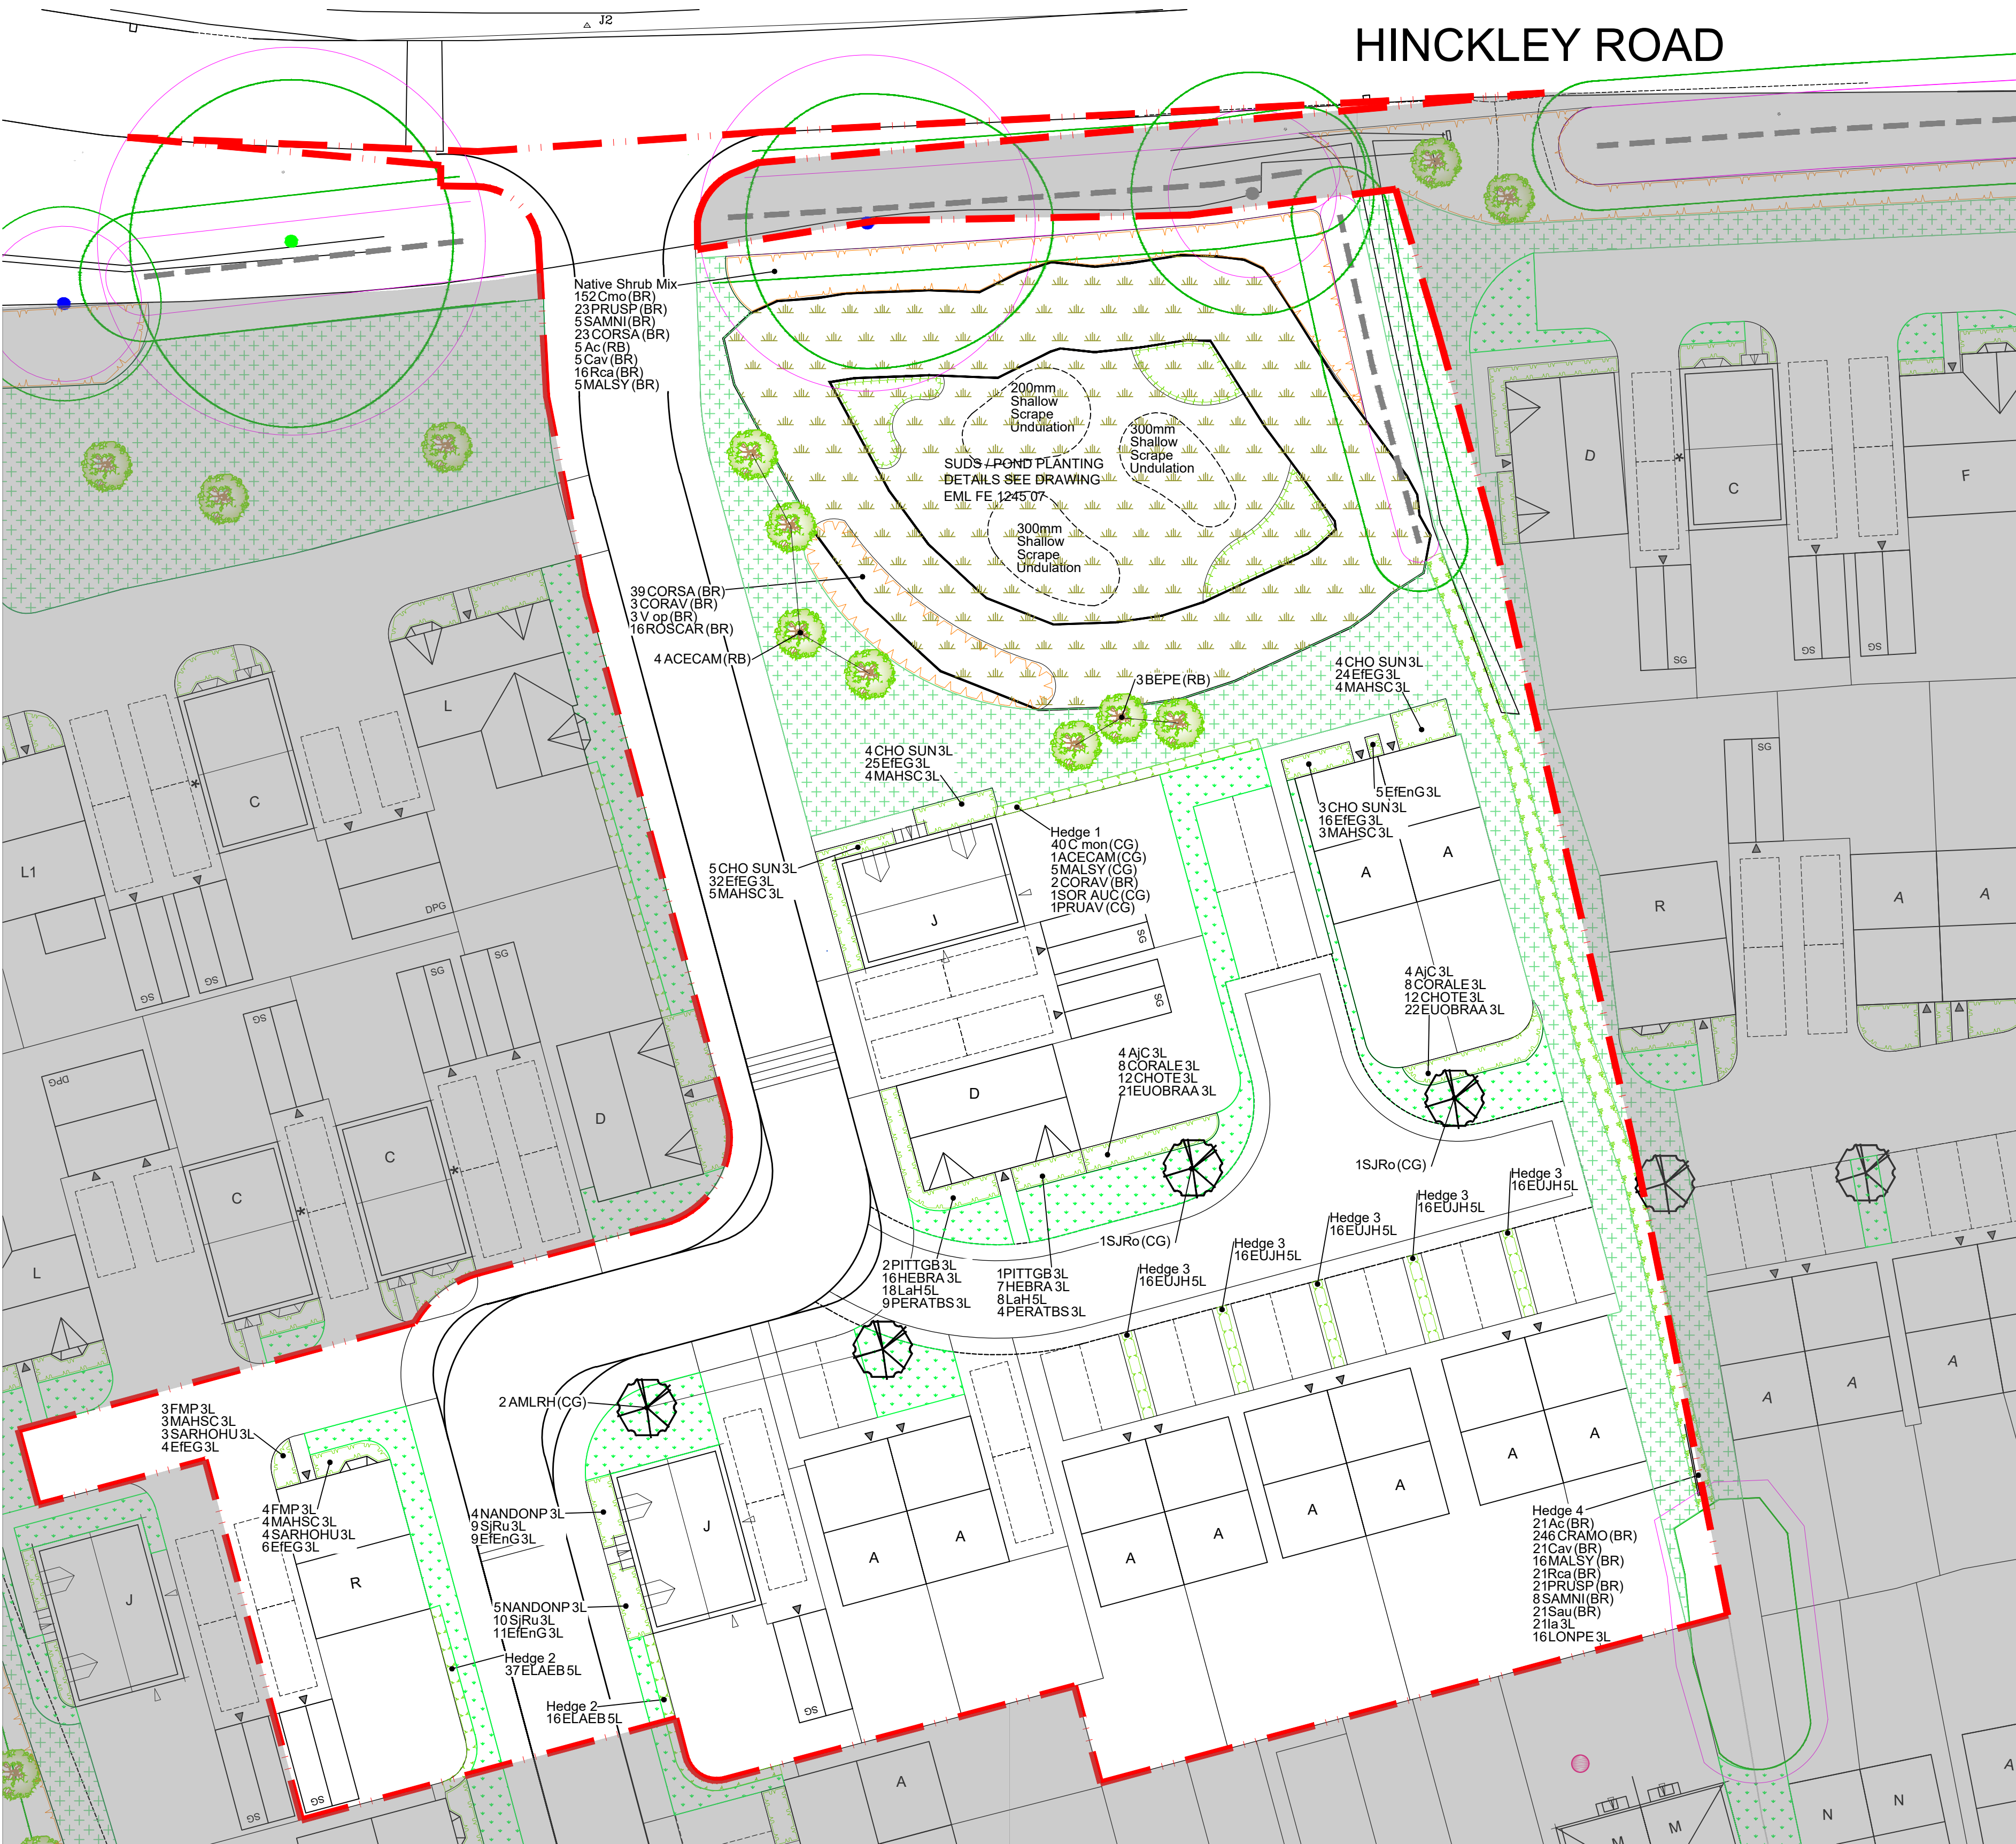

HINCKLEY ROAD

Landscaping Schedule - Boundary Plan 3						
Trees						
Abbreviation	Species	Height	Girth	Specification	Pot Size	Number
ACECAM	Acer campestre	350-400cm	12-14cm	Clear Stem min. 200	(RB)	4
AMLRH	Amelanchier x gradiflora 'Robin Hill'	400-450cm	16-18cm	Clear Stem min. 200	(CG)	2
BEPE	Betula pendula	350-400cm	12-14cm	Clear Stem min. 200	(RB)	3
SJRo	Sorbus 'Joseph Rock'	400-450cm	14-16cm	Clear Stem min. 200	(CG)	2
Shrubs						
Abbreviation	Species	Density	Height	Pot Size	Number	
AIC	Aucuba japonica 'Crotonifolia'	3/m²	30-40cm	3L		8
CHOTE	Choisya ternata	3/m²	30-40cm	3L		24
CHO SUN	Choisya ternata 'Sundance'	3/m²	30-40cm	3L		16
CORALE	Cornus alba 'Elegantissima'	3/m²	40-60cm	3L		16
CORSA	Cornus sanguinea	1/m²	60-80cm	(BR)		39
CORAV	Corylus avellana	1/m²	60-80cm	(BR)		3
EfEnG	Euonymus fortunei 'Emerald 'n' Gold'	4/m²	20-30cm	3L		25
EfEG	Euonymus fortunei 'Emerald Gaiety'	4/m²	20-30cm	3L		107
EUOBRAA	Euonymus japonicus 'Bravo'	4/m²	30-40cm	3L		43
FMP	Fuchsia 'Mrs Popple'	3/m²	30-40cm	3L		7
HEBRA	Hebe rakaiensis	3/m²	20-30cm	3L		23
LaH	Lavandula angustifolia 'Hidcote'	3/m²	30-40cm	5L		26
MAHSC	Mahonia 'Soft Caress'	3/m²	30-40cm	3L		23
NANDONP	Nandina domestica 'Nana Purpurea'	3/m²	30-40cm	3L		9
PERATBS	Perovskia 'Blue Spire'	3/m²	30-40cm	3L		13
PITTB	Pittosporum tenuifolium 'Golf Ball'	3/m²	30-40cm	3L		3
ROSCAR	Rosa 'Carina'	1/m²	60-80cm	(BR)		16
SARHOHU	Sarcococca hookerana humilis	3/m²	30-40cm	3L		7
SIRu	Skimmia japonica 'Rubella'	3/m²	30-40cm	3L		19
V op	Viburnum opulus	1/m²	60-80cm	(BR)		3
Hedge 1						
Abbreviation	Species	Density	Height	Pot Size	Number	
ACECAM	Acer campestre	3/m	60-80cm	(CG)		1
CORAV	Corylus avellana	3/m	60-80cm	(BR)		2
C mon	Crataegus monogyna	3/m	60-80cm	(CG)		40
MALSY	Malus sylvestris	3/m	60-80cm	(CG)		5
PRUAV	Prunus avium	3/m	60-80cm	(CG)		1
SOR AUC	Sorbus aucuparia	3/m	60-80cm	(CG)		1
Hedge 2						
Abbreviation	Species	Density	Height	Pot Size	Number	
ELAEB	Elaeagnus ebbingei	3/m	40-60cm	5L		53
Hedge 3						
Abbreviation	Species	Density	Height	Pot Size	Mix %	Number
EUJH	Euonymus 'Jean Hughes'	3/m	30-40cm	5L	100%	80
Hedge 4						
Abbreviation	Species	Density	Height	Pot Size	Mix %	Number
Ac	Acer campestre	0.3Ctr Double Staggered at 0.4m offset	40-60cm	(BR)	5%	21
Cav	Corylus avellana	0.3Ctr Double Staggered at 0.4m offset	40-60cm	(BR)	5%	21
CRAMO	Crataegus monogyna	0.3Ctr Double Staggered at 0.4m offset	40-60cm	(BR)	60%	246
la	Ilex aquifolium	0.3Ctr Double Staggered at 0.4m offset	40-60cm	3L	5%	21
LONPE	Lonicera periclymenum	0.3Ctr Double Staggered at 0.4m offset	40-60cm	3L	4%	16
MALSY	Malus sylvestris	0.3Ctr Double Staggered at 0.4m offset	40-60cm	(BR)	4%	16
PRUSP	Prunus spinosa	0.3Ctr Double Staggered at 0.4m offset	40-60cm	(BR)	5%	21
Rca	Rosa canina	0.3Ctr Double Staggered at 0.4m offset	40-60cm	(BR)	5%	21
SAMNI	Sambucus nigra	0.3Ctr Double Staggered at 0.4m offset	40-60cm	(BR)	2%	8
Sau	Sorbus aucuparia	0.3Ctr Double Staggered at 0.4m offset	40-60cm	(BR)	5%	21

KEY

Existing Trees & Vegetation Retained

Proposed Native Trees

Proposed Cultivar Trees

Proposed Native Hedge Mix

Proposed Shrubs

Proposed Native Shrub Mix

Proposed Marginal Pond Planting

Proposed Cultivated Turf

Germinal Seeds EGB

Wildflower Germinal Amenity WFG4 Sown @ 5g/m²

Wildflower Germinal Amenity WFG20 Sown @ 10g/m²

N

W

E

S

NOTE: SEE DRAWING IN CONJUNCTION WITH EML FE 1245 07 - PLANTING SPECIFICATION AND DETAILS

Rev:

Comments:

Date:

© This drawing and the building works depicted are the copyright of East Midlands Landscaping Ltd and may not be reproduced or amended except by written permission. No liability will be accepted for amendments made by other persons.

East Midlands Landscaping Limited

Landscape Design, Management & Consultancy

Title:

Landscaping Plan Sheet 5 of 7
A951_12 Phase A
East Field 16 Dwellings

Client:

Fort Estates

Project:

Crabtree Farm
Barwell

DWG No. EML FE 1245 05

Status;

For Approval

Date;

18.10.2022

Drawn;

JG

Revision;

Checked;

JK

Scale;

1:250 @ A1

The Knoll, Leicester Road, Earl Shilton, Leicester, LE9 7TJ
Tel: (01455) 850250
email: jon.king@eastmidlandslandscaping.co.uk