


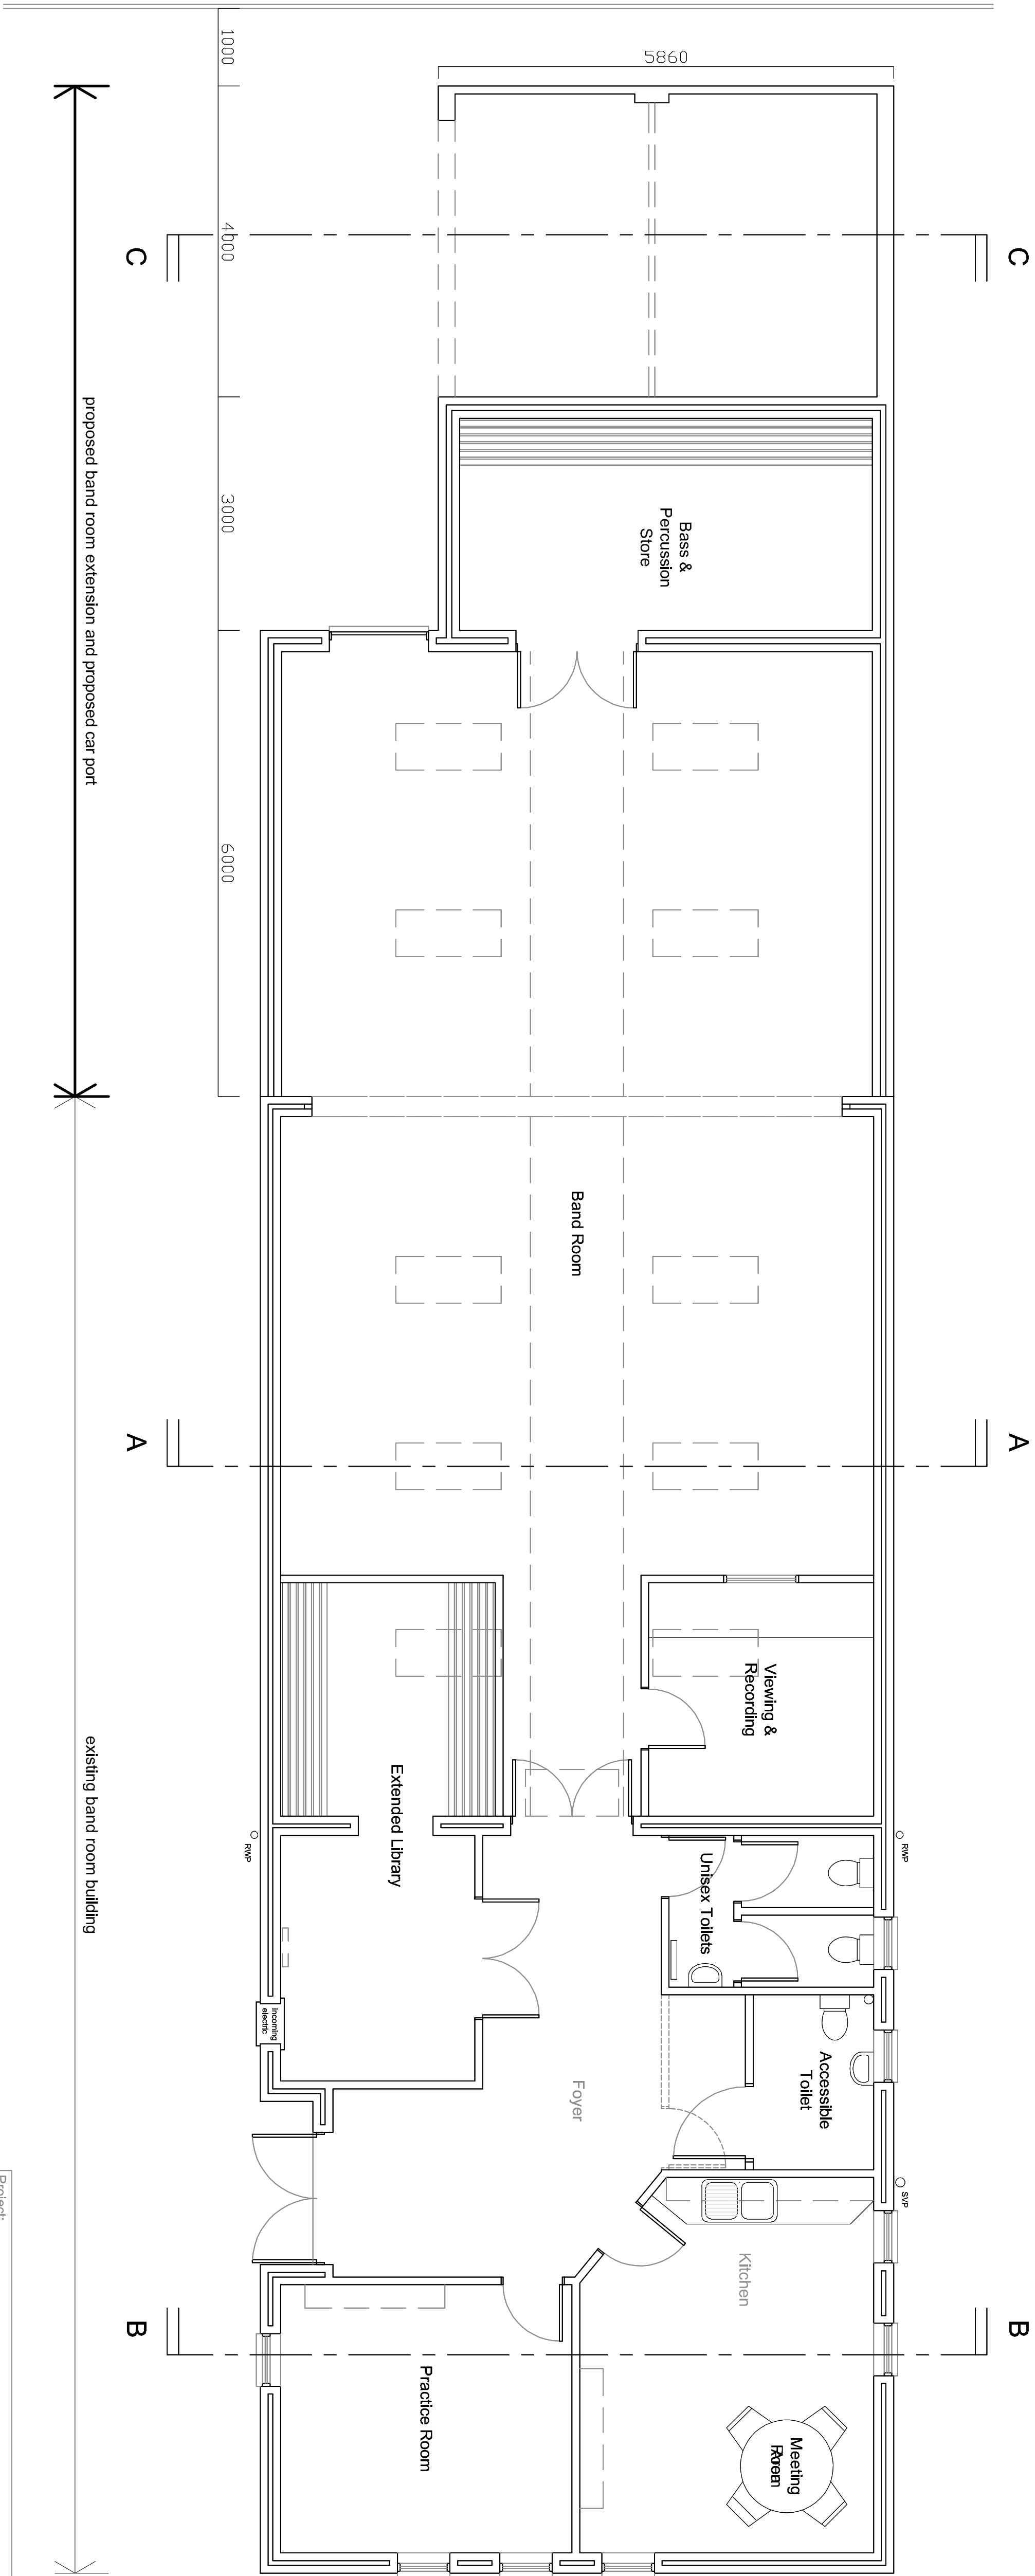

proposed band room extension and proposed car port

existing band room building

Project:	Ratby Band Room	Scale:	1:50@A1
Drawing Title:	Proposed Plan	Drawn by:	GH
Date:	26th October 2021	Status:	Planning
Drawing No:	RBR/21/07	Revision:	A

