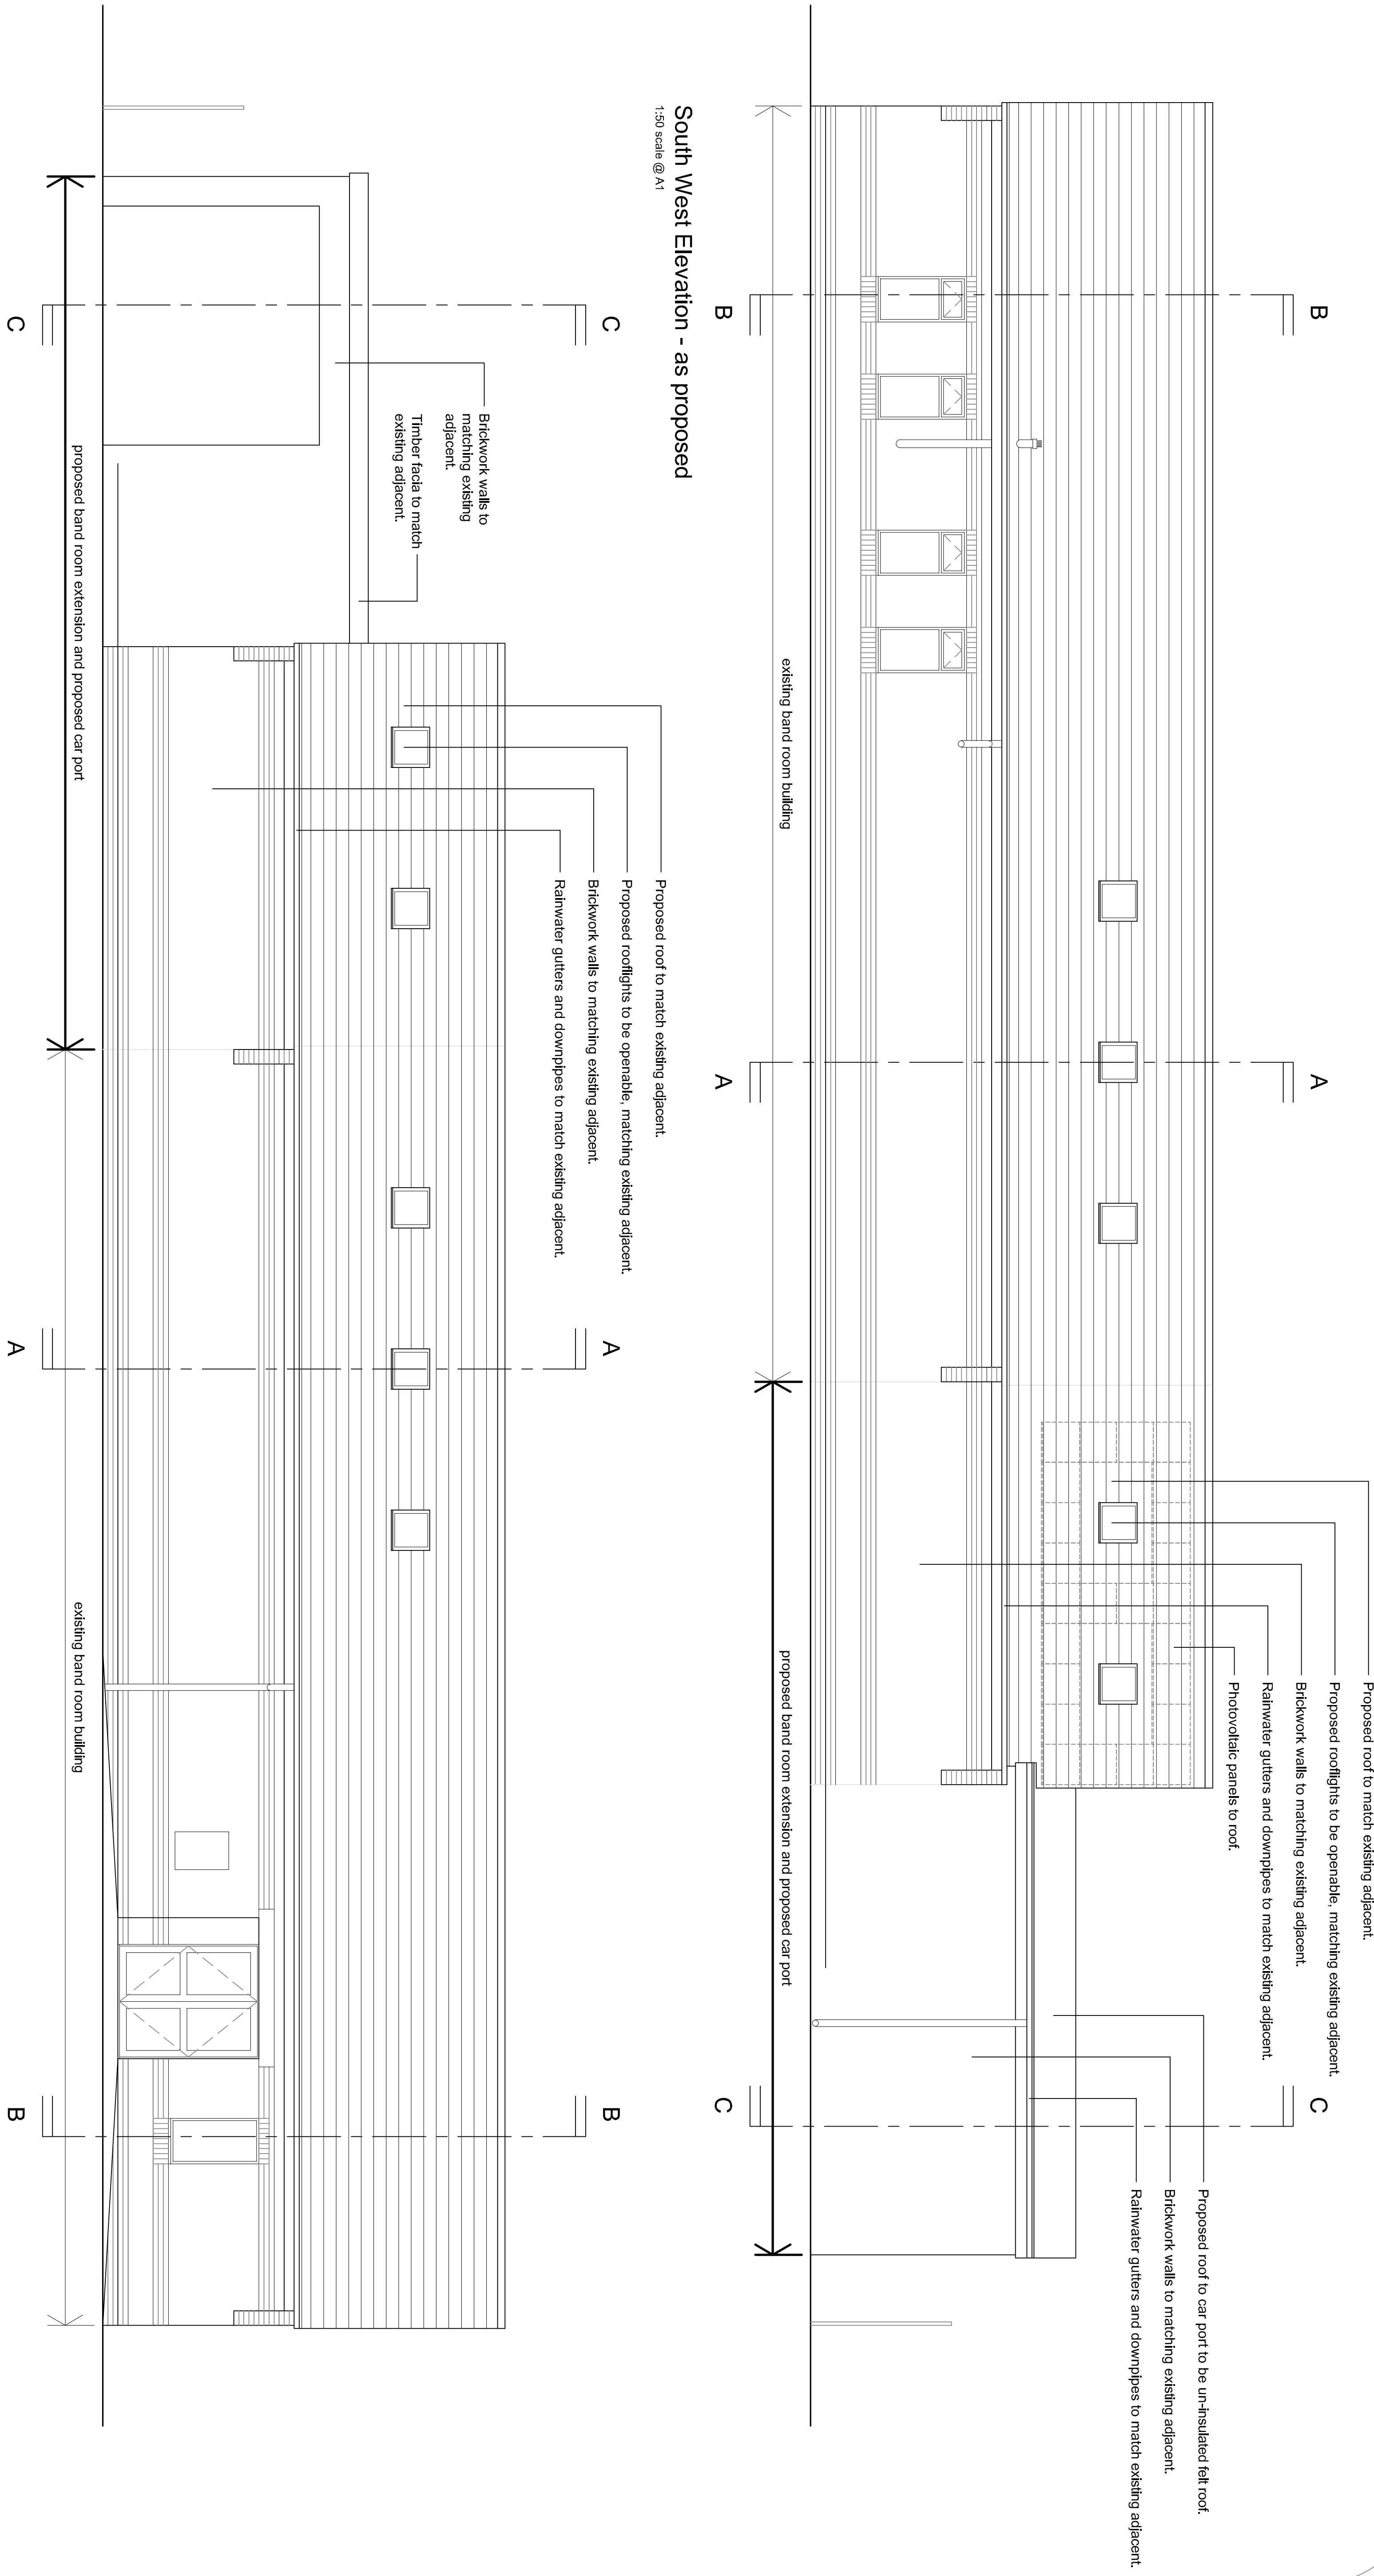


Project:	Ratby Band Room	Scale:	1:50@A1
Drawing Title:	Proposed SW & NE Elevations	Drawn by:	GH
Date:	23rd August 2021	Status:	Planning
Drawing No:	RBR/21/08	Revision:	A