


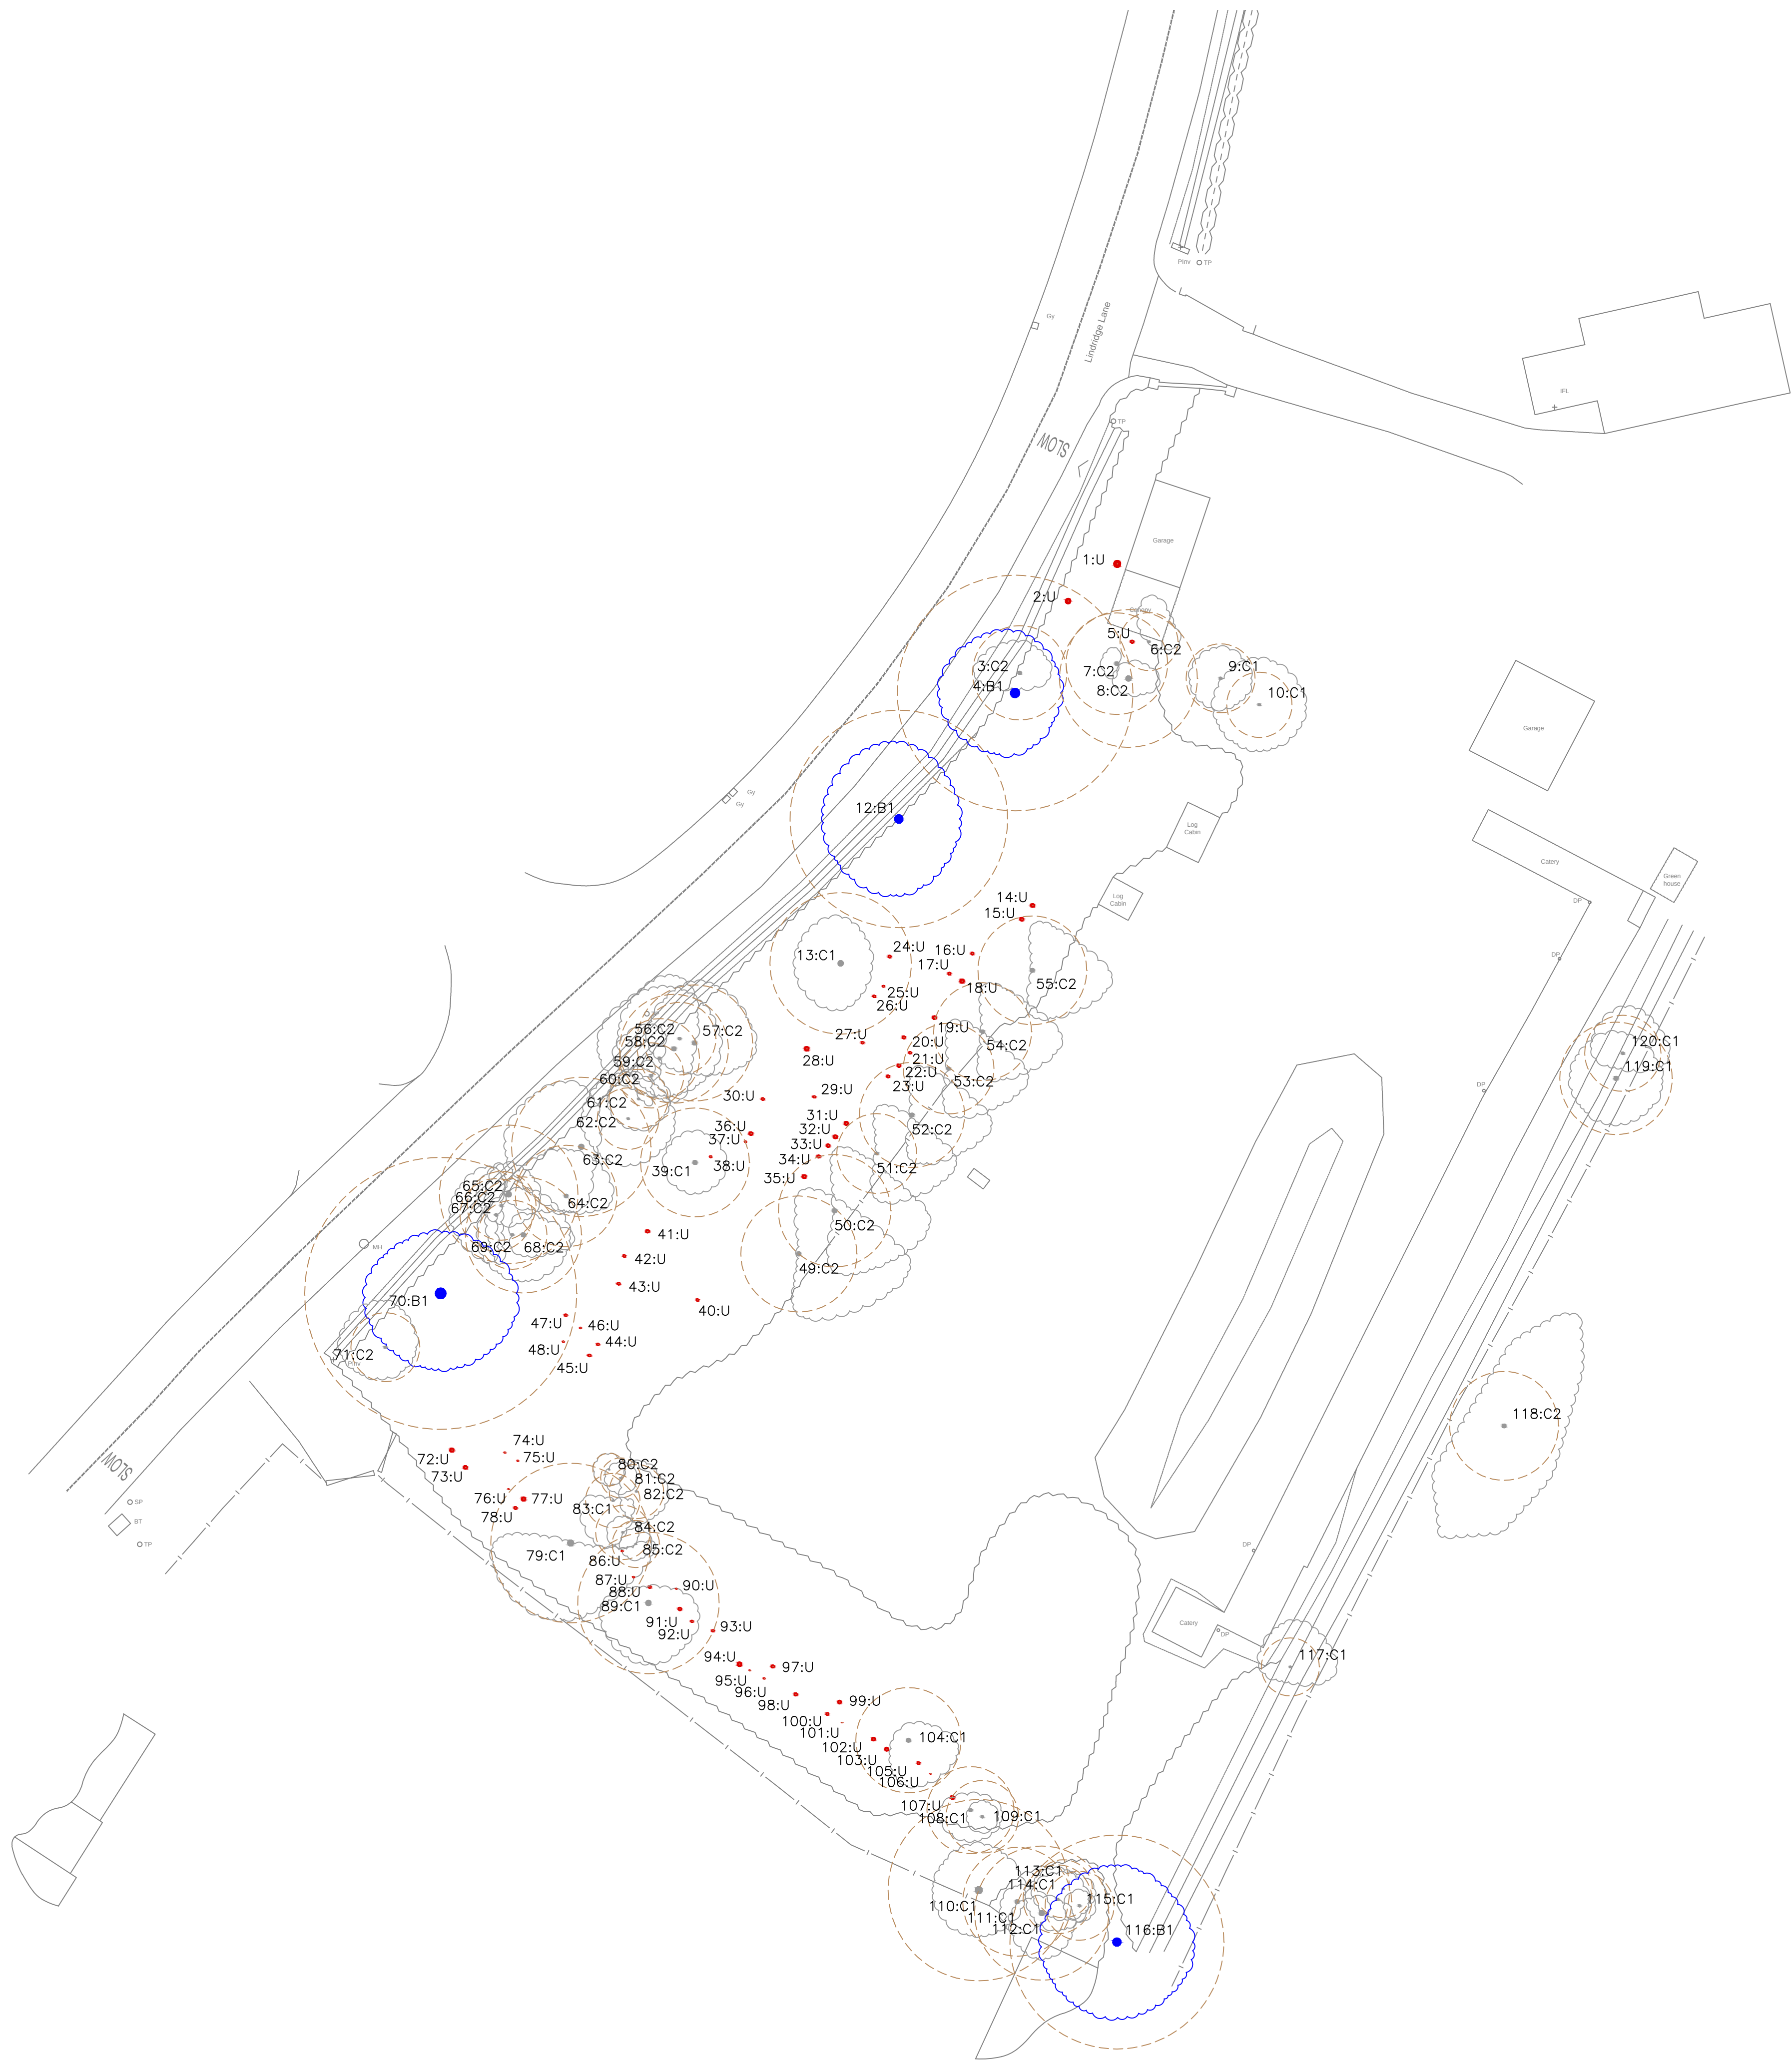

KEY

Tree Crown Spread

Root Protection Area (RPA)

Tree Stem

T1 Tree No.

Tree Condition Category

A

A

B

B

C

C

U

U

Indicative

This Tree Survey Plan has been prepared in accordance with British Standard BS5837: 2012 'Trees in Relation to Design, Demolition and Construction - Recommendations'

The original of this drawing was produced in colour - a monochrome copy should not be relied upon.

DO NOT SCALE FROM DRAWING

REV.	DESCRIPTION	DWN	CHK'D	DATE		
THIS DRAWING IS CONFIDENTIAL AND MUST NOT BE REPRODUCED WITHOUT THE CONSENT OF CANOPY TREE SERVICES.						
CLIENT						
XL Designs						
PROJECT						
Lind Ridge Lane						
TITLE						
Tree Constraints Plan RPA						
DWN	DATE	CHK'D	DATE	APP'D	DATE	SCALE
RCK	15/01/2024					1:250
Canopy Tree Services Bankfields Farm Derby Road Draycott DE72 3NX www.canopytrees.co.uk						
						
Drawing Number						
TCP RPA 01						
REV.						