


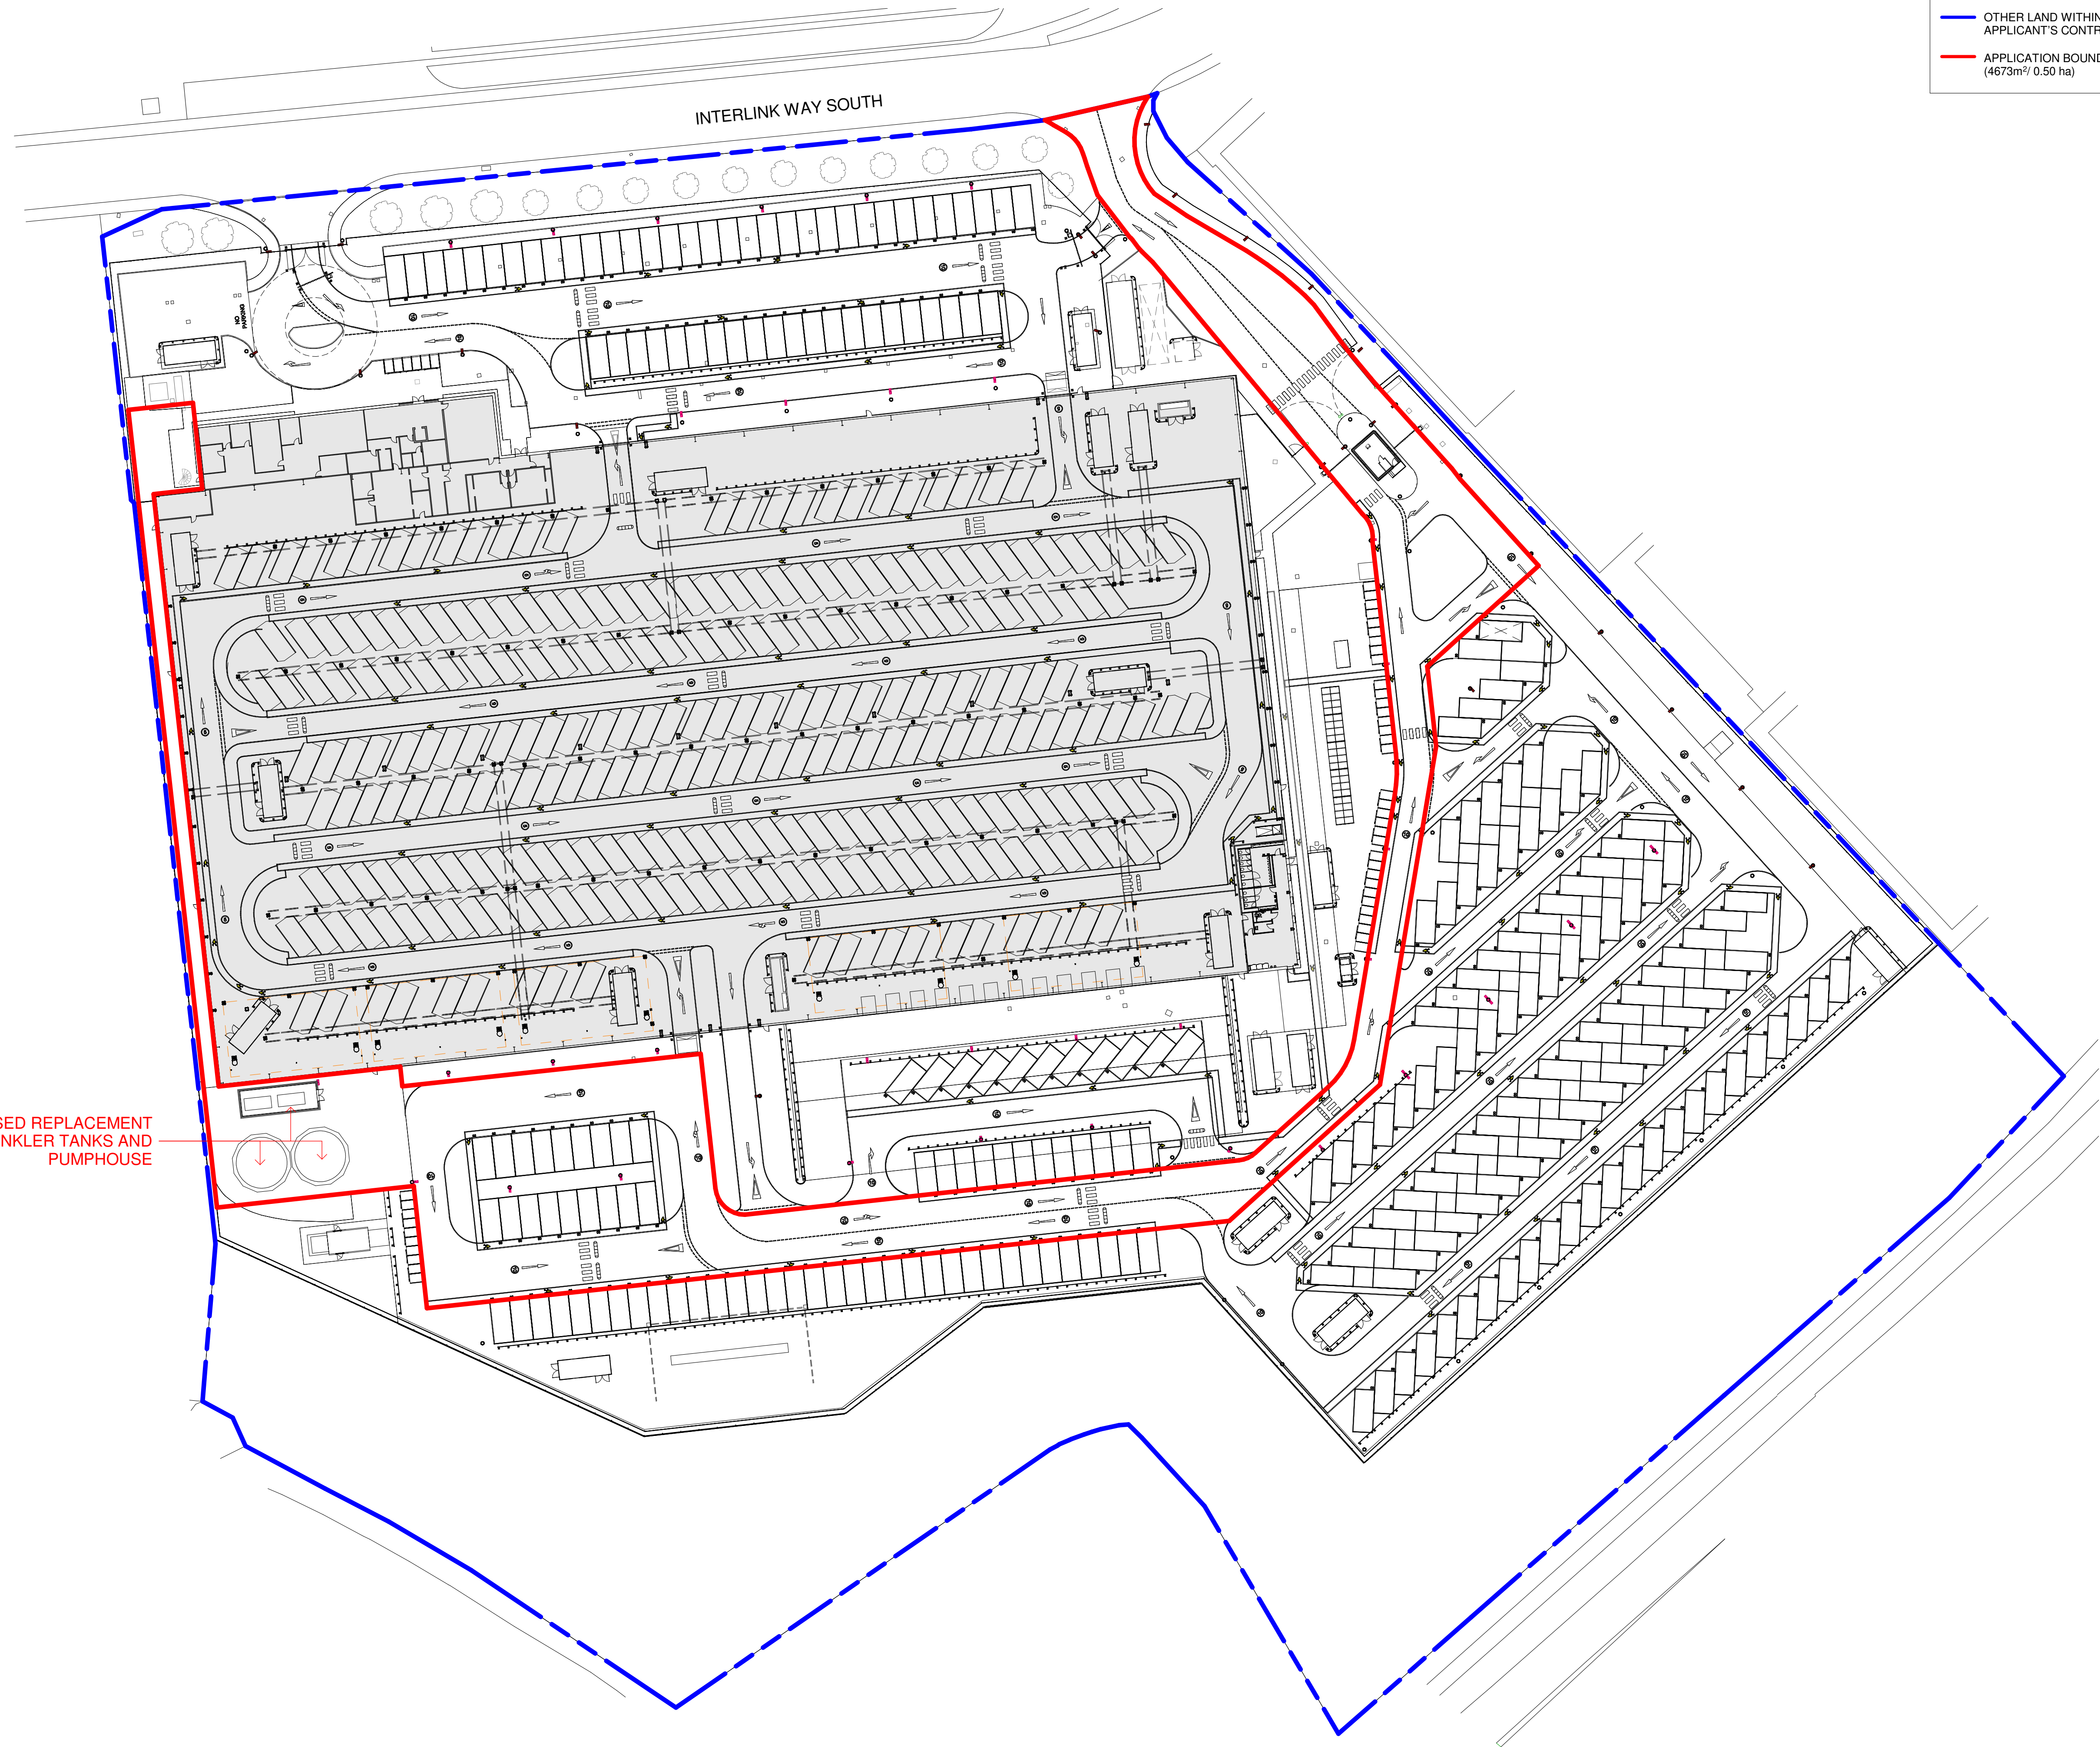


OTHER LAND WITHIN THE APPLICANT'S CONTROL

APPLICATION BOUNDARY (4673m²/ 0.50 ha)

Architects are to be notified of any discrepancies. Contractors must check all dimensions on site. This drawing is to be used solely for the information as titled only. For other information refer to the latest revision of any cross referenced drawings. To be read in conjunction with relevant design standards/protocols

This is a colour drawing. In order to ensure any subsequent reproduction is viewed correctly it should be printed in full colour.

5 0 5 10 15 20 25
SCALE 1:500
m

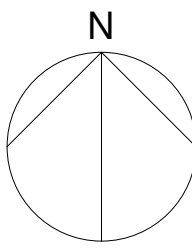

PROPOSED REPLACEMENT
SPRINKLER TANKS AND
PUMPHOUSE

P4	BOUNDARY LINE UPDATED TO INCLUDE DRAINAGE	17.05.24	VS	-
P3	UPDATES FOLLOWING PLANNERS COMMENTS	13.05.24	VS	-
P2	UPDATES FOLLOWING PLANNERS COMMENTS	09.05.24	VS	JN
P1	FIRST ISSUE	08.05.24	VS	-
Rev	Description	Date	Dm	Ckd

Status
PLANNING

SMR

SMALLEY MARSEY RISPIN

ARCHITECTS

The Exchange Station Parade Harrogate HG1 1TS
01423 707 757 admin@smrarchitects.co.uk

Project

INTERLINK WAY, COALVILLE

Client

GLEAVE

Drawing Title
PLANNING - PROPOSED SITEPLAN - SPRINKLER TANKS AND PUMPHOUSE

Proj Ref	Origin	Zone	Level	Type	Role	Num	Status	Rev
7371 - SMR	- 13	- ZZ	- DR	- A	- 2102	- S3	- P4	
SMR Job Ref		Sheet	Scale		Drawn			
7371-13-2102		A1	1 : 500		VS			