
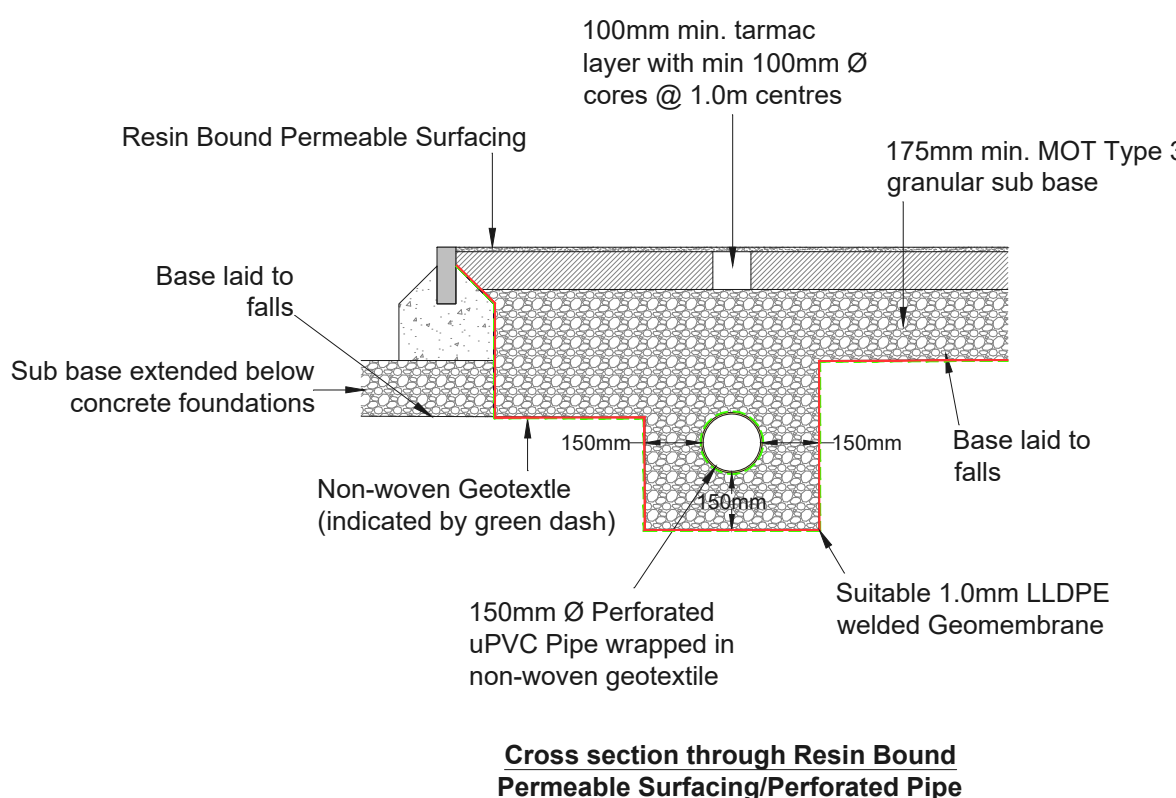
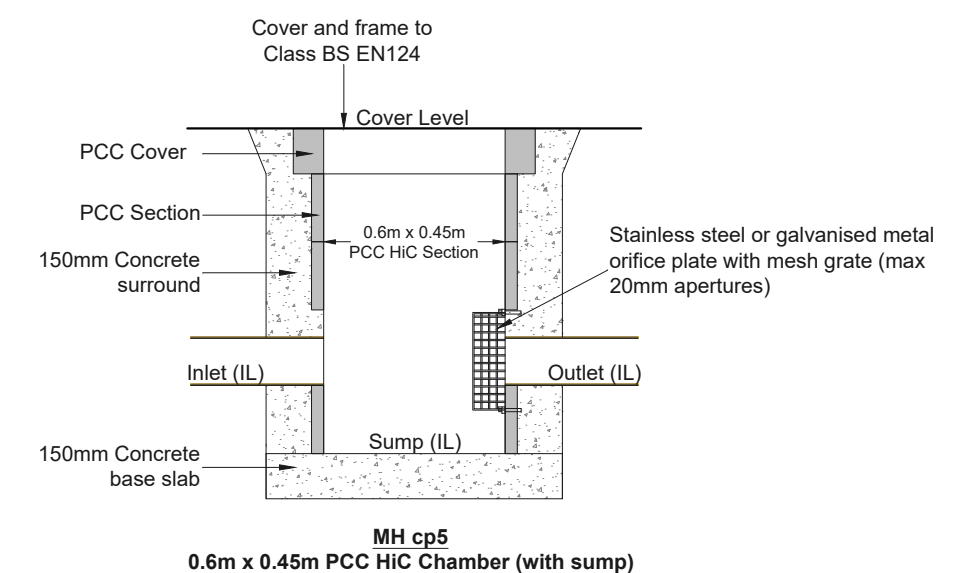
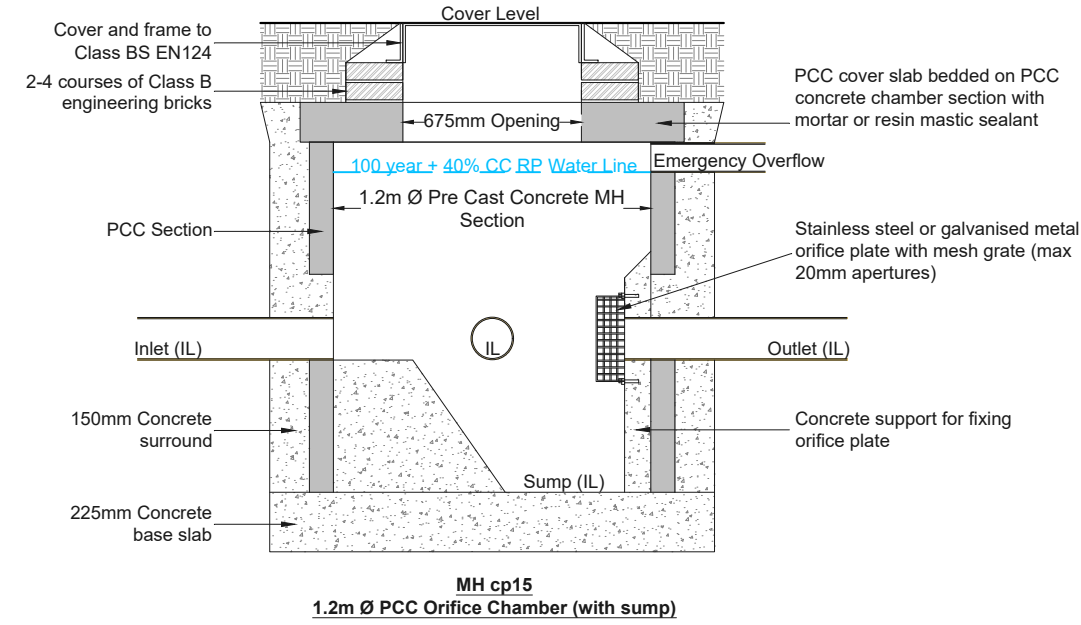


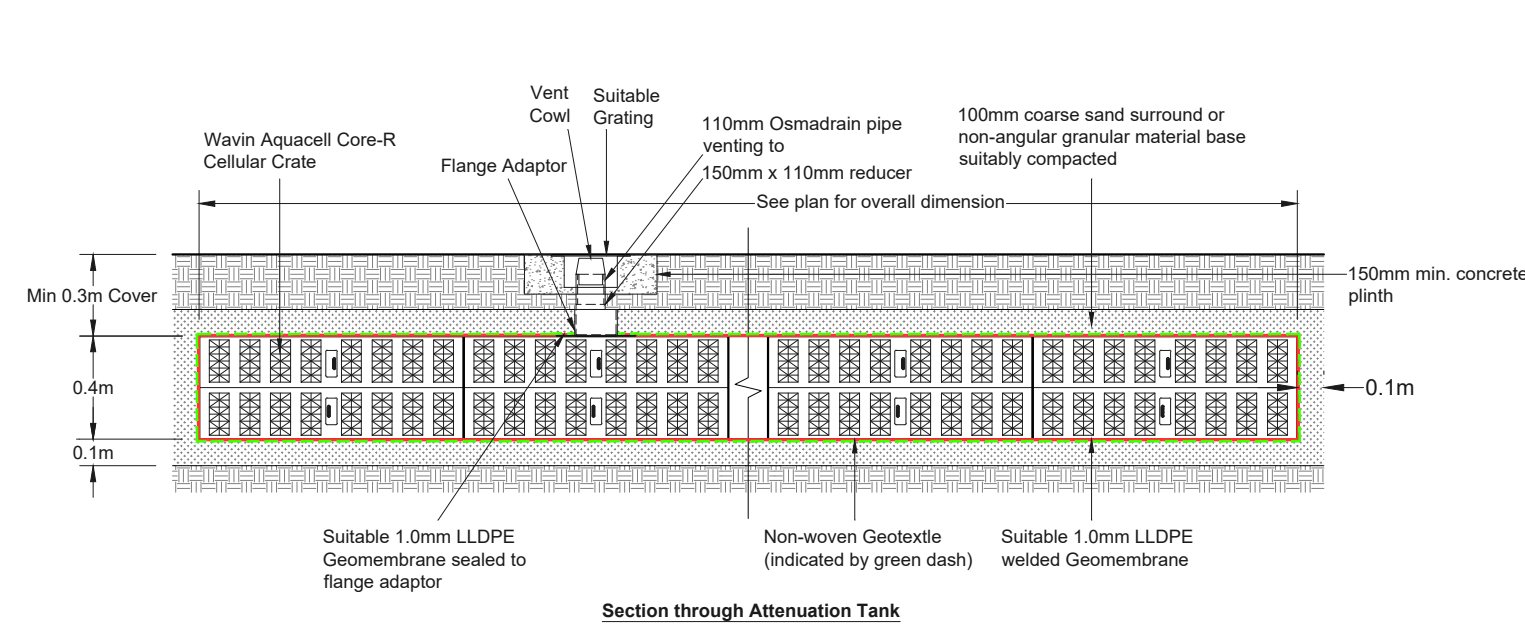

- NOTES
1. Do not scale this drawing.
 2. All dimensions are in metres unless noted otherwise.
 3. This drawing should be read in conjunction with all other relevant engineers, architect and manufacturer's specification(s).
 4. Sketch proposals are for illustrative purposes only and are subject to detailed site investigation including ground conditions & contaminants, services, detailed design and planning negotiations.