


DRAWN TO SCALE

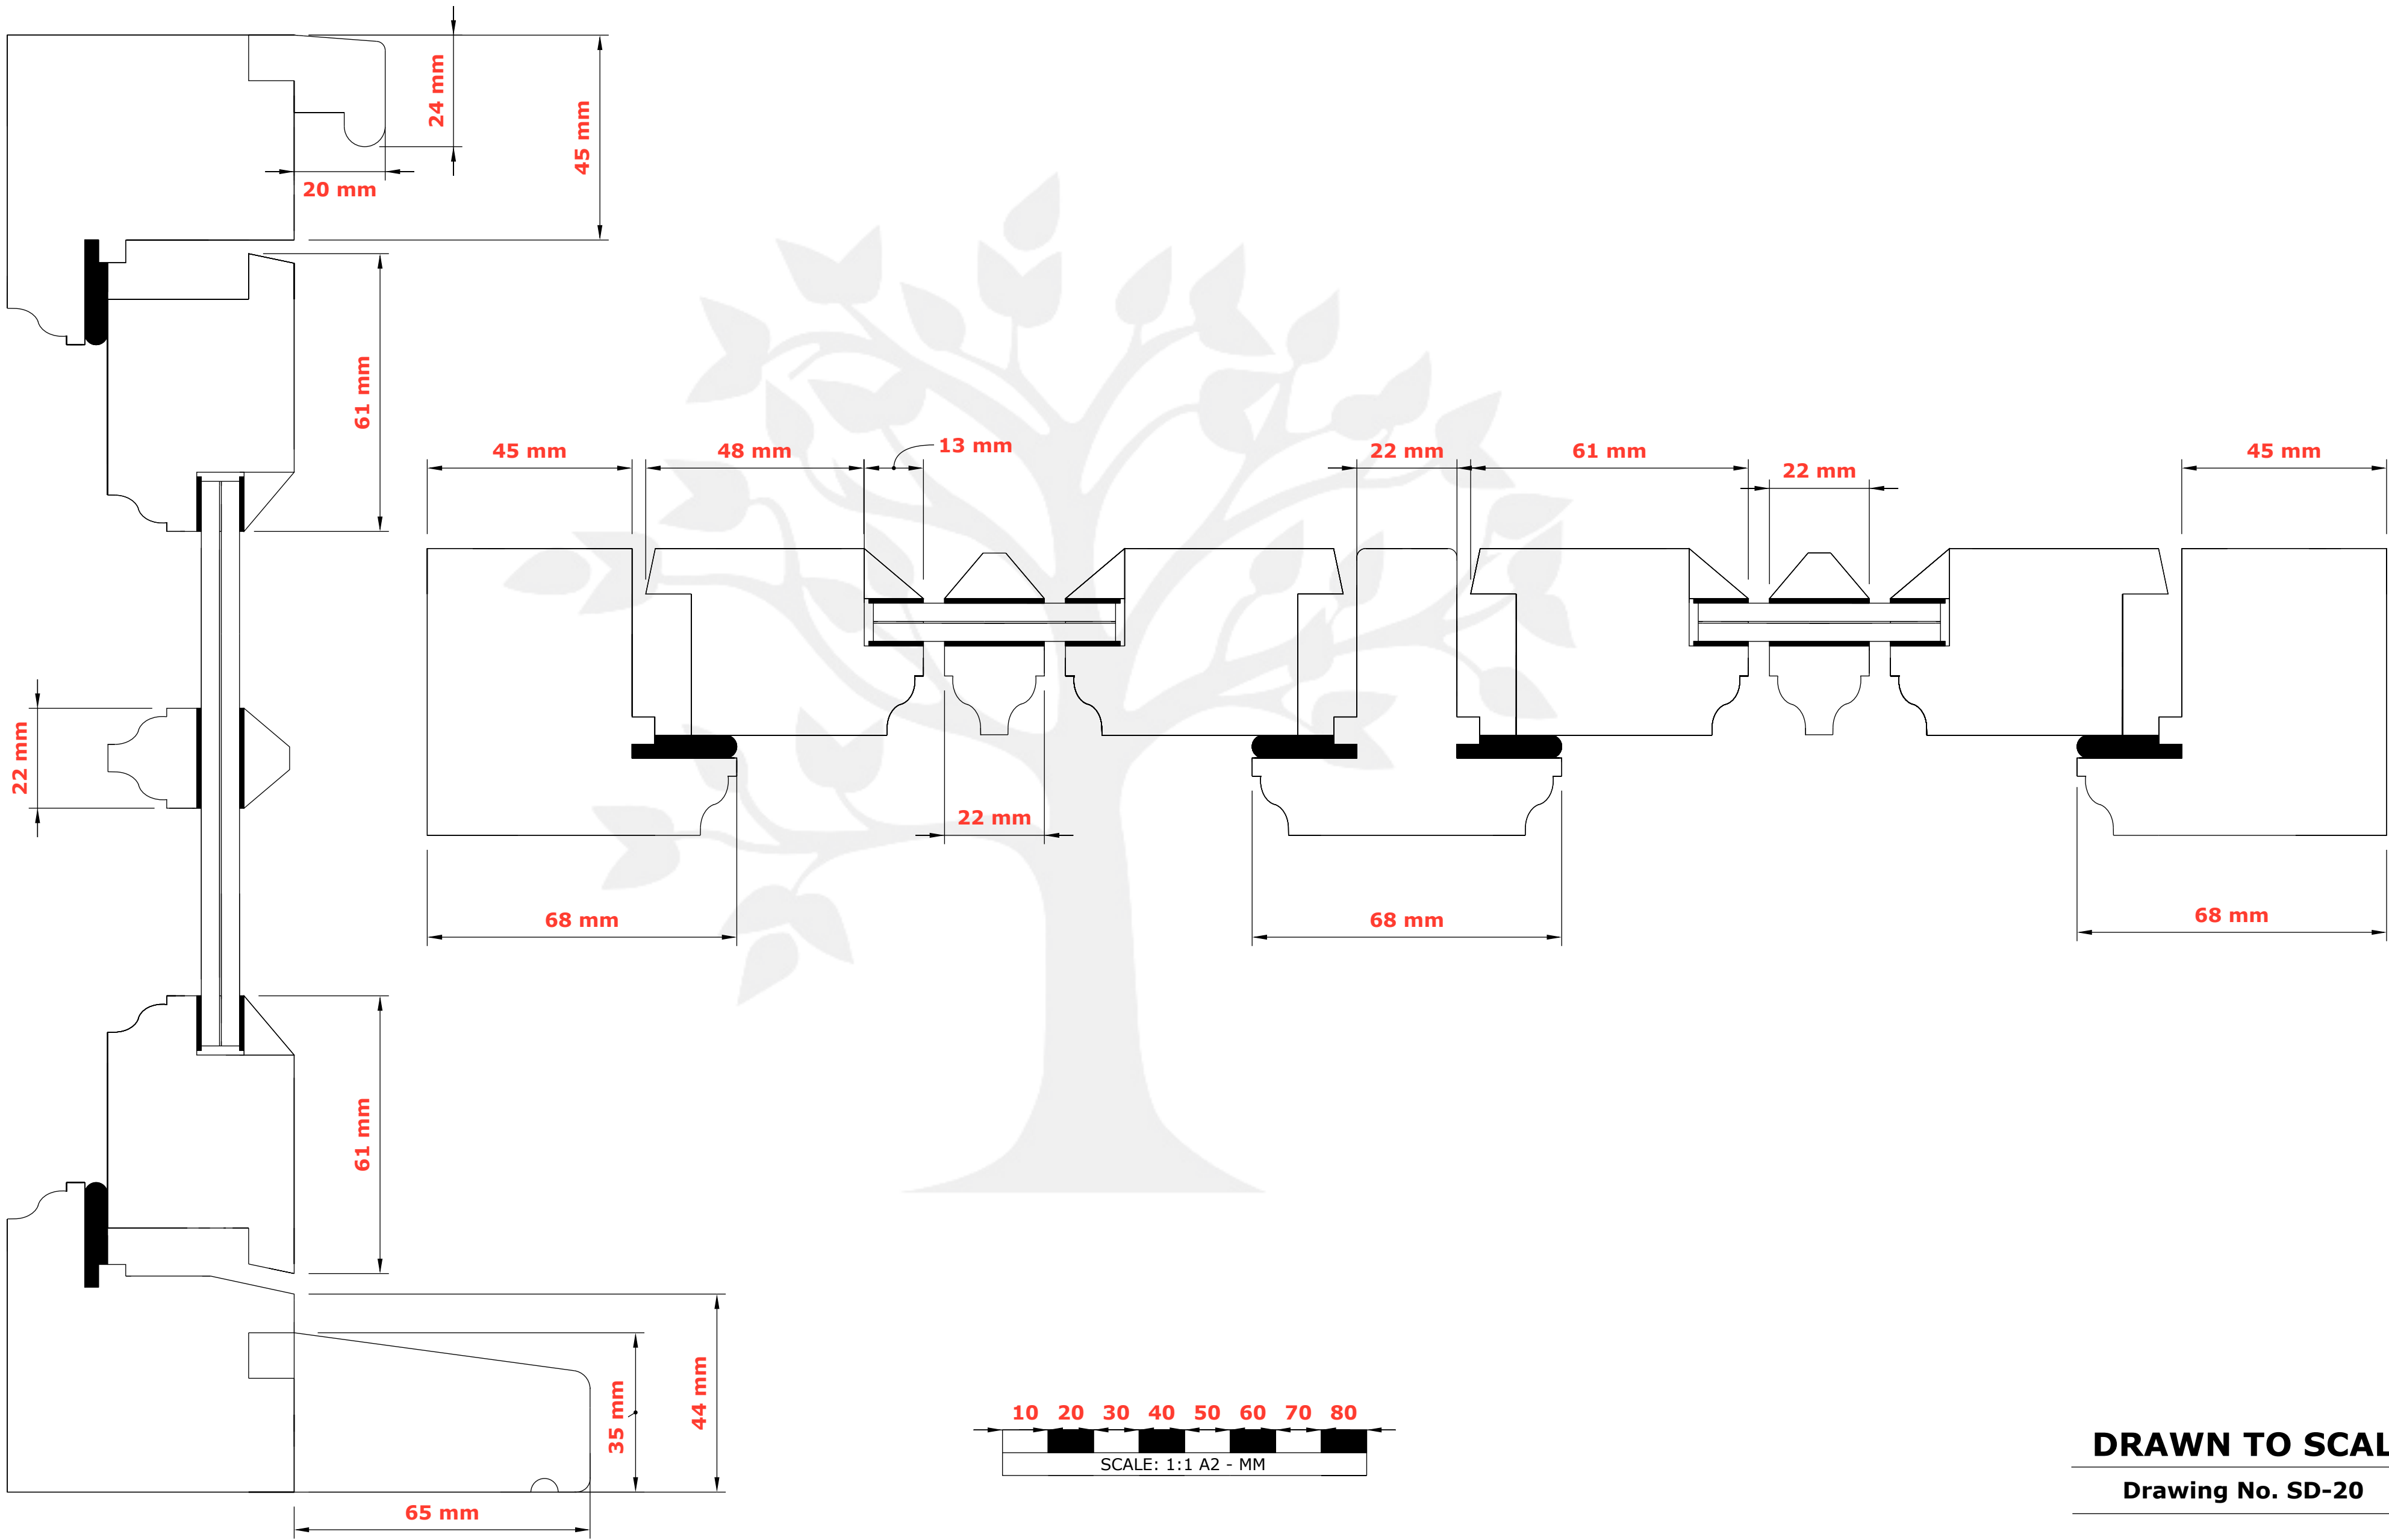

DRAWN TO SCALE

Drawing No. SD-20