


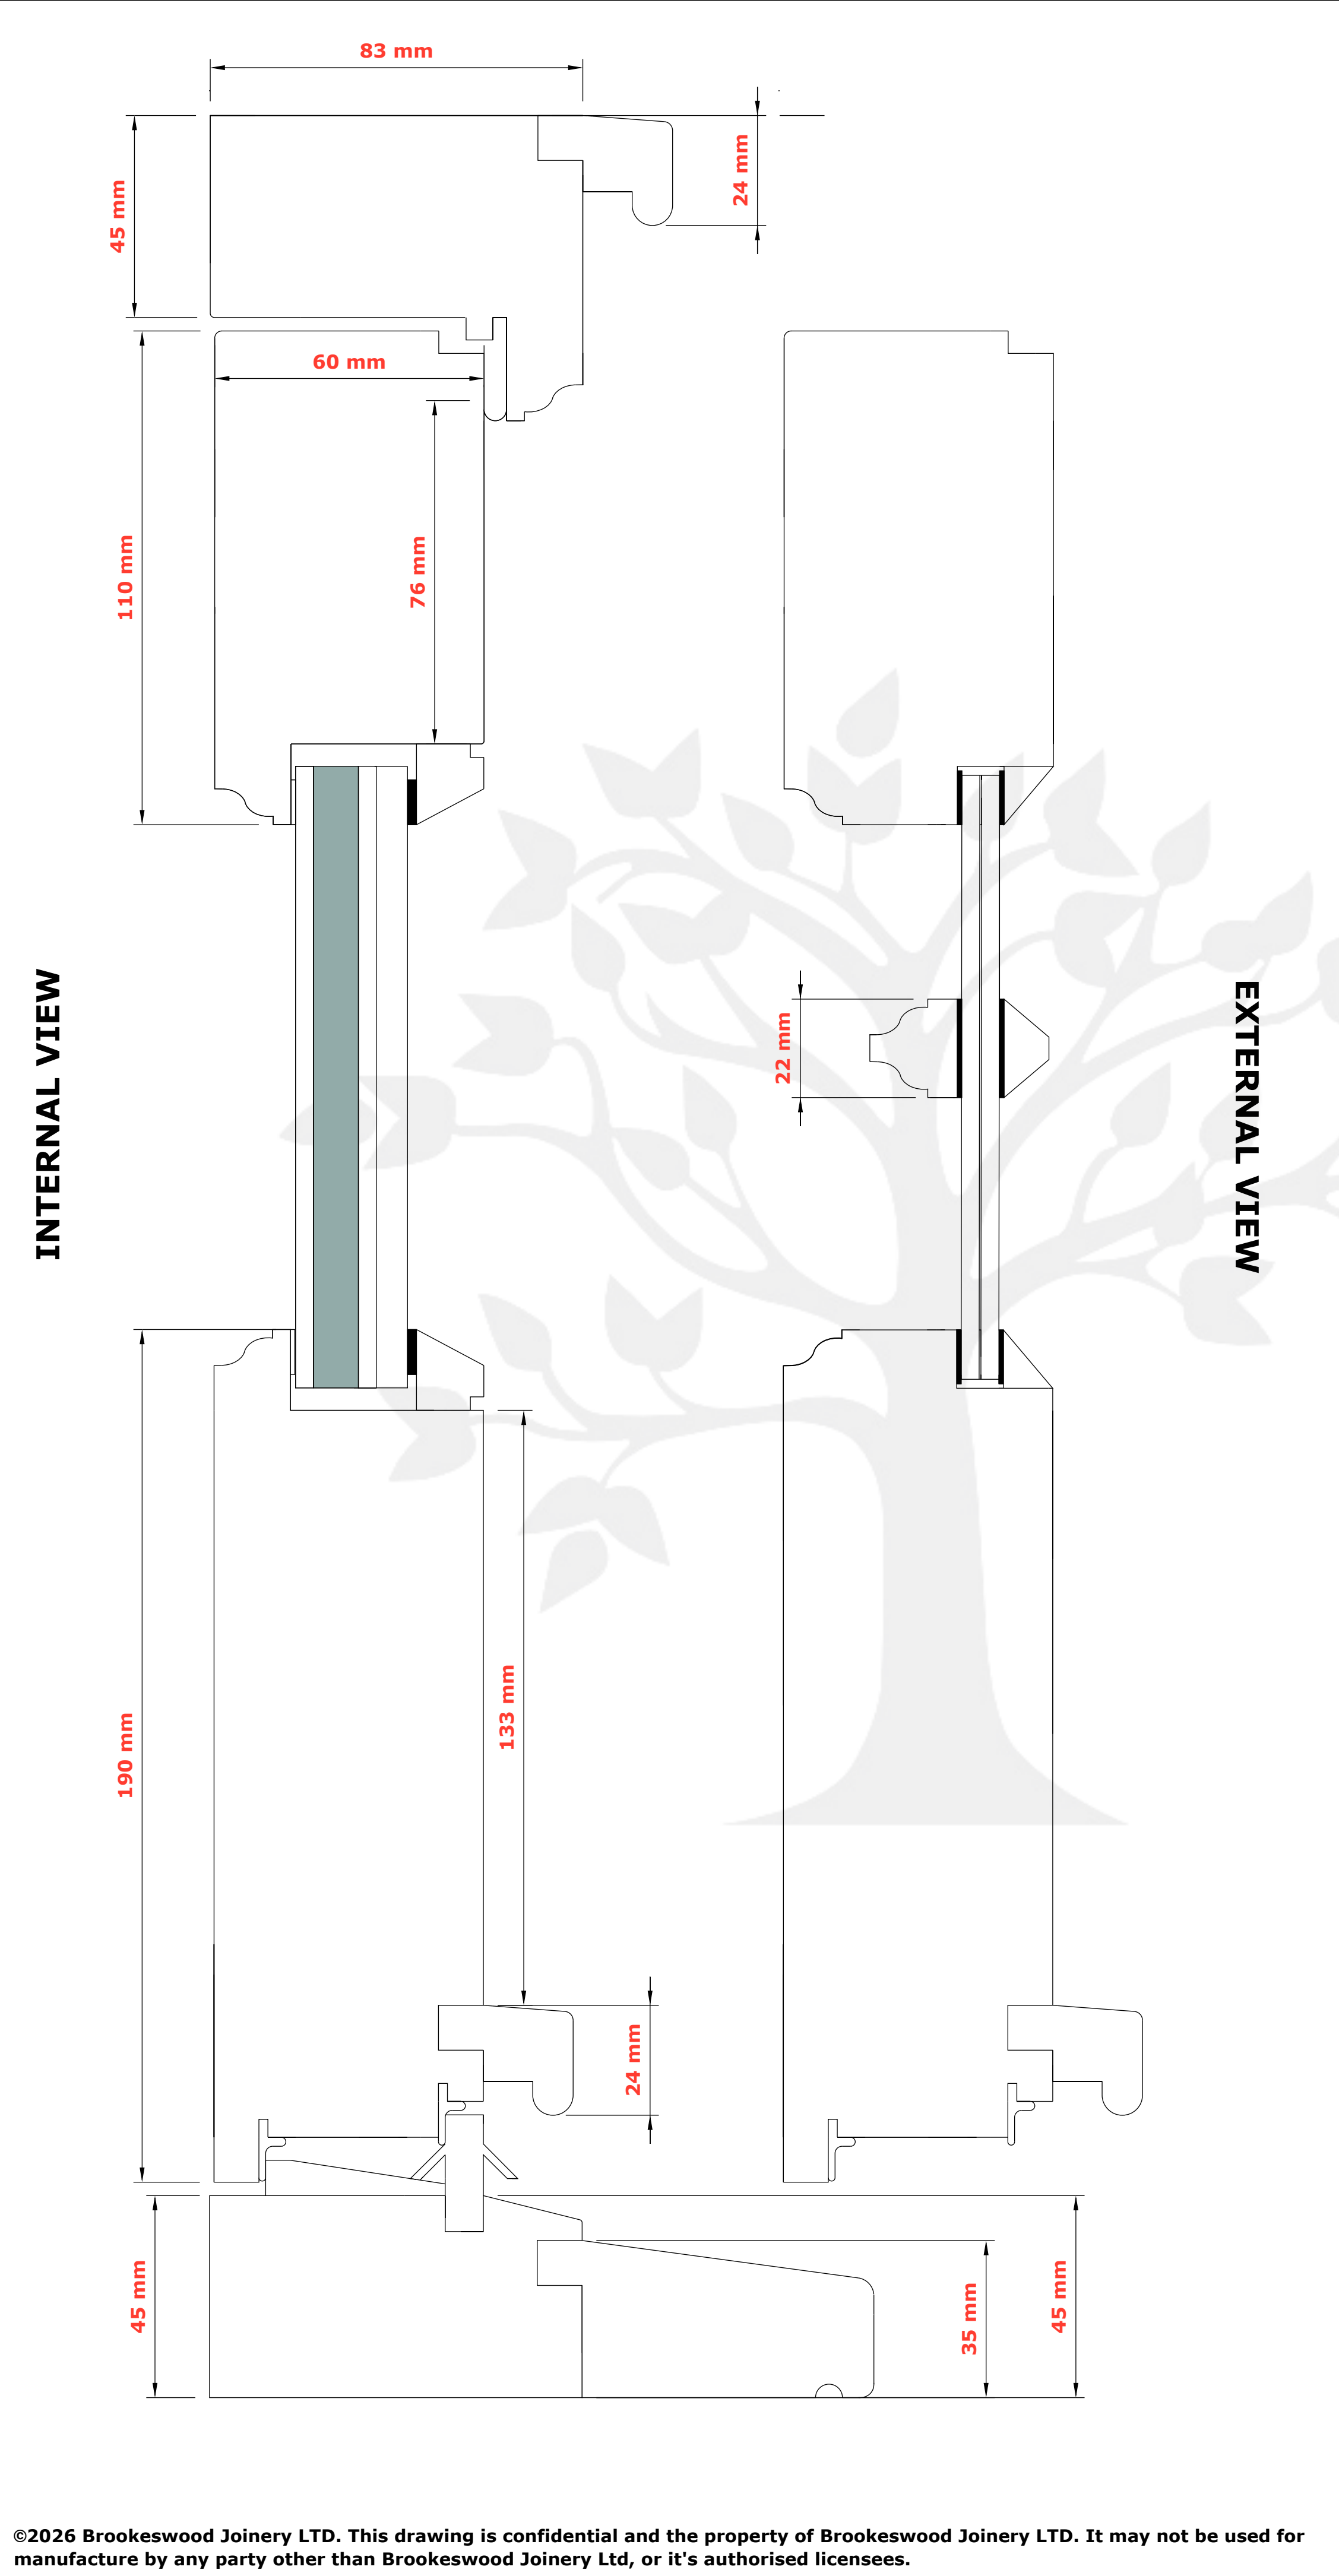

DRAWN TO SCALE

Drawing No. SD-70




Opening In Door Set

Timber Threshold

Insulated Panel Detail

Weather Bar on Door

**75mm Projection Cill
35mm Head Drip.**

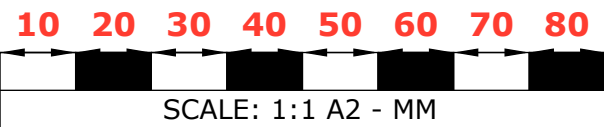

Brookeswood Joinery LTD

**Scale: 1:1
Paper Size: A2 Portrait
Drawn by: BB
Draw Date: 02-12-2024**