


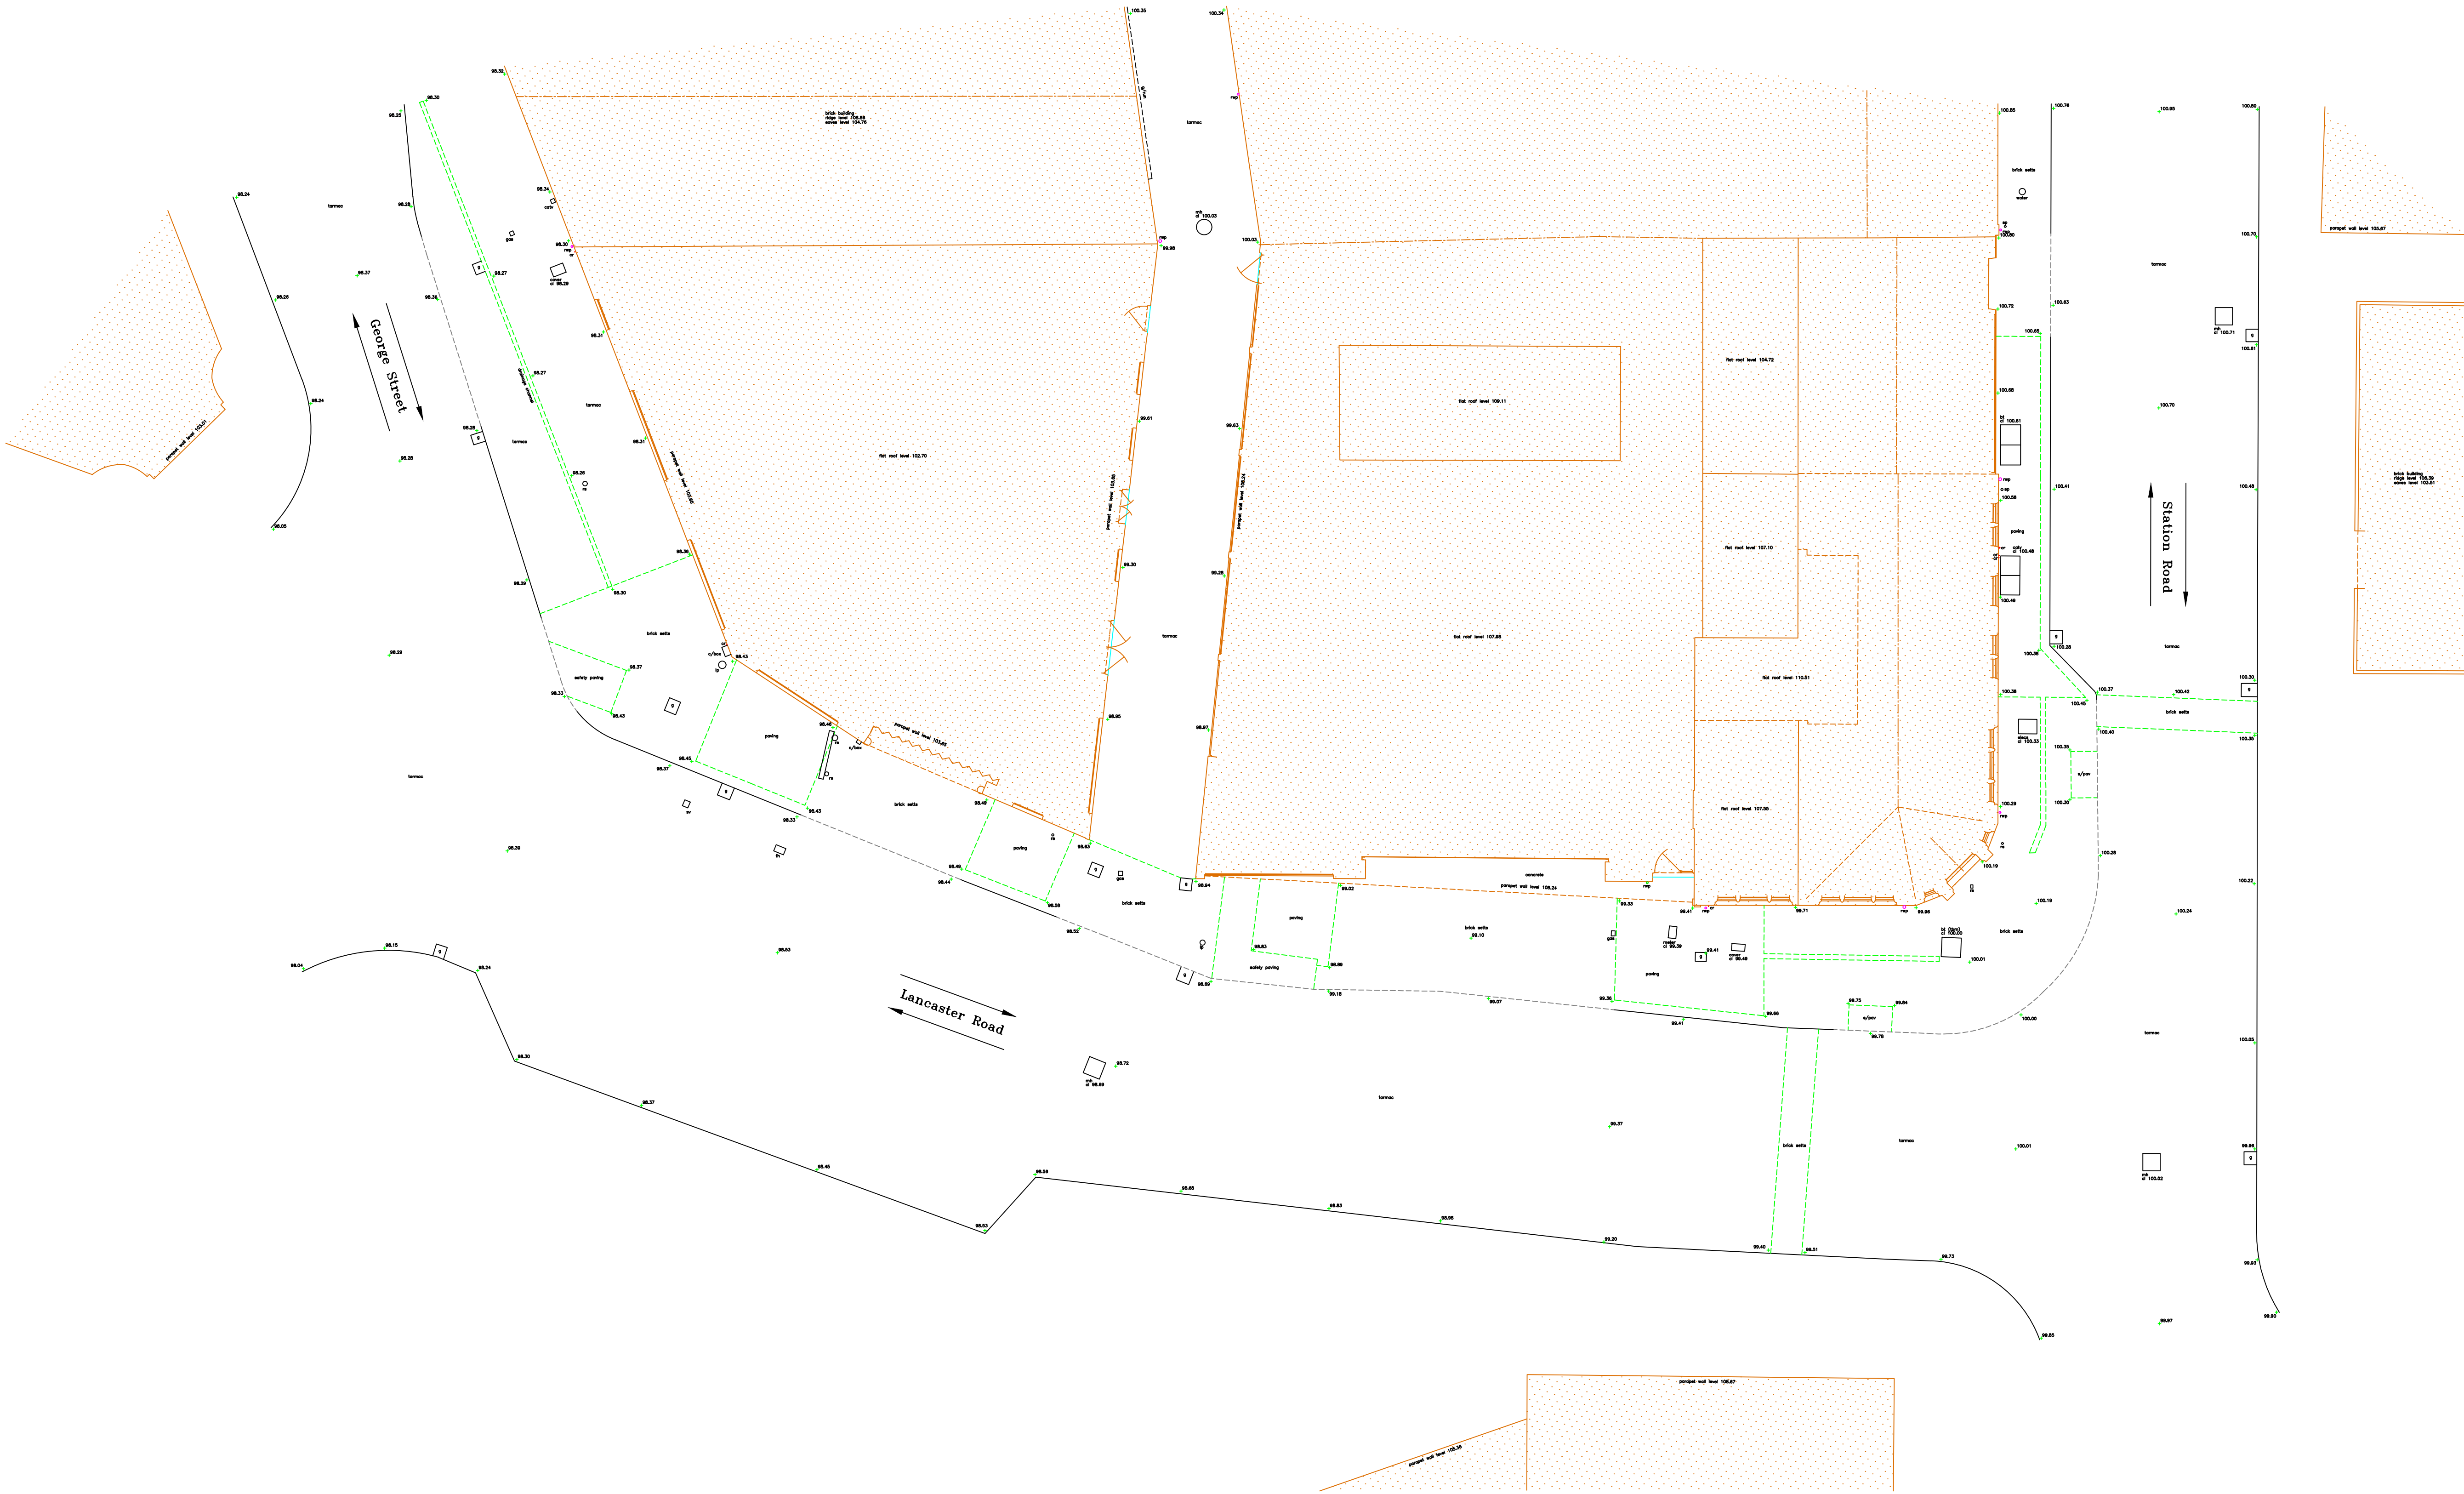

Area Plan

2345

Indicative North

Topographical Notes

ALL LEVELS ARE IN METERS RELATED TO AN ASSUMED DATUM LOCATED ON COVER AS SHOWN.

COORDINATE GRID IS RELATED TO AN ASSUMED DATUM.

OVERHEAD CABLES ARE SURVEYED USING REMOTE METHODS AND ARE SUBJECT TO WIND VARIATION. CABLES SHOULD BE TAKEN AS APPROXIMATE.

THIS DRAWING HAS BEEN PRODUCED FOR THE PURPOSE OF THE ORIGINAL CLIENT ONLY. ADVANCED SURVEYS TAKE NO LIABILITY FOR THE SURVEY INFORMATION IF SUPPLIED TO A THIRD PARTY.

NO SCALE FACTOR HAS BEEN APPLIED TO THE SURVEY.

Abbreviations

ACU	AIR CONDITIONING UNIT	MH	MANHOLE
AH	ARCH HEAD	MW	MARKER
AR	ASSUMED ROUTE	OW	OVERHEAD
BR	BRICK	OL	OUTLET
BOLL	BOLLARD	OSBM	ORDNANCE SURVEY BENCHMARK
BRW	BRICK RETAINING WALL	PS	PIPE RISER
B/S	BRICK SETTS	PF&R	POST & RAIL FENCE
BT	BRITISH TELECOM	PF&W	POST & WIRE FENCE
BW FENCE	BARRIED WIRE FENCE	PE	POCKING EYE
CATV	CABLE TELEVISION	RET WALL	RETAINING WALL
CBX	CONTROL BOX	RS	ROAD SIGN
CF FENCE	CLOSED CIRCUIT TELEVISION	SAP	SARLING
CL FENCE	CHAIN LINK FENCE	SA	SOAKAWAY
CL FENCE	CHAIN LINK FENCE	SEC FENCE	SECURITY FENCE
CONC	CONCRETE	EL	SPOT LIGHT
CP	CATCH PIT	SP	SPRING POINT
D	DEEP	S/RV	SAFETY PAVING
D/C	DRAINAGE CHANNEL	SRW	STONE RETAINING WALL
DH	DOOR HEIGHT	ST	STOP TAP
DP	DOWN PIPE	STN	STATION
EM	ELECTRIC METER	SV	STOP VALVE
EP	ELECTRICITY POLE	SVP	SOIL VENT PIPE
ER	EARTH ROD	TBM	TEMPORARY BENCHMARK
FB	FLOWER BED	THL	THRESHOLD LEVEL
FH	FIRE HYDRANT	TL	TRAFFIC LIGHT
FH	FIRE HYDRANT	TDW	TOP OF WALL
FL	FLOOR LEVEL	TF	TELEGRAPH POLE
FP	FIRE PLACE	UIS	UNDERSIDE
F.S	FLOOR TO SILL	U/L	UNABLE TO LIFT
G	GALLY	VP	VENT PIPE
GM	GAS METER	WFC	WATER FILLED CHAMBER
GRD	GROUND	WL	WATER LEVEL
GRUN	GALLY RUN	WM	WATER METER
GV	GAS VALVE	WP	WASTE PIPE
HT	HEIGHT	WS	WORK SURFACE
IC	INSPECTION CHAMBER	WV	WATER VALVE
IL	INVERT LEVEL	UIS	UNDERSIDE
IR	IRON RAILINGS	D	DIAMETER
LP	LAMP POST		

Revision Table

REV	INITIALS	DESCRIPTION	DATE

Symbol Key

	Foliage		Tree Spread
	Hedge		Tree Trunk
	Station		Pipe Direction
	Overhead Cables		Diameter
	Level Change		

SITE ADDRESS:

OLD POST OFFICE
STATION ROAD
HINCKLEY, LE10 1AW

DRAWING TITLE:

TOPOGRAPHICAL SURVEY

CLIENT:

HAYWARD ARCHITECTS

PROJECT NUMBER:

2133

SURVEY DATE:

AUG 2025

SURVEYOR:

GW

DRAWN:

GW

CHECKED:

SP

REVISION:

SHEET NO:

1 of 5

SCALE:

1:125