


Burbage Parish Council


AGP



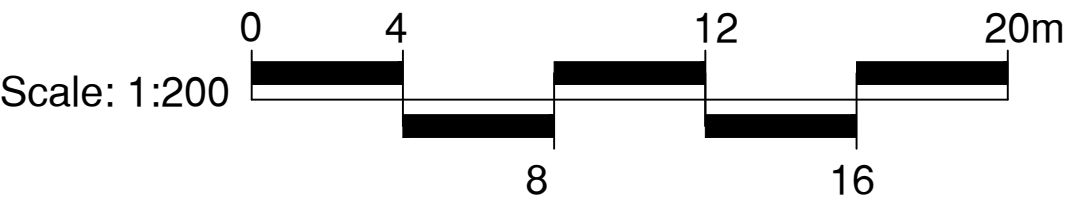

CONSULTANTS
Surfacing Standards LTD
Office: 2, Eppingham House,
Kettering Road, Eppingham, LE19 9NY
(01530 400172)

1. DO NOT SCALE FROM DRAWING UNLESS FOR PLANNING PURPOSES ONLY. ALL
DIMENSIONS TO BE CHECKED ON SITE PRIOR TO COMMENCEMENT OF WORKS.
2. THIS DRAWING IS COPYRIGHT TO SURFACING STANDARDS LTD.
3. ALL PERSONNEL SHOULD BE AWARE OF THE HEALTH AND SAFETY PLAN WHICH IS
RETAINED IN THE SITE MANAGERS OFFICE.

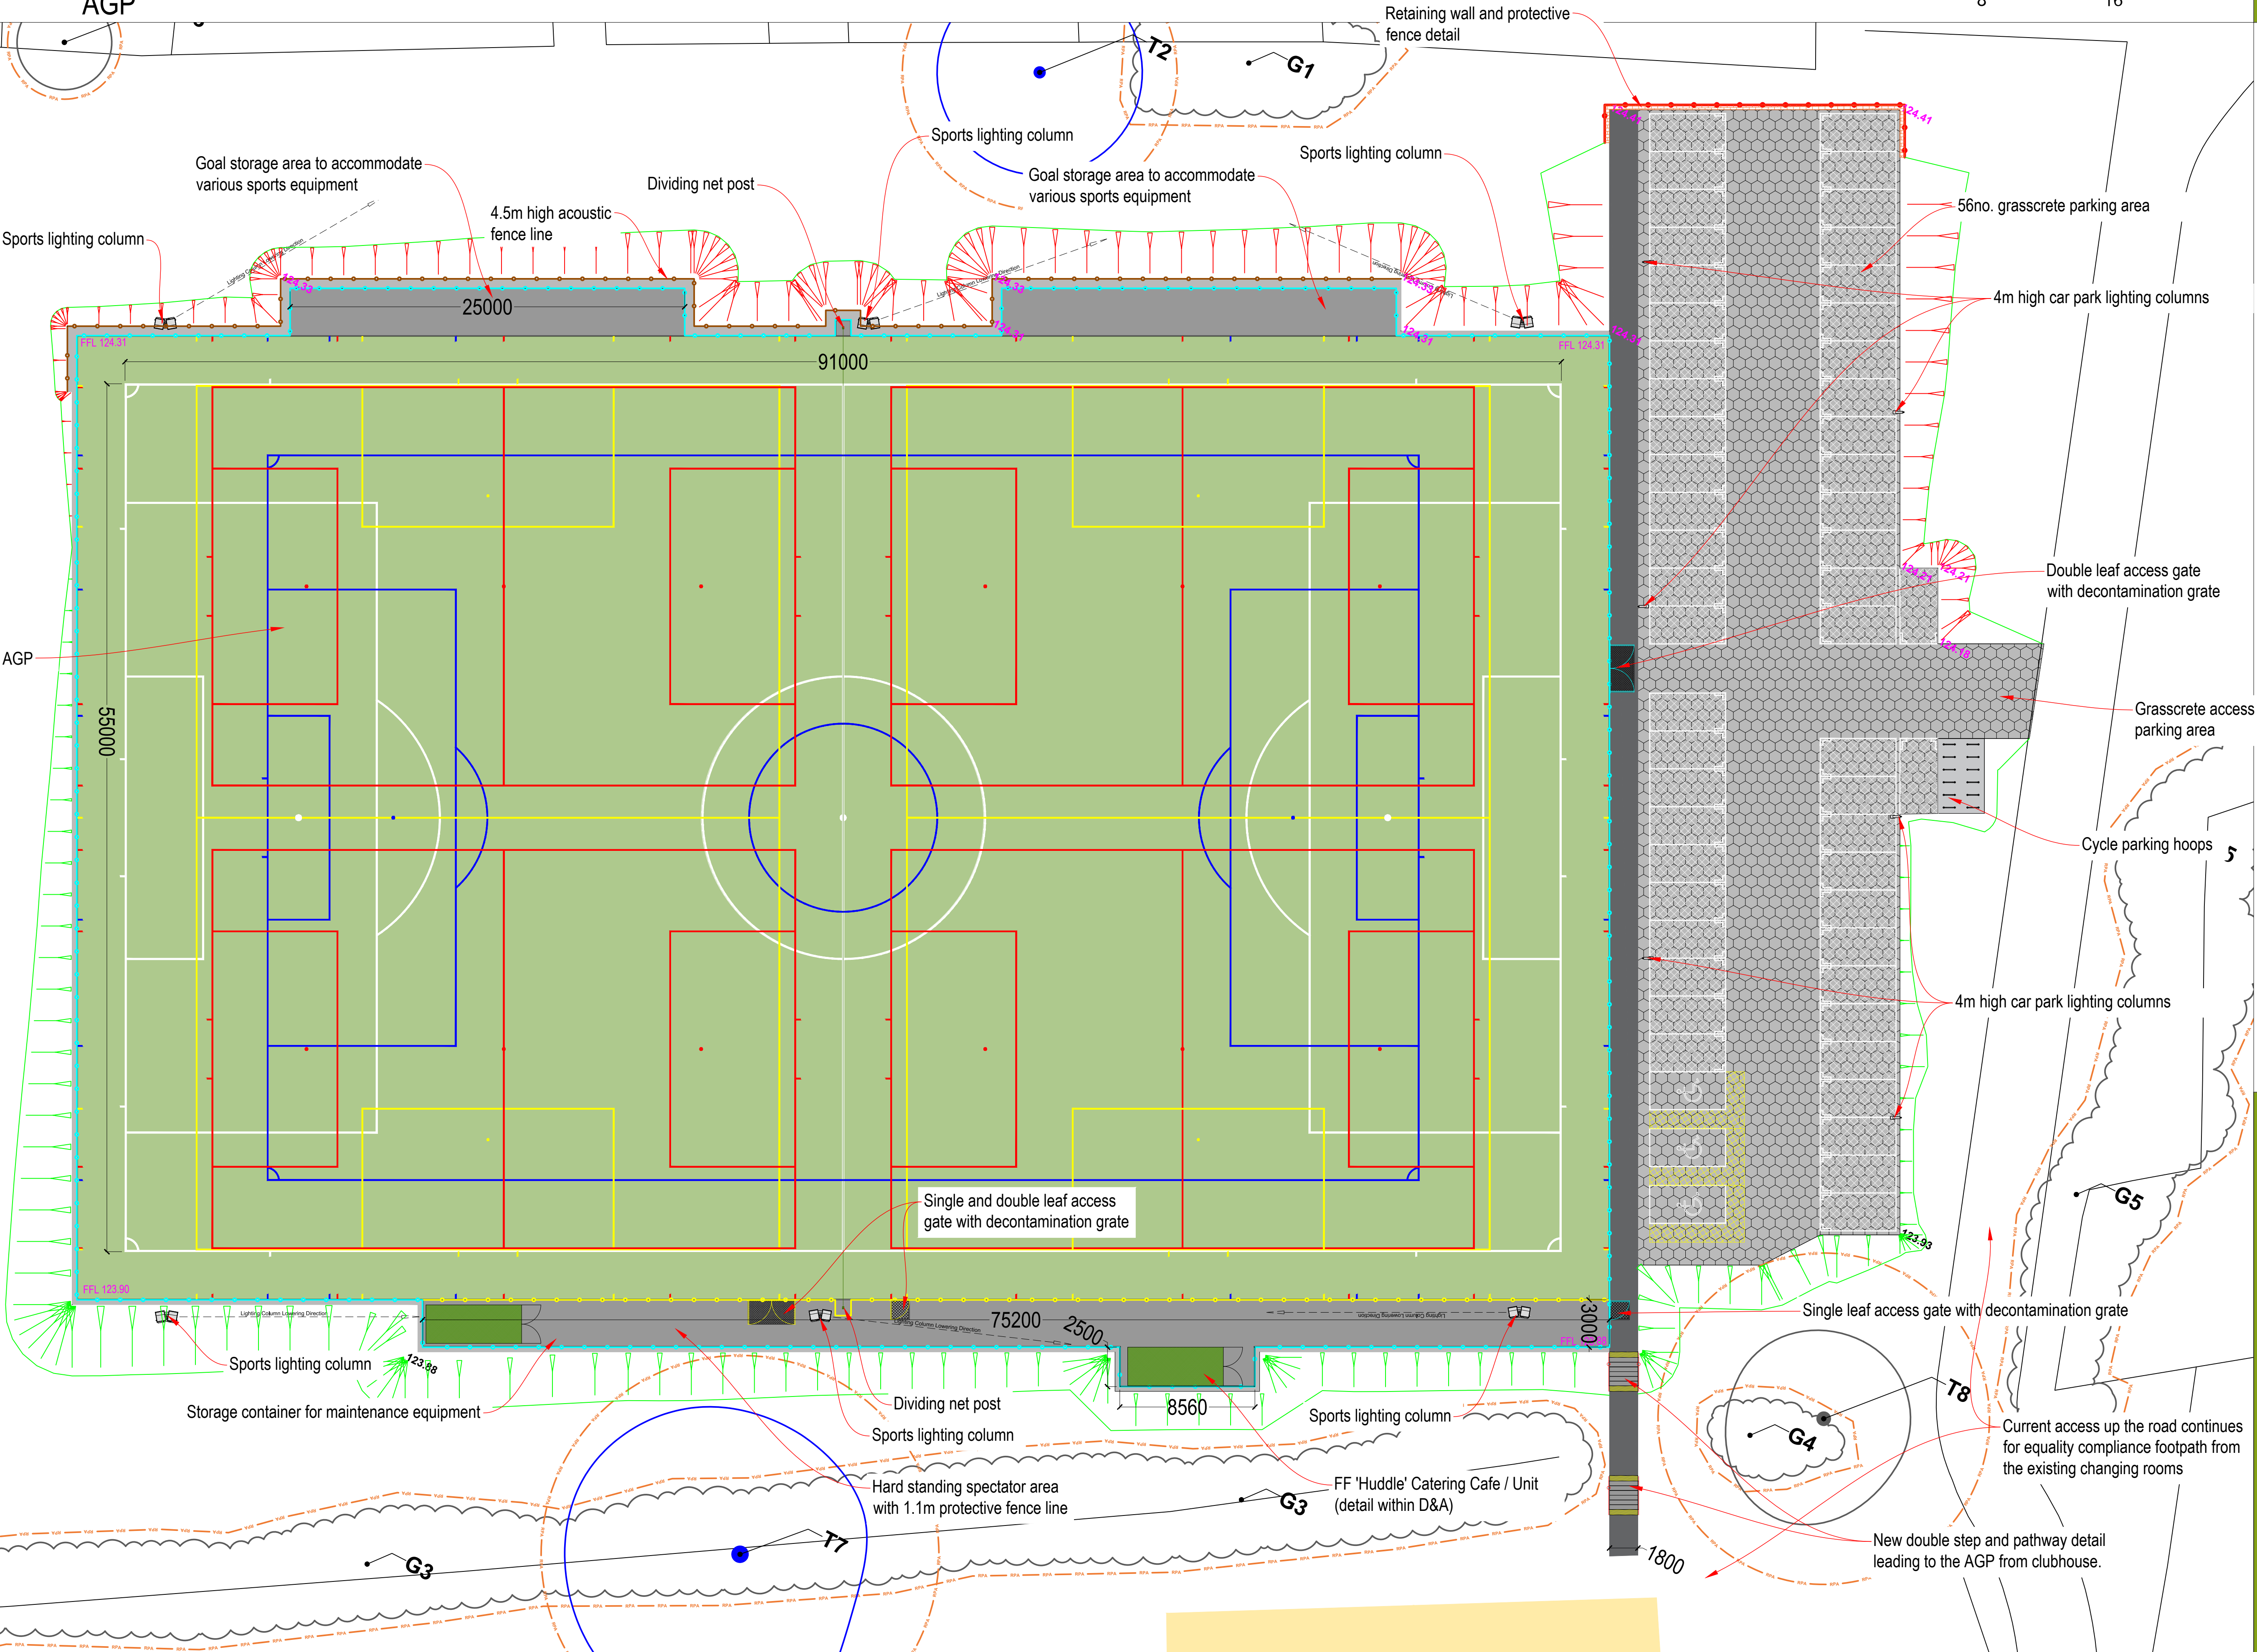


- Artificial Turf Playing Area
- Footpaths & Hard Standing Areas
- Crasscrete Car Parking
- 4.5m High Fence Line
- 1.2m High Fence Line
- 4.5m High Acoustic Fence Line
- Knee Rail Fence Line

Notes:

Line markings to accommodate:

- 1Nr. 11v11 91x55m (white)
- 1Nr. 9v9 73x46m (blue)
- 2Nr. 7v7 54.8x37m* (yellow)
- 4Nr. 5v5 37x25.32m* (red)

*Smaller than recommended size but acceptable for FA match play

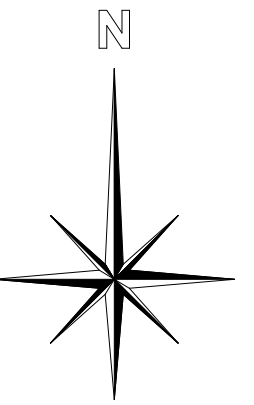

00 PLANNING ISSUE WB 06/12/25
REV DESCRIPTION REV CK DATE



Surfacing Standards Limited
SPORTS PITCH CONSULTANTS



AUTHOR
WB

TITLE
Burbage Parish Council
AGP
Proposed AGP Plan

PROJECT
G-227556

SCALE
1:200

SIZE
A1

DRAWING No
04

REVISION
00