





CONSULTANTS
Surfacing Standards LTD
Office 2, Enterprise House,
Aston Road, Loughborough, LE15 9AT
01530 400172


1. DO NOT SCALE FROM DRAWING UNLESS FOR PLANNING PURPOSES ONLY. ALL
DIMENSIONS TO BE CHECKED ON SITE PRIOR TO COMMENCEMENT OF WORKS.

2. THIS DRAWING IS COPYRIGHT TO SURFACING STANDARDS LTD.

3. ALL PERSONNEL SHOULD BE AWARE OF THE HEALTH AND SAFETY PLAN WHICH IS
RETAINED IN THE SITE MANAGERS OFFICE.

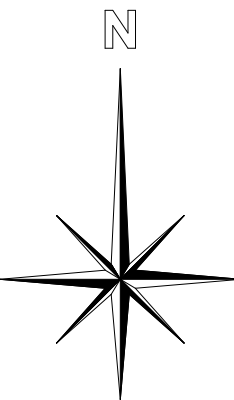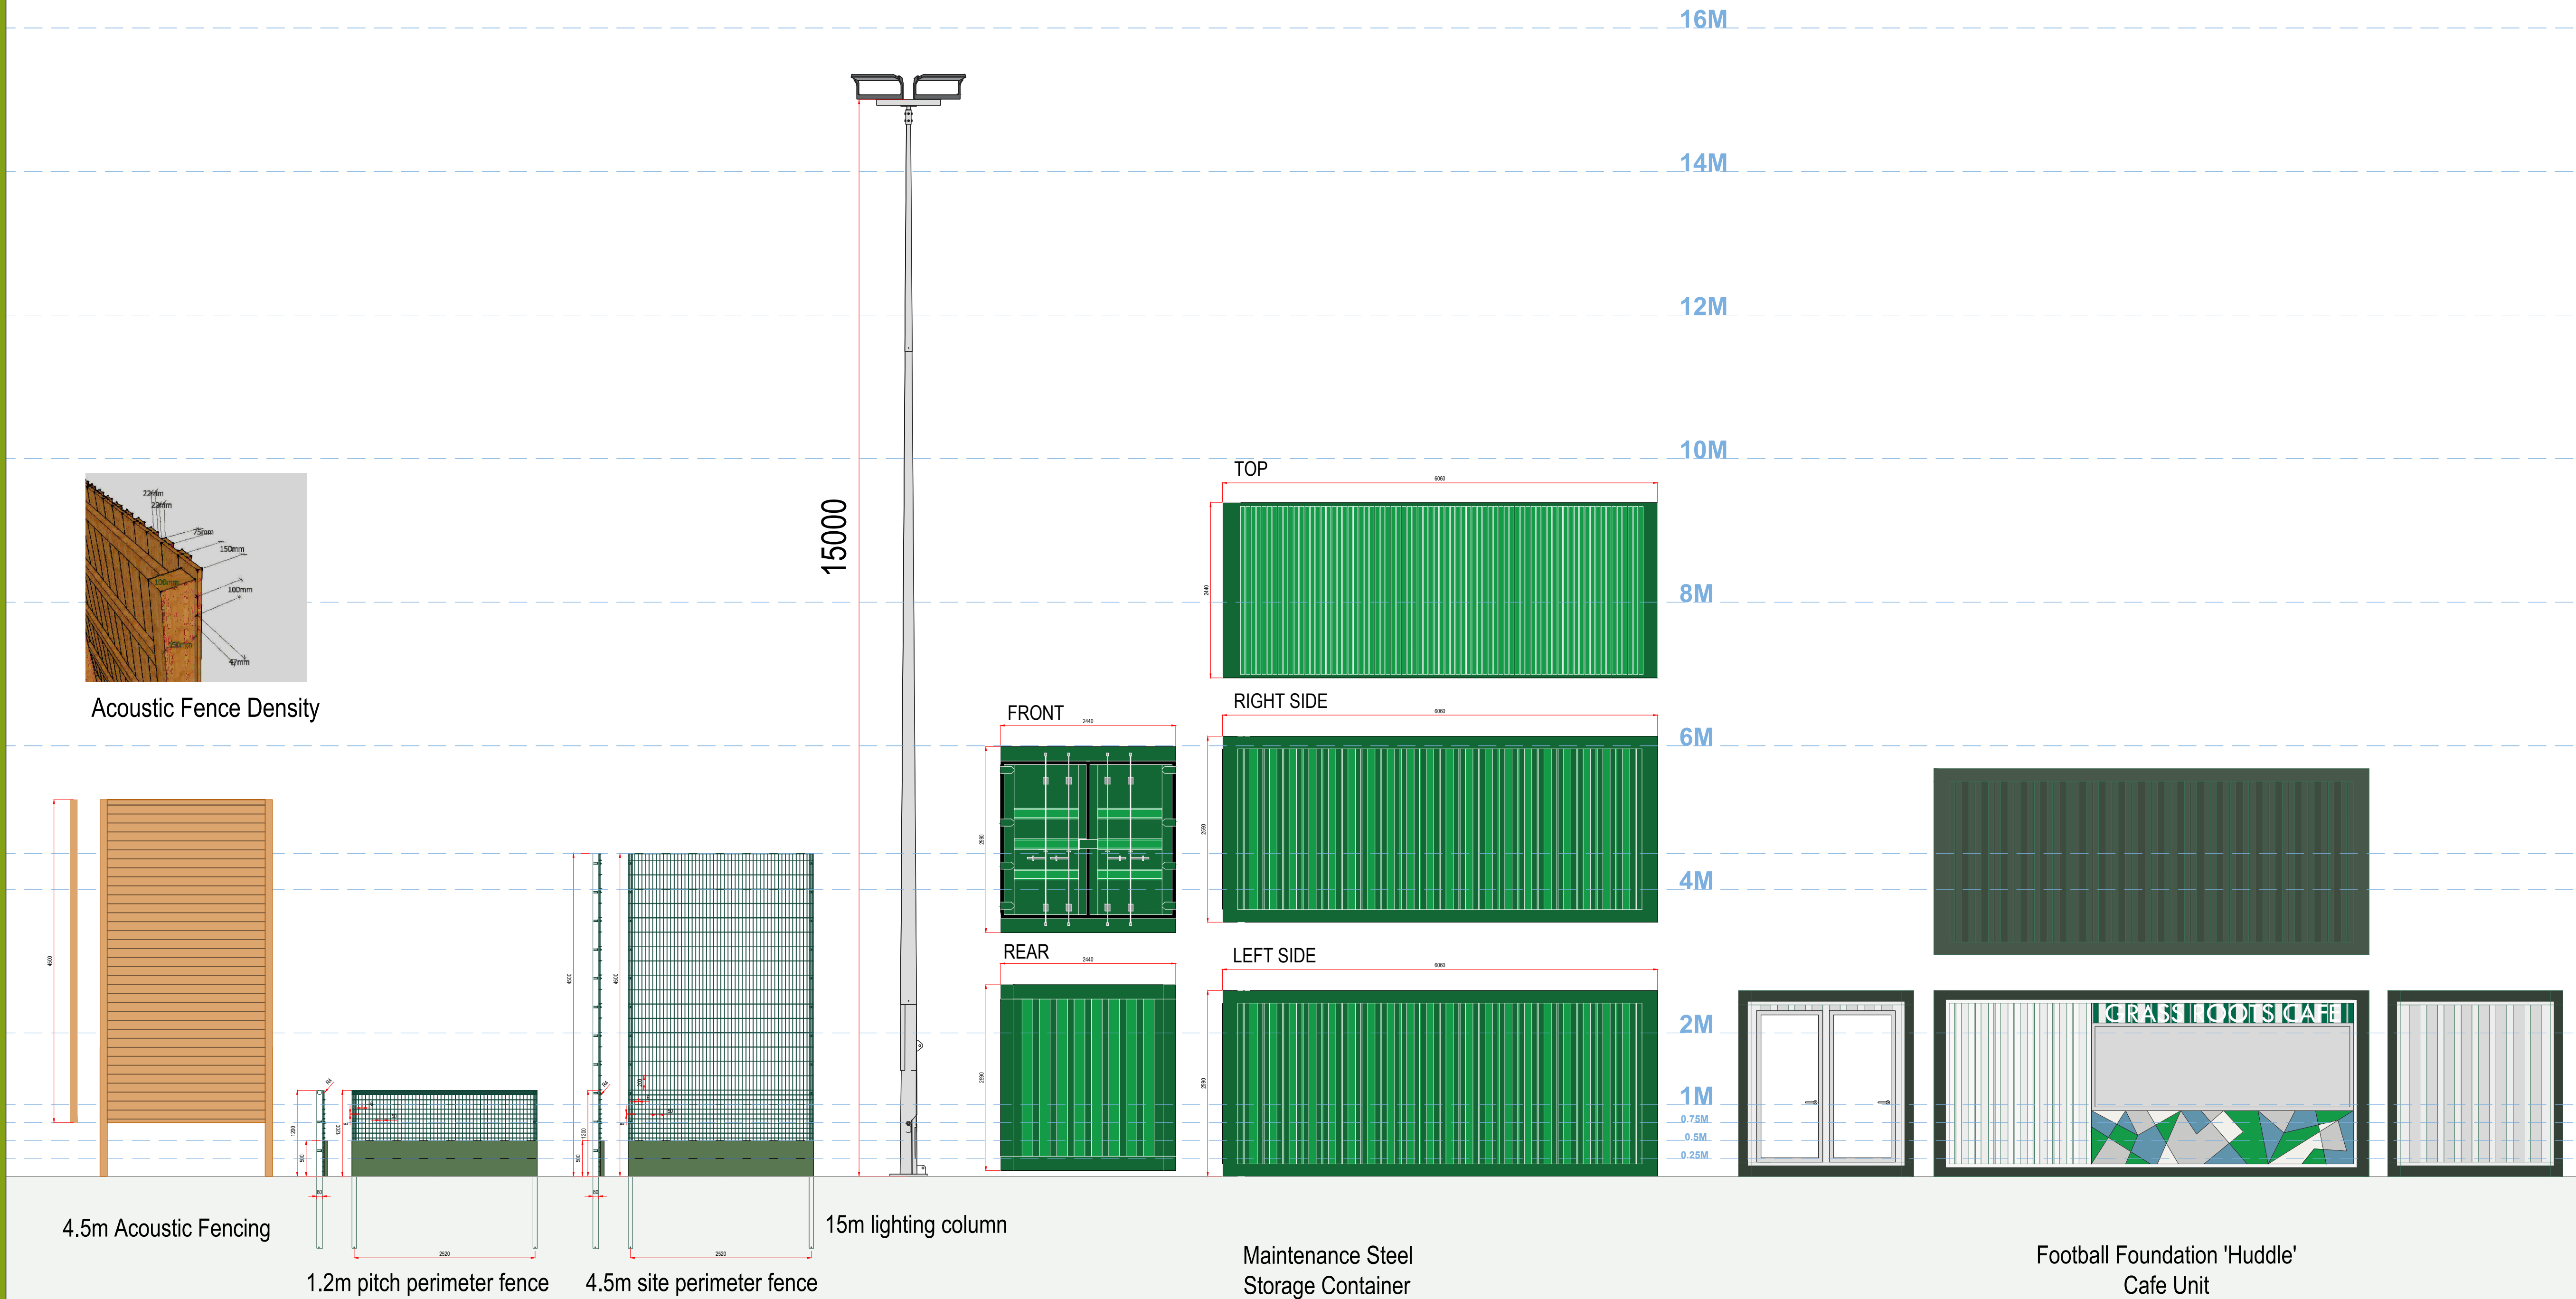

00	PLANNING ISSUE	WB	08/12/25
REV	DESCRIPTION	REV	CK DATE

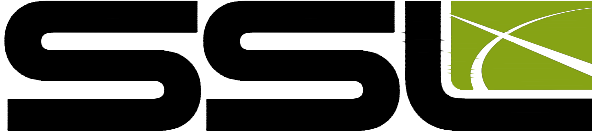

Surfacing Standards Limited
SPORTS PITCH CONSULTANTS



AUTHOR
WB

TITLE
Burbage Parish Council
AGP
Proposed Elevation

PROJECT	SCALE	SIZE
G-227556	1:50	A1
DRAWING No	REVISION	
05	00	