




CONSULTANTS
Surfacing Standards Ltd
Office 2, Longbridge House,
Aston Road, Loughborough, LE11 3NY
(01530) 400 010

1. DO NOT SCALE FROM DRAWING UNLESS FOR PLANNING PURPOSES ONLY. ALL DIMENSIONS TO BE CHECKED ON SITE PRIOR TO COMMENCEMENT OF WORKS.

2. THIS DRAWING IS COPYRIGHT TO SURFACING STANDARDS LTD

3. ALL PERSONNEL SHOULD BE AWARE OF THE HEALTH AND SAFETY PLAN WHICH IS RETAINED IN THE SITE MANAGERS OFFICE

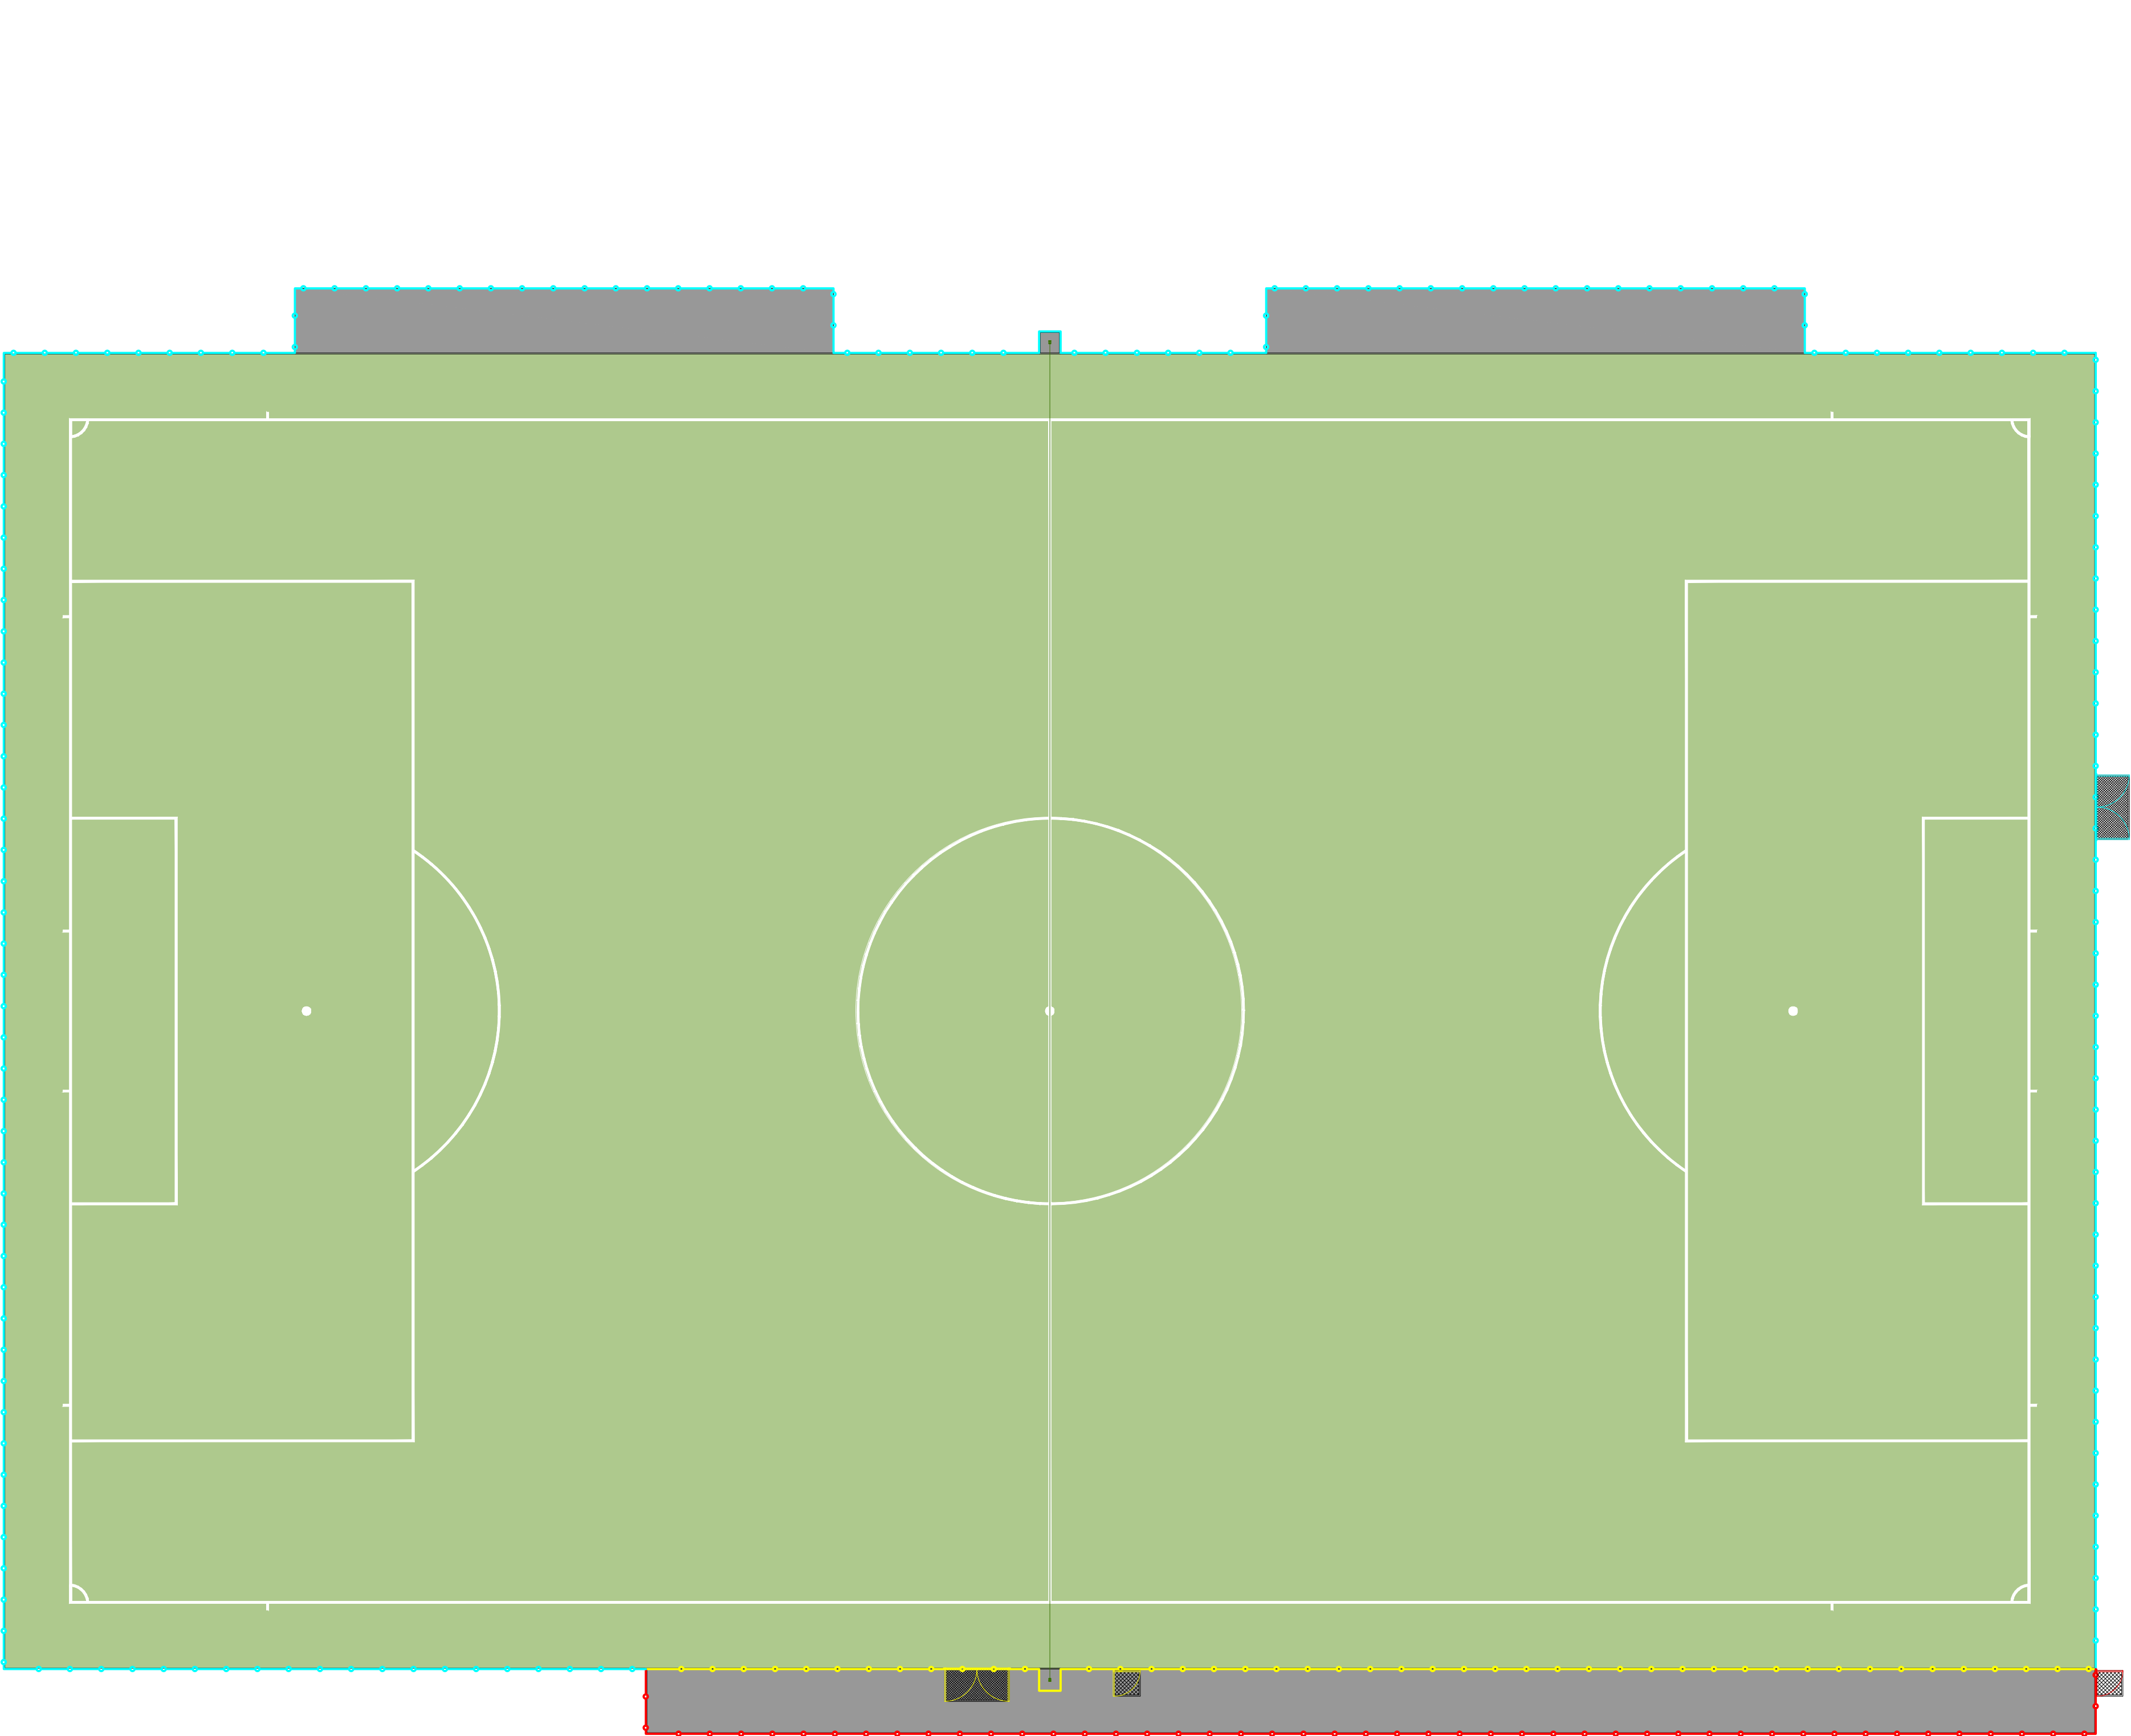

- Artificial Turf Playing Area
- Hard Standing Areas - Respect Spectator Area, Goal Storage Areas, PCC Edgings
- 500mm High Infill Containment Barrier Installed To 4.5m
- High Ball Stop Fence Around 3G Football Turf And Goal Storage Areas
- 200mm High Infill Containment Barrier Installed To 4.5m / 2.0m / 1.2m High Ball Stop Fencing Along Spectator Area
- Other Fencing (4.5m High) With No Infill Containment Barriers
- Decontamination Units To All Gated Entrances

00	PLANNING ISSUE	WB	08/12/25
----	----------------	----	----------

00

PLANNING ISSUE

ME

WB

08.10.21

REV

DESCRIPTION

REV

CK

DATE



Surfacing Standards Limited

SPORTS PITCH CONSULTANTS





AUTHOR

ME

TITLE

Burbage Parish Council

AGP

Infill Containment Measures

PROJECT

G-227556

SCALE

1:200

SIZE

A1

DRAWING No

10

REVISION

00