


Hinckley and Bosworth Borough Council
Public Footpath R4 (parts) and Public Footpath R29 (part)
within the Parish of Markfield
Public Path Diversion Order 2025

Location Plan

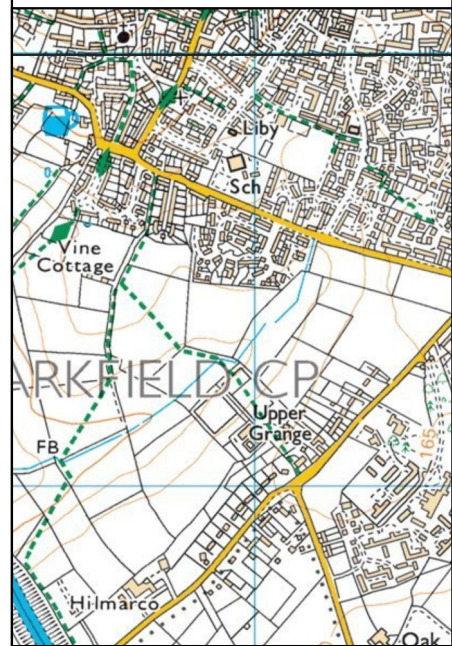

Key


- Public Footpaths to be Diverted (A-B, C-G, F-G-I)
- Alternative Public Footpaths (A-B, C-D-E-H, F-H-I)
- Unaffected Public Footpaths

Development Services
Hinckley & Bosworth Borough Council
Hinckley Hub
Rugby Road
Hinckley
LE10 0FR

Plan by Leicestershire County Council

Plan No. 2678

Scale 1:2500 at A3 size

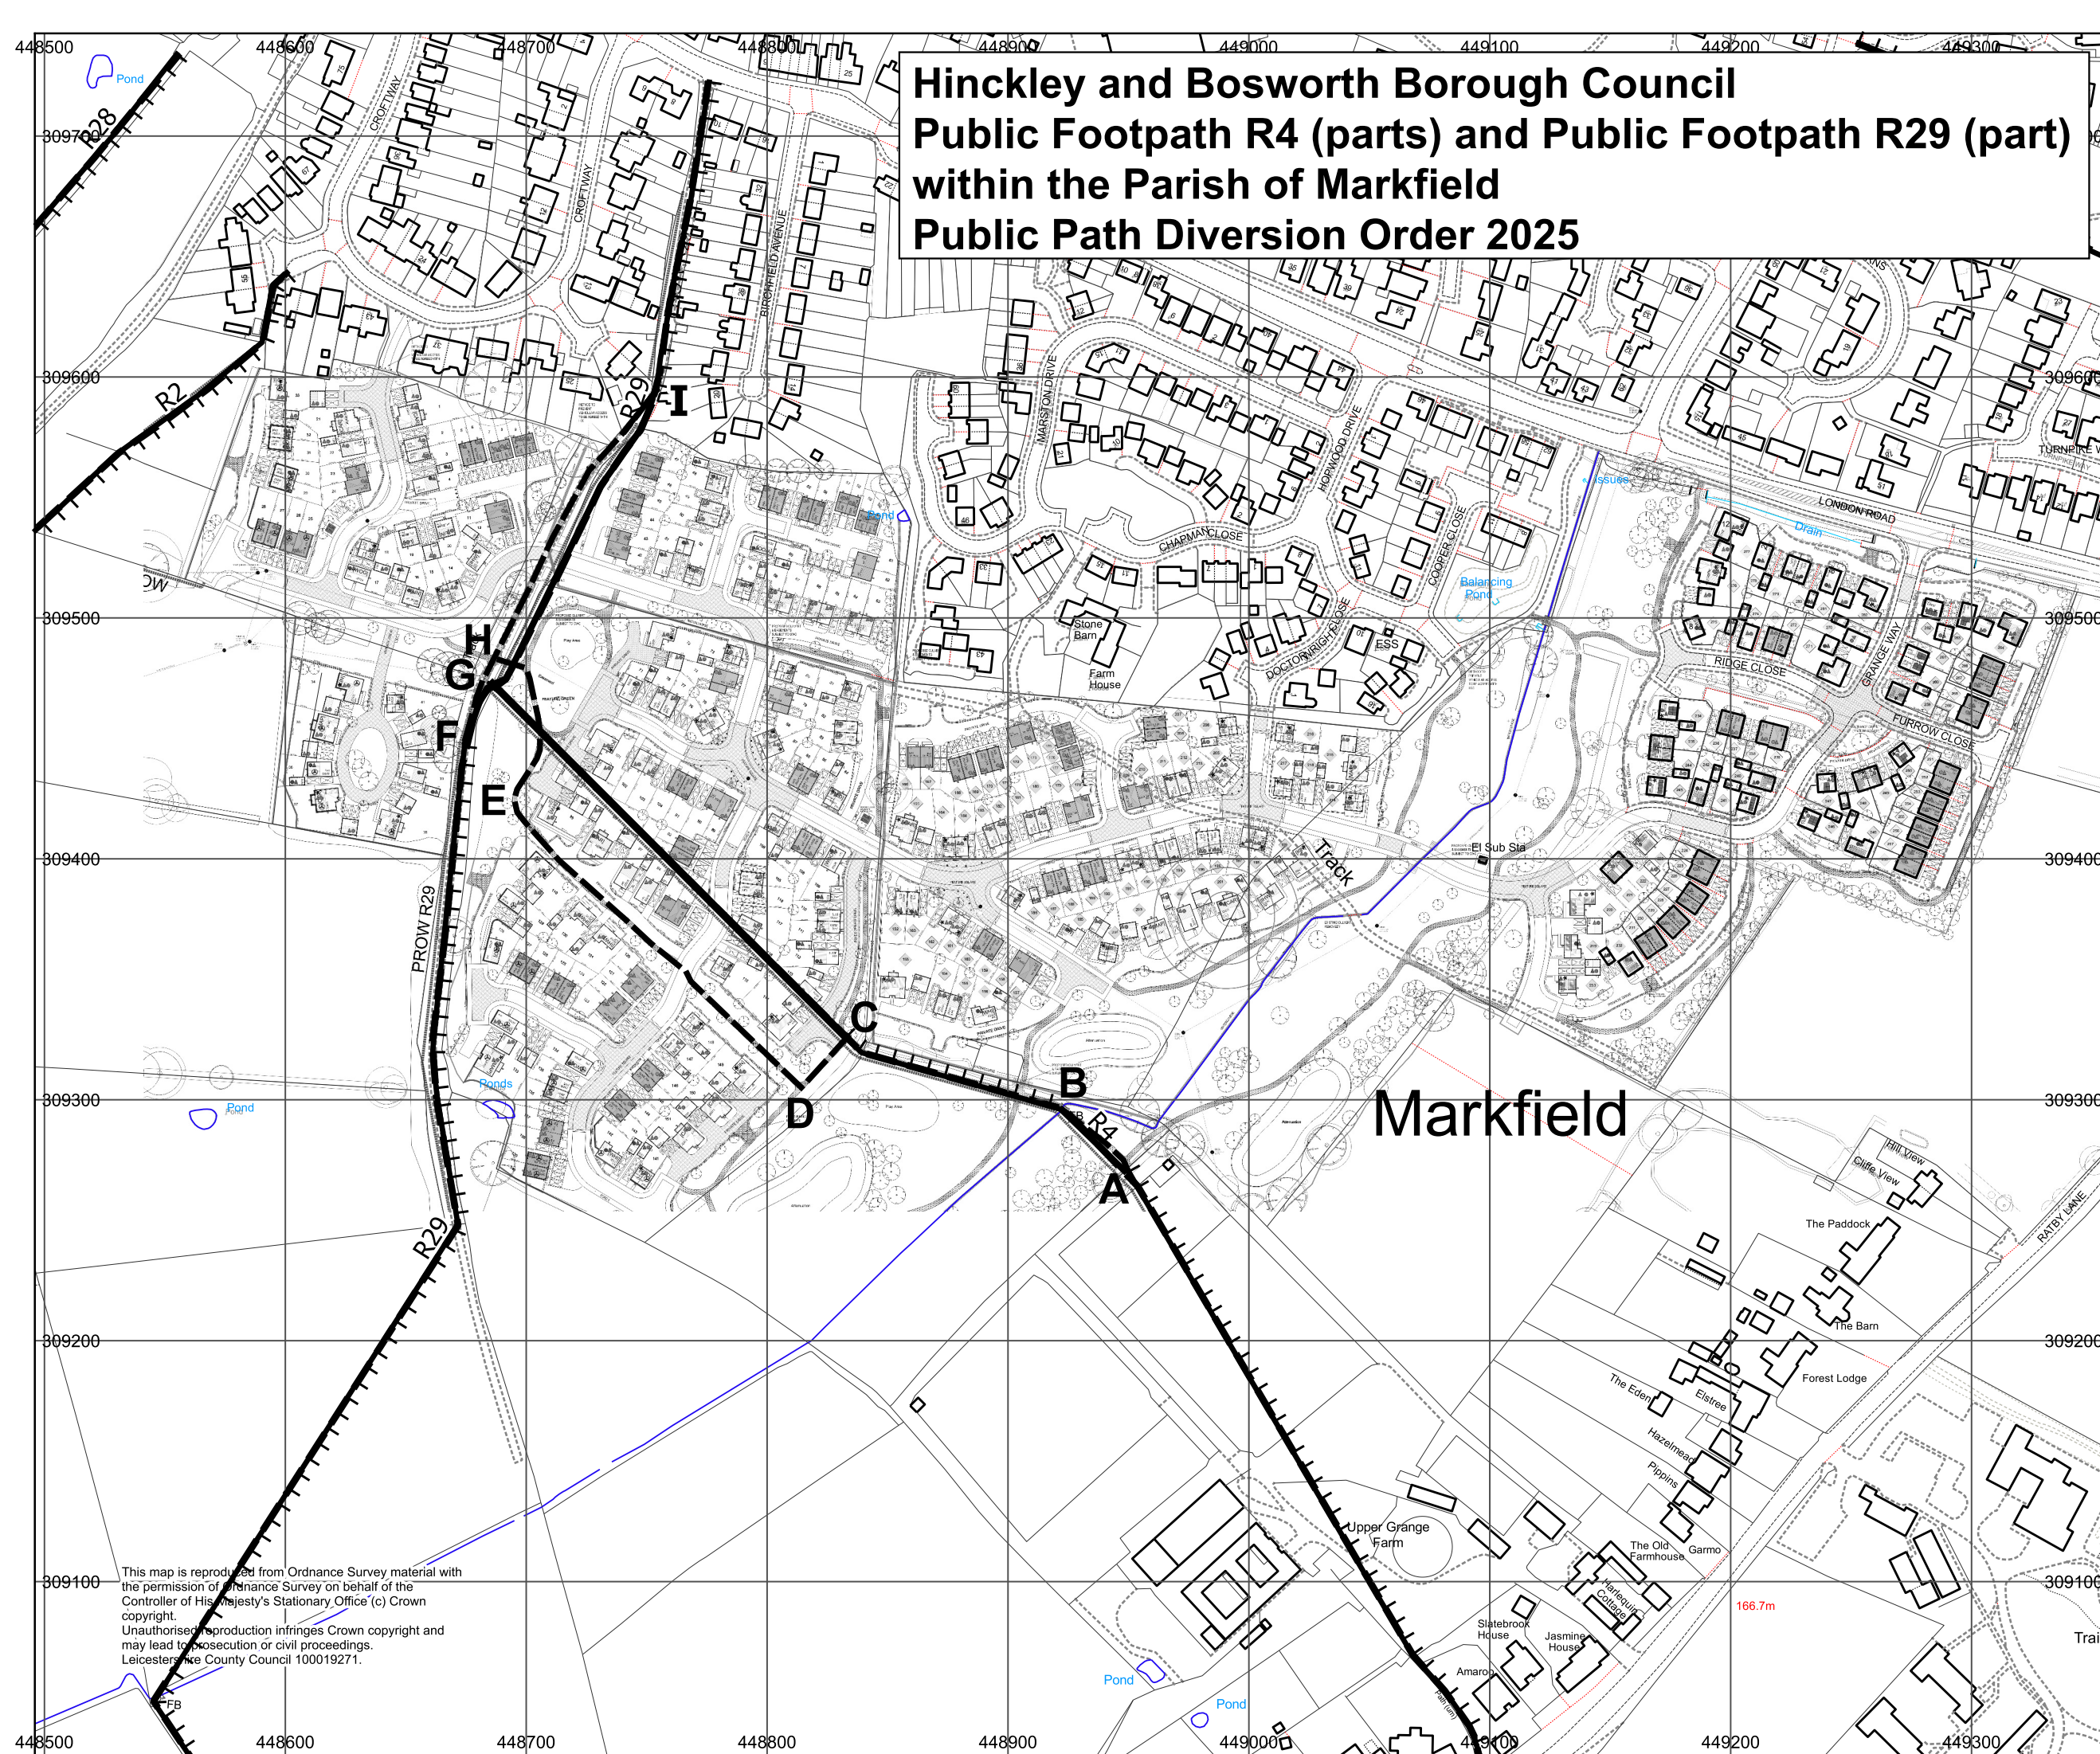

This map is reproduced from Ordnance Survey material with the permission of Ordnance Survey on behalf of the Controller of His Majesty's Stationary Office (c) Crown copyright. Unauthorised reproduction infringes Crown copyright and may lead to prosecution or civil proceedings. Leicestershire County Council 100019271.