



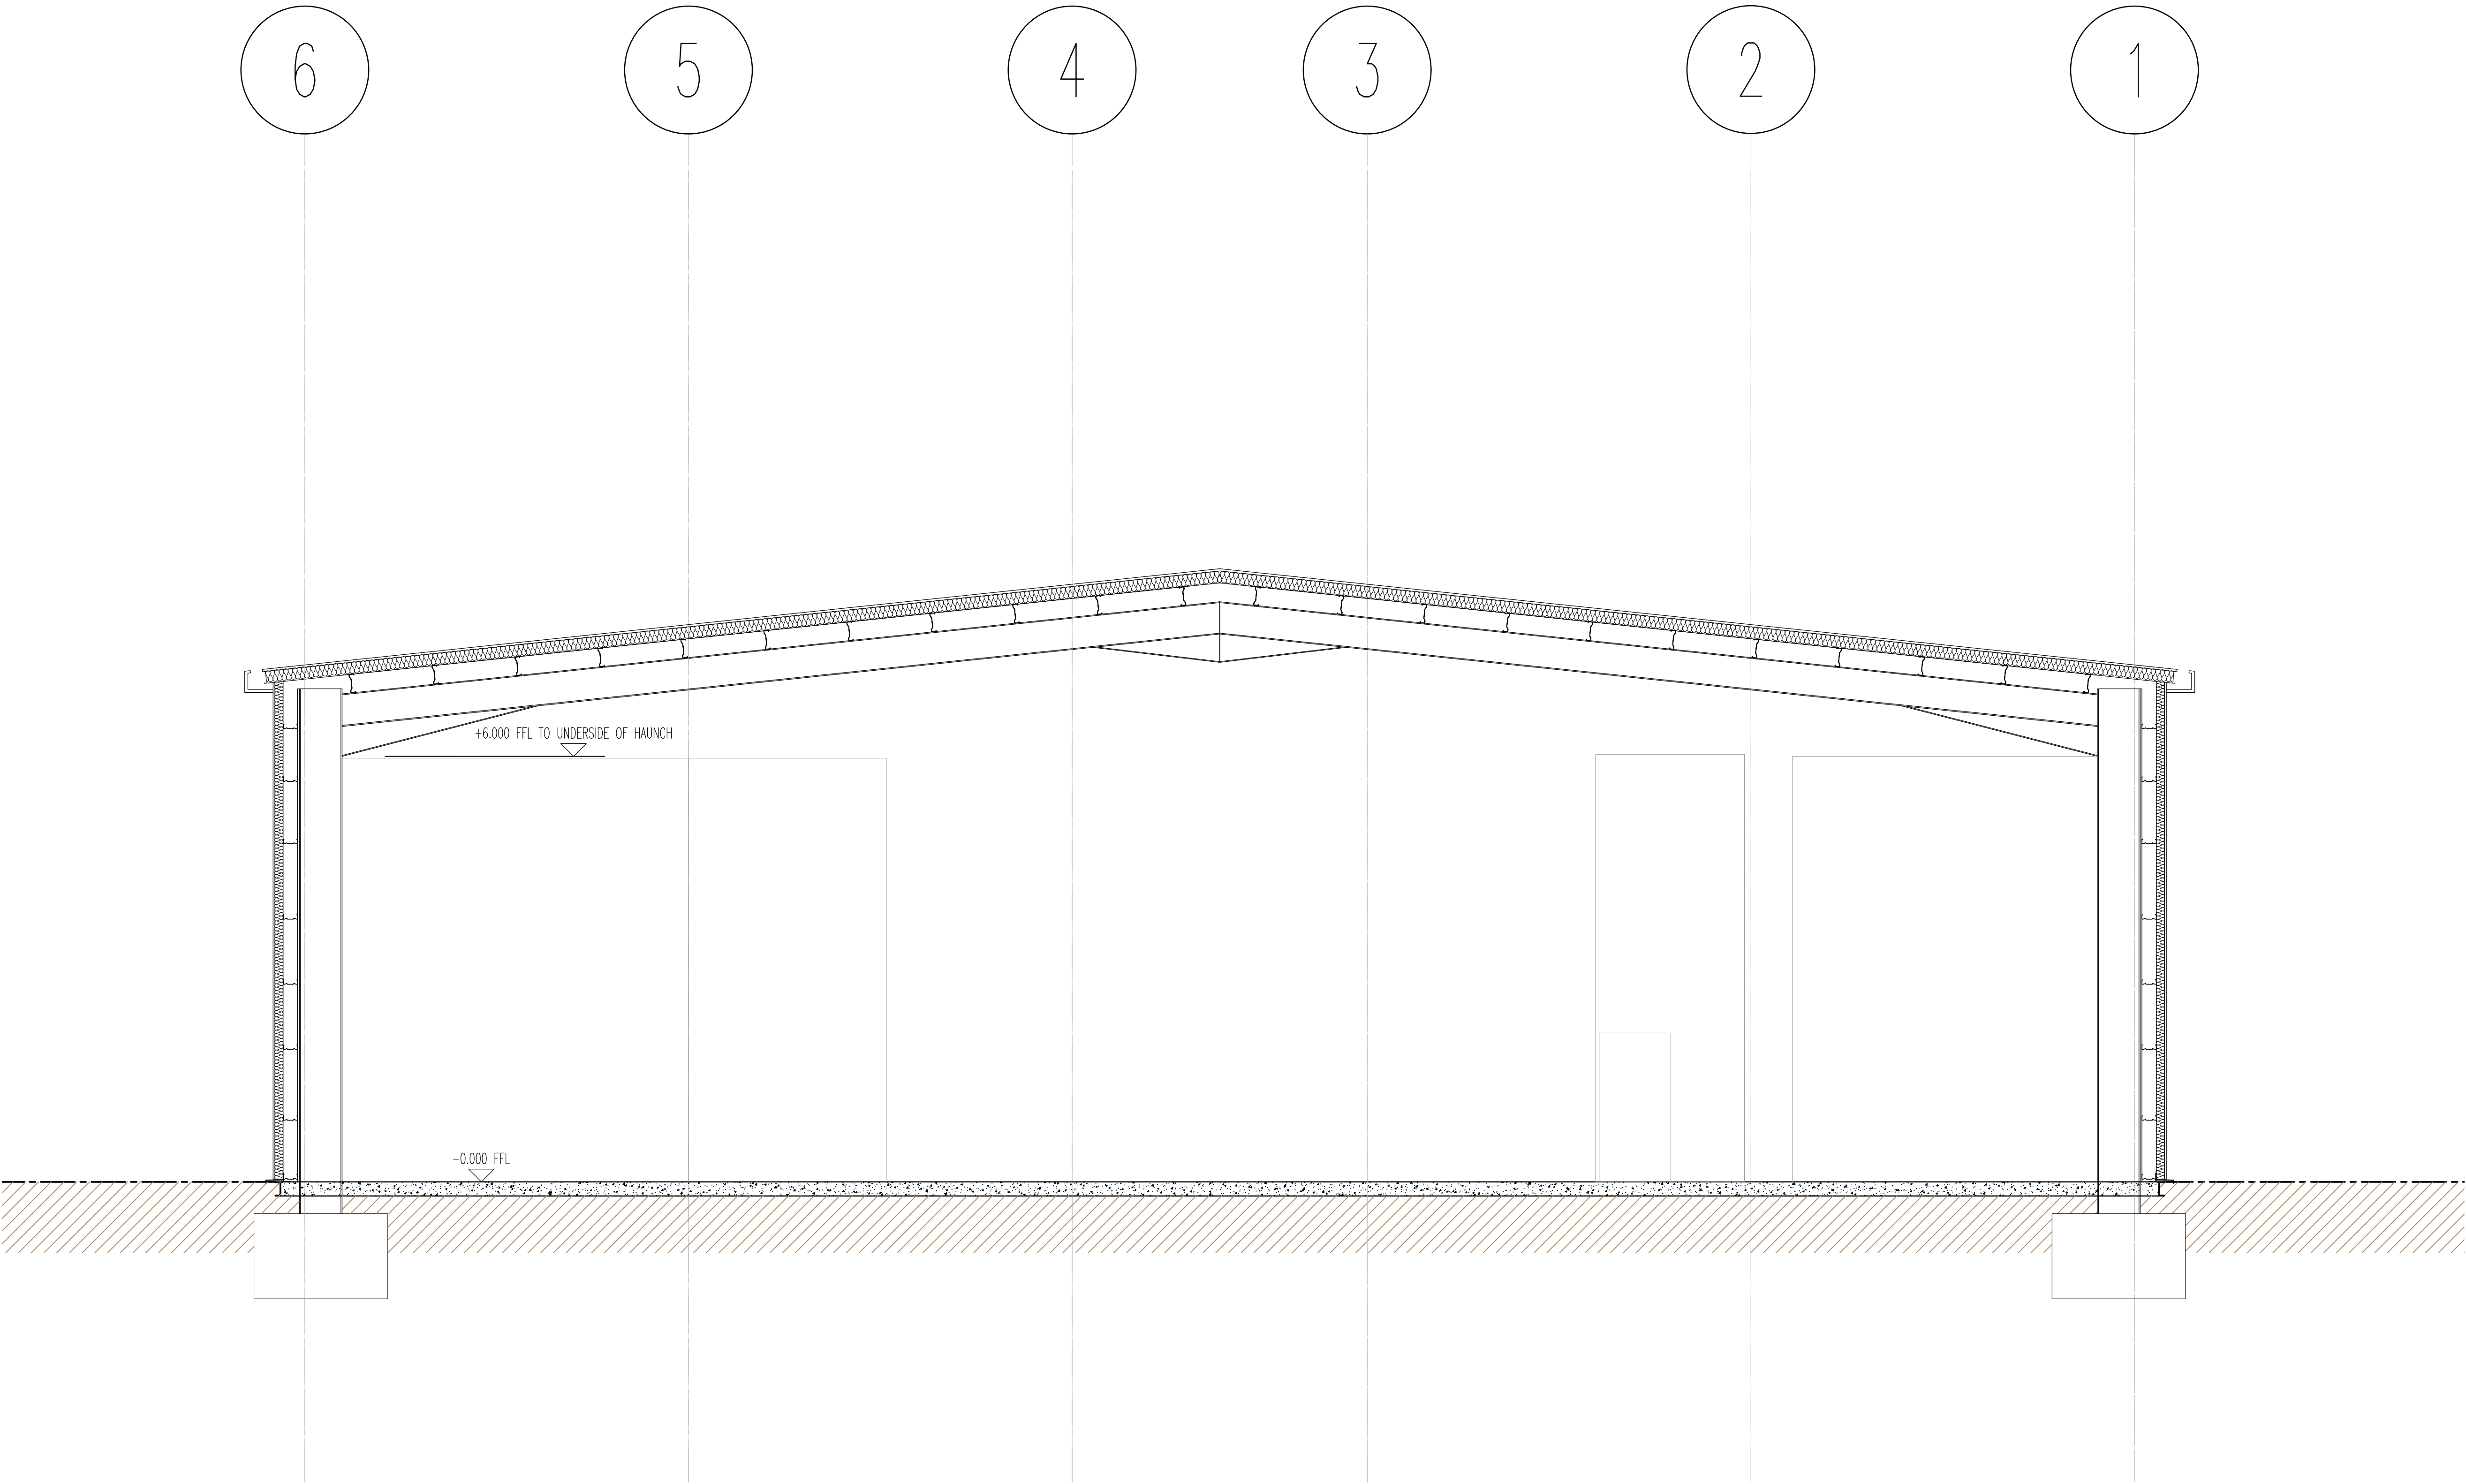

PROPOSED SECTION
SCALE 1:50 AT A1

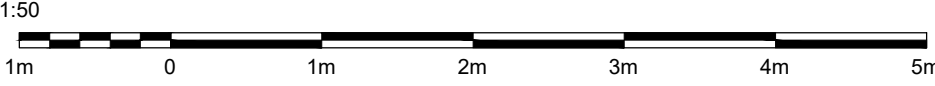

JJ Churchill Ltd
PRECISION ENGINEERING



ima ARCHITECTS

6 Rose Way
Blaby Business Park
Lutterworth Road
Blaby
Leicester
LE8 4BY

0116 2781200
www.ima-architects.co.uk

Project	JJ CHURCHILL WAREHOUSE EXTENSION STATION ROAD, MARKET BOSWORTH
IMA Project No.	223008
	223008-IMA-WH-XX-DR-A-050401
Revision	P01
Status	PLANNING
Drawing Title	PROPOSED ELEVATIONS
Date	17/02/2023
Scale	1:50
Sheet Size	A1
Drawn By	NO
Checked By	AD