




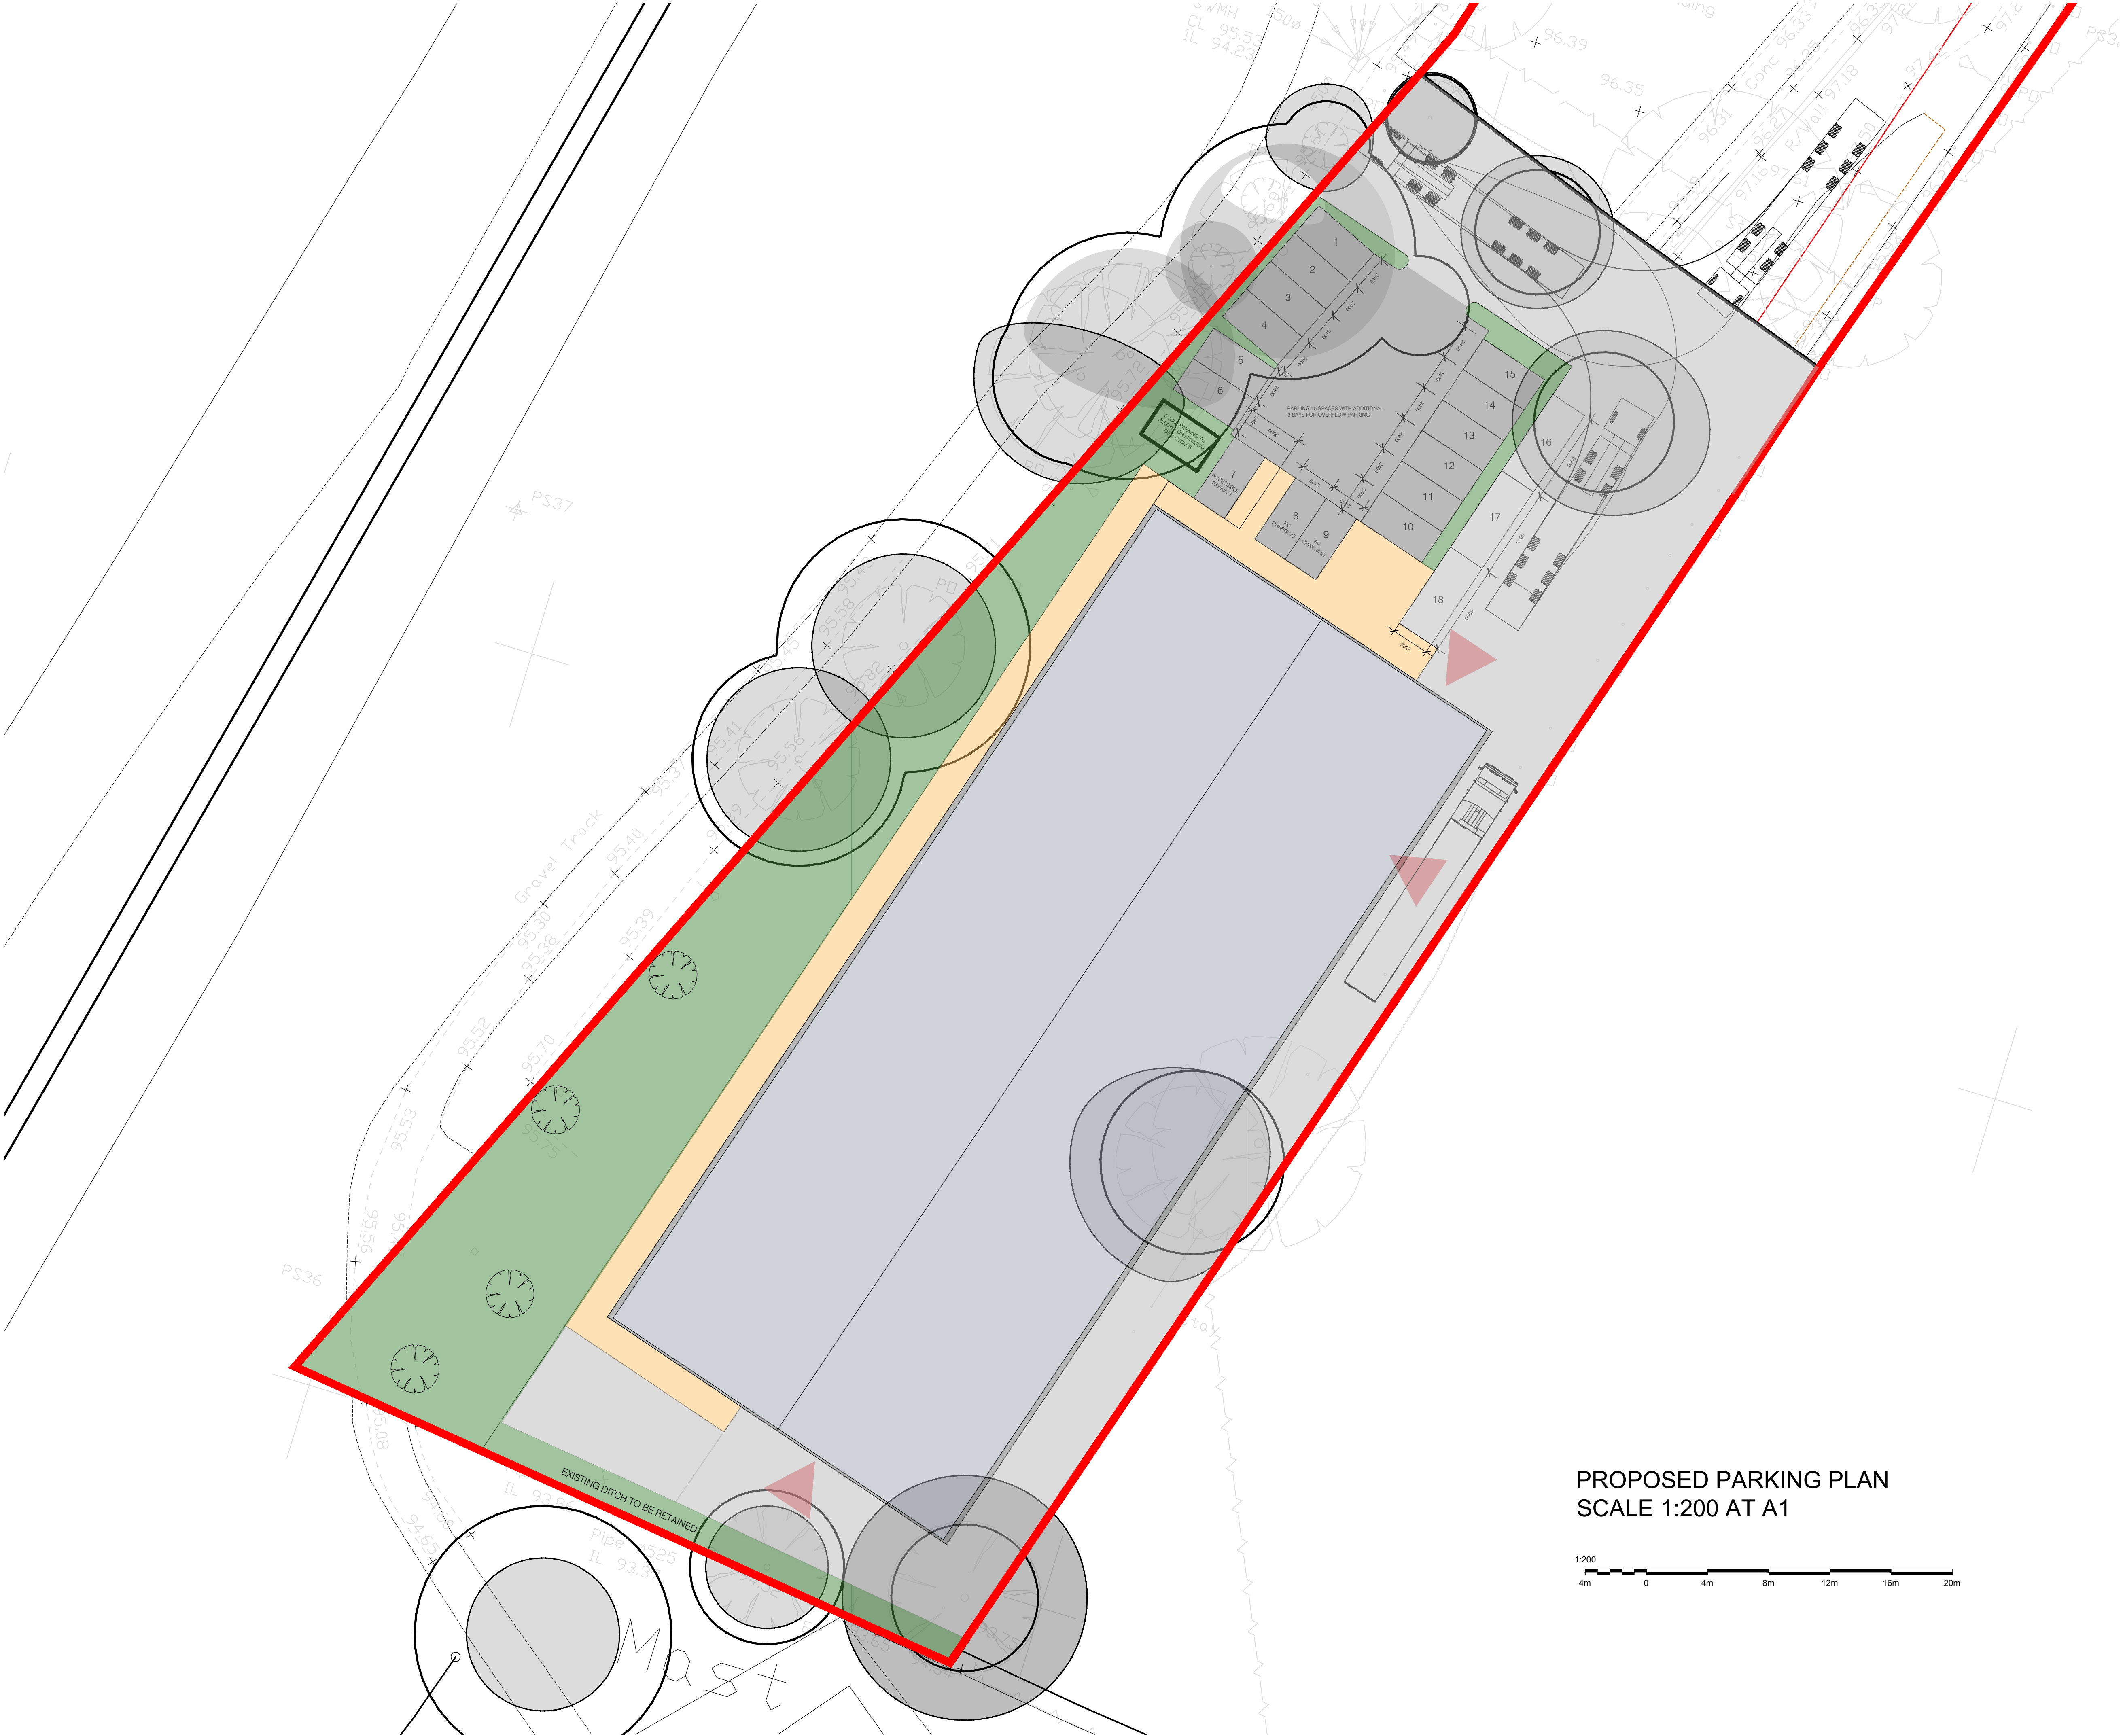

PROPOSED PARKING PLAN
SCALE 1:200 AT A1

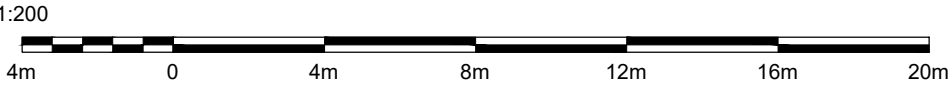

THIS DRAWING IS COPYRIGHT DIMENSIONS ARE NOT TO BE SCALED FROM THIS DRAWING
ELECTRONIC DATA IS NOT TO BE AMENDED/DELETED WITHOUT IMA ARCHITECTS PERMISSION
ALL FIXINGS, TO BE DESIGNED BY APPROPRIATE SPECIALIST SUB-CONTRACTOR
DETAIL DRAWINGS AT LARGER SCALE TAKE PRECEDENCE OVER GENERAL ARRANGEMENT DRAWINGS
P01 17/02/2023 NO FIRST ISSUE
P02 26/06/2023 NO HARD LANDSCAPING AMENDED TO RETAIN EXISTING DITCH + NEW TREES CREATED

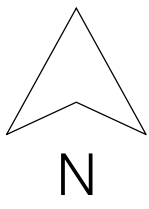

JJ Churchill Ltd
PRECISION ENGINEERING



ima ARCHITECTS

6 Rose Way
Blaby Business Park
Lutterworth Road
Blaby
Leicester
LE8 4BY

0116 2781200
www.ima-architects.co.uk

Project	JJ CHURCHILL WAREHOUSE EXTENSION STATION ROAD, MARKET BOSWORTH
IMA Project No.	223008
	223008-IMA - ST-XX-DR-A-050103
Revision	P02
Status	PLANNING
Drawing Title	PROPOSED PARKING PLAN
Date	17/02/2023
Scale	1:200
Sheet Size	A1
Drawn By	NO
Checked By	AD