
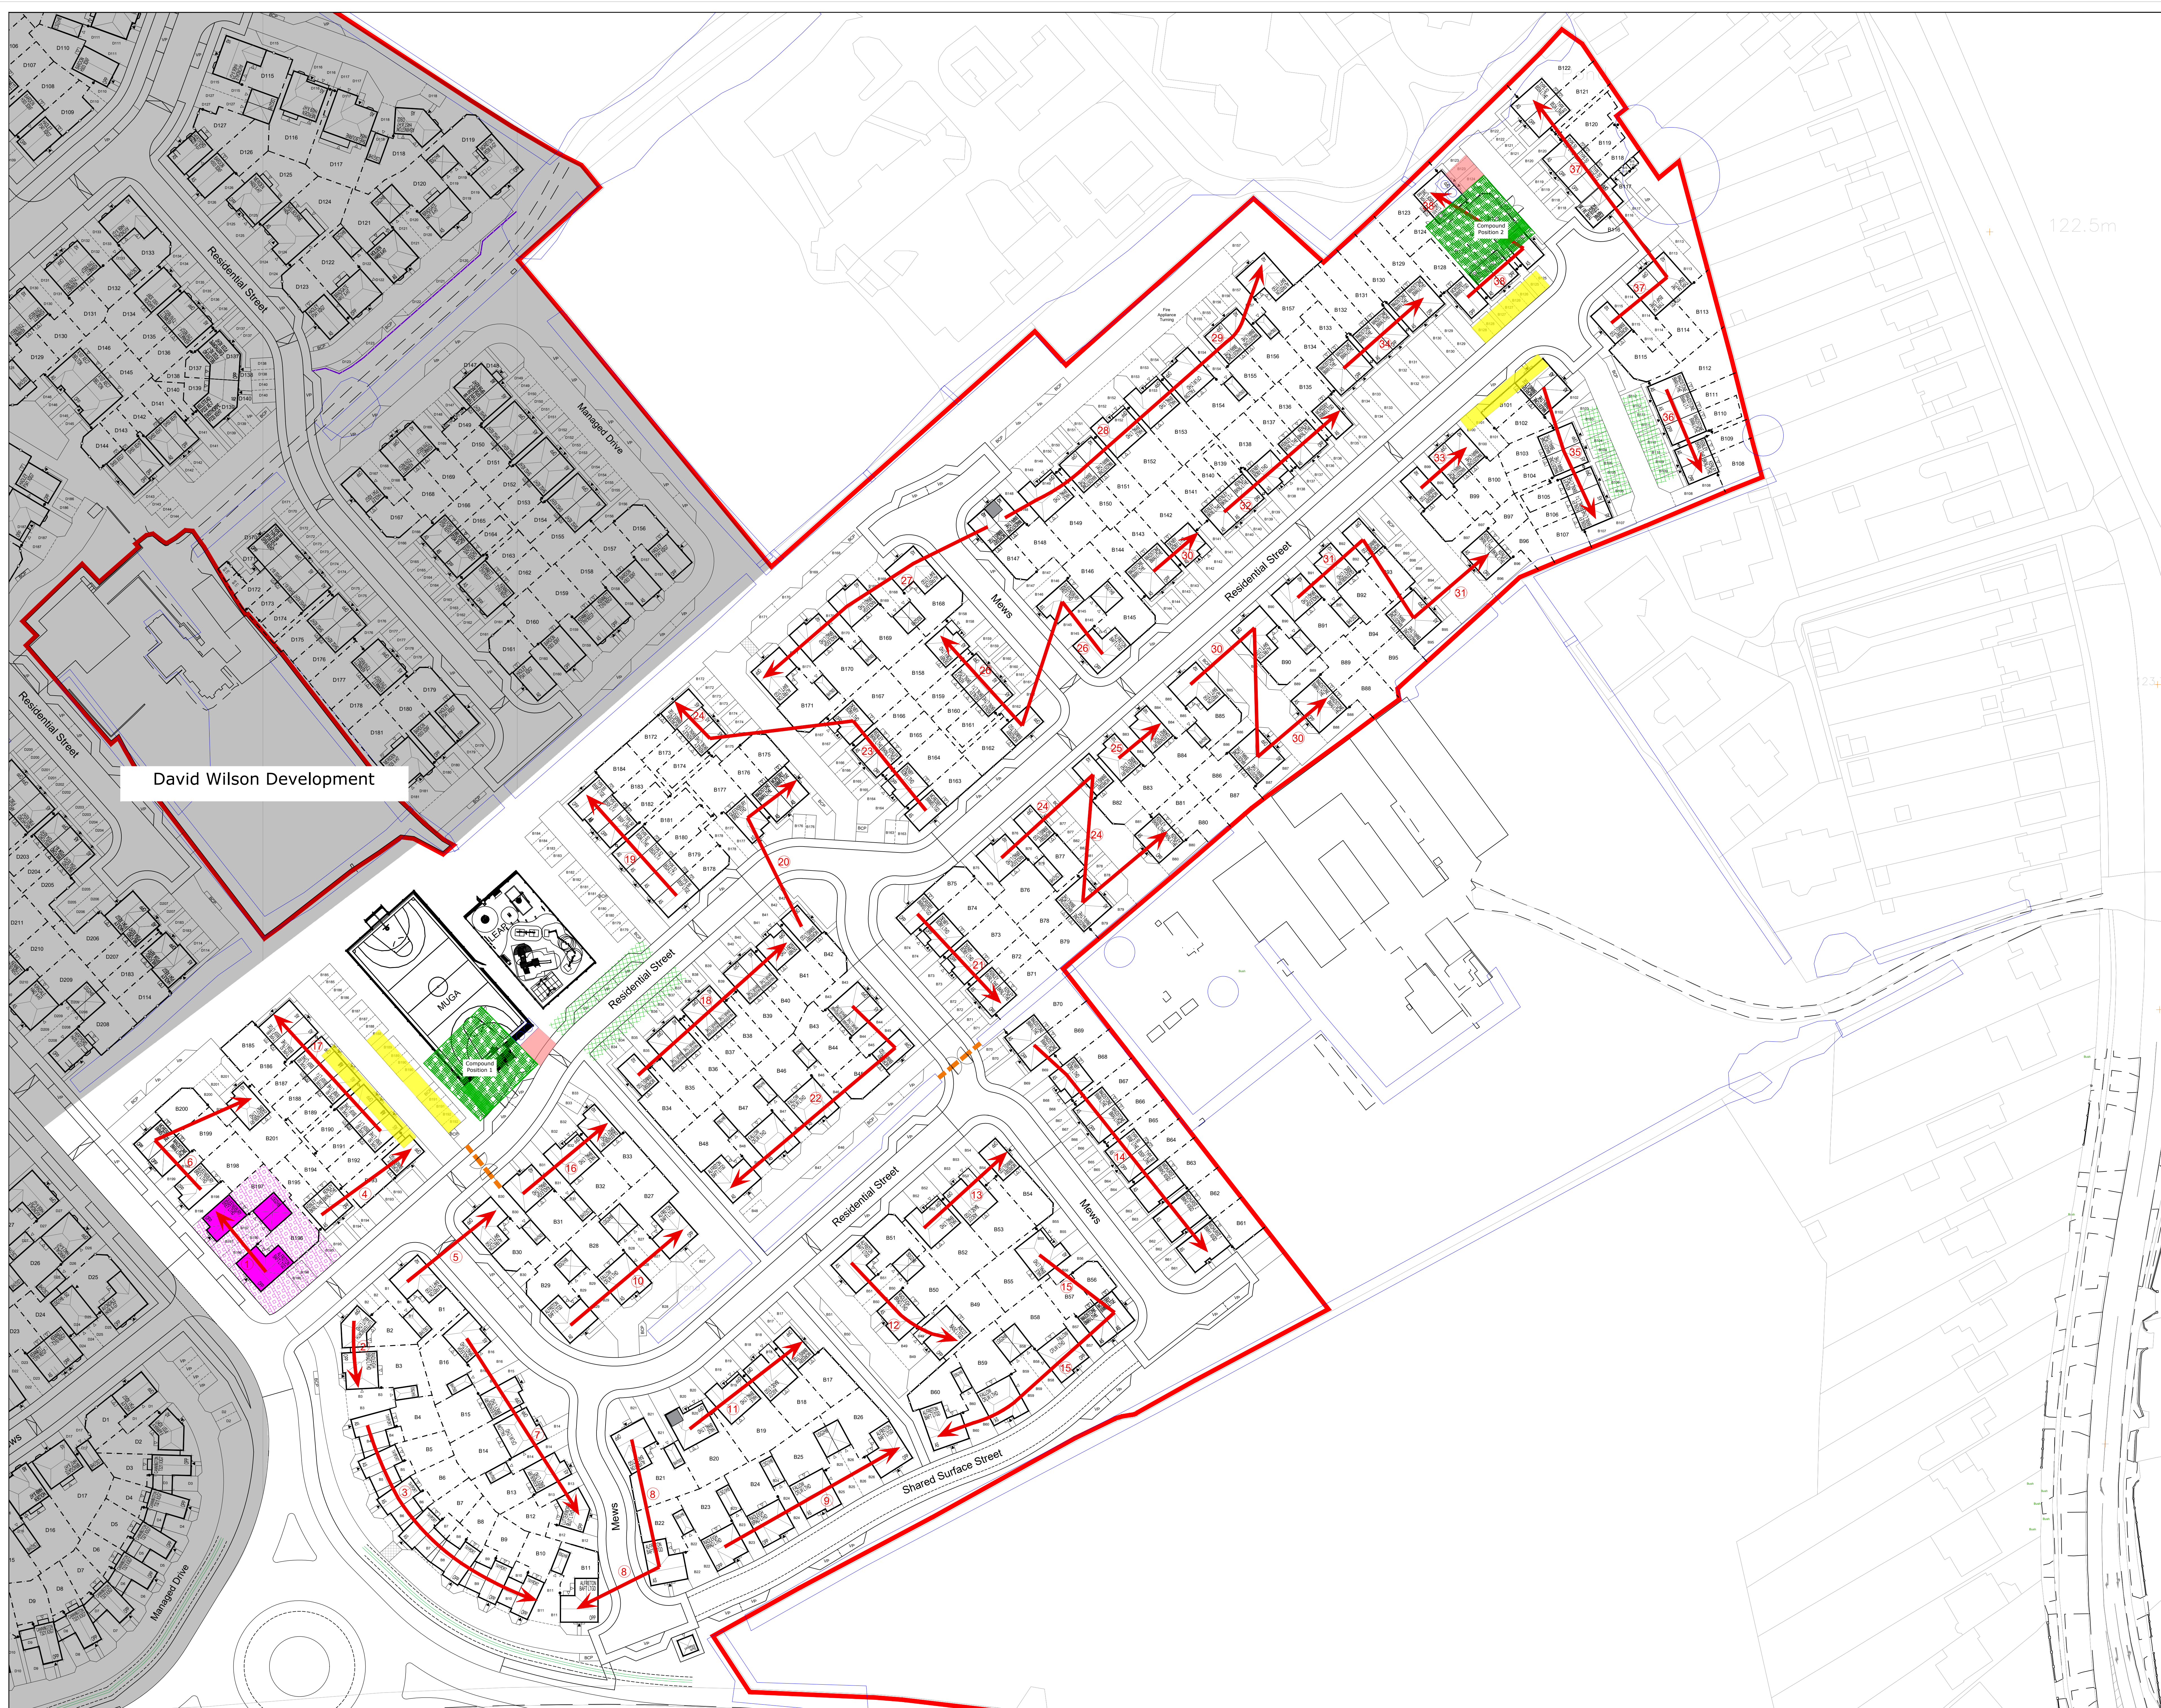
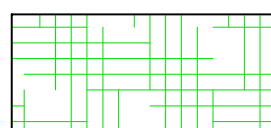
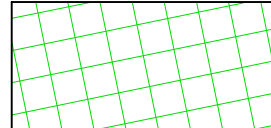
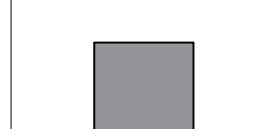
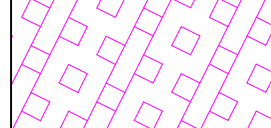


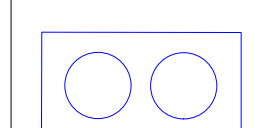

David Wilson Development

LEGEND

-  Compound
-  Brick Compound
-  Contractors Car Park
-  Build Route
-  Build to shell
-  Temporary Close Board Fence
-  View home
-  Sales Arena
-  Silo
-  Haul Road