


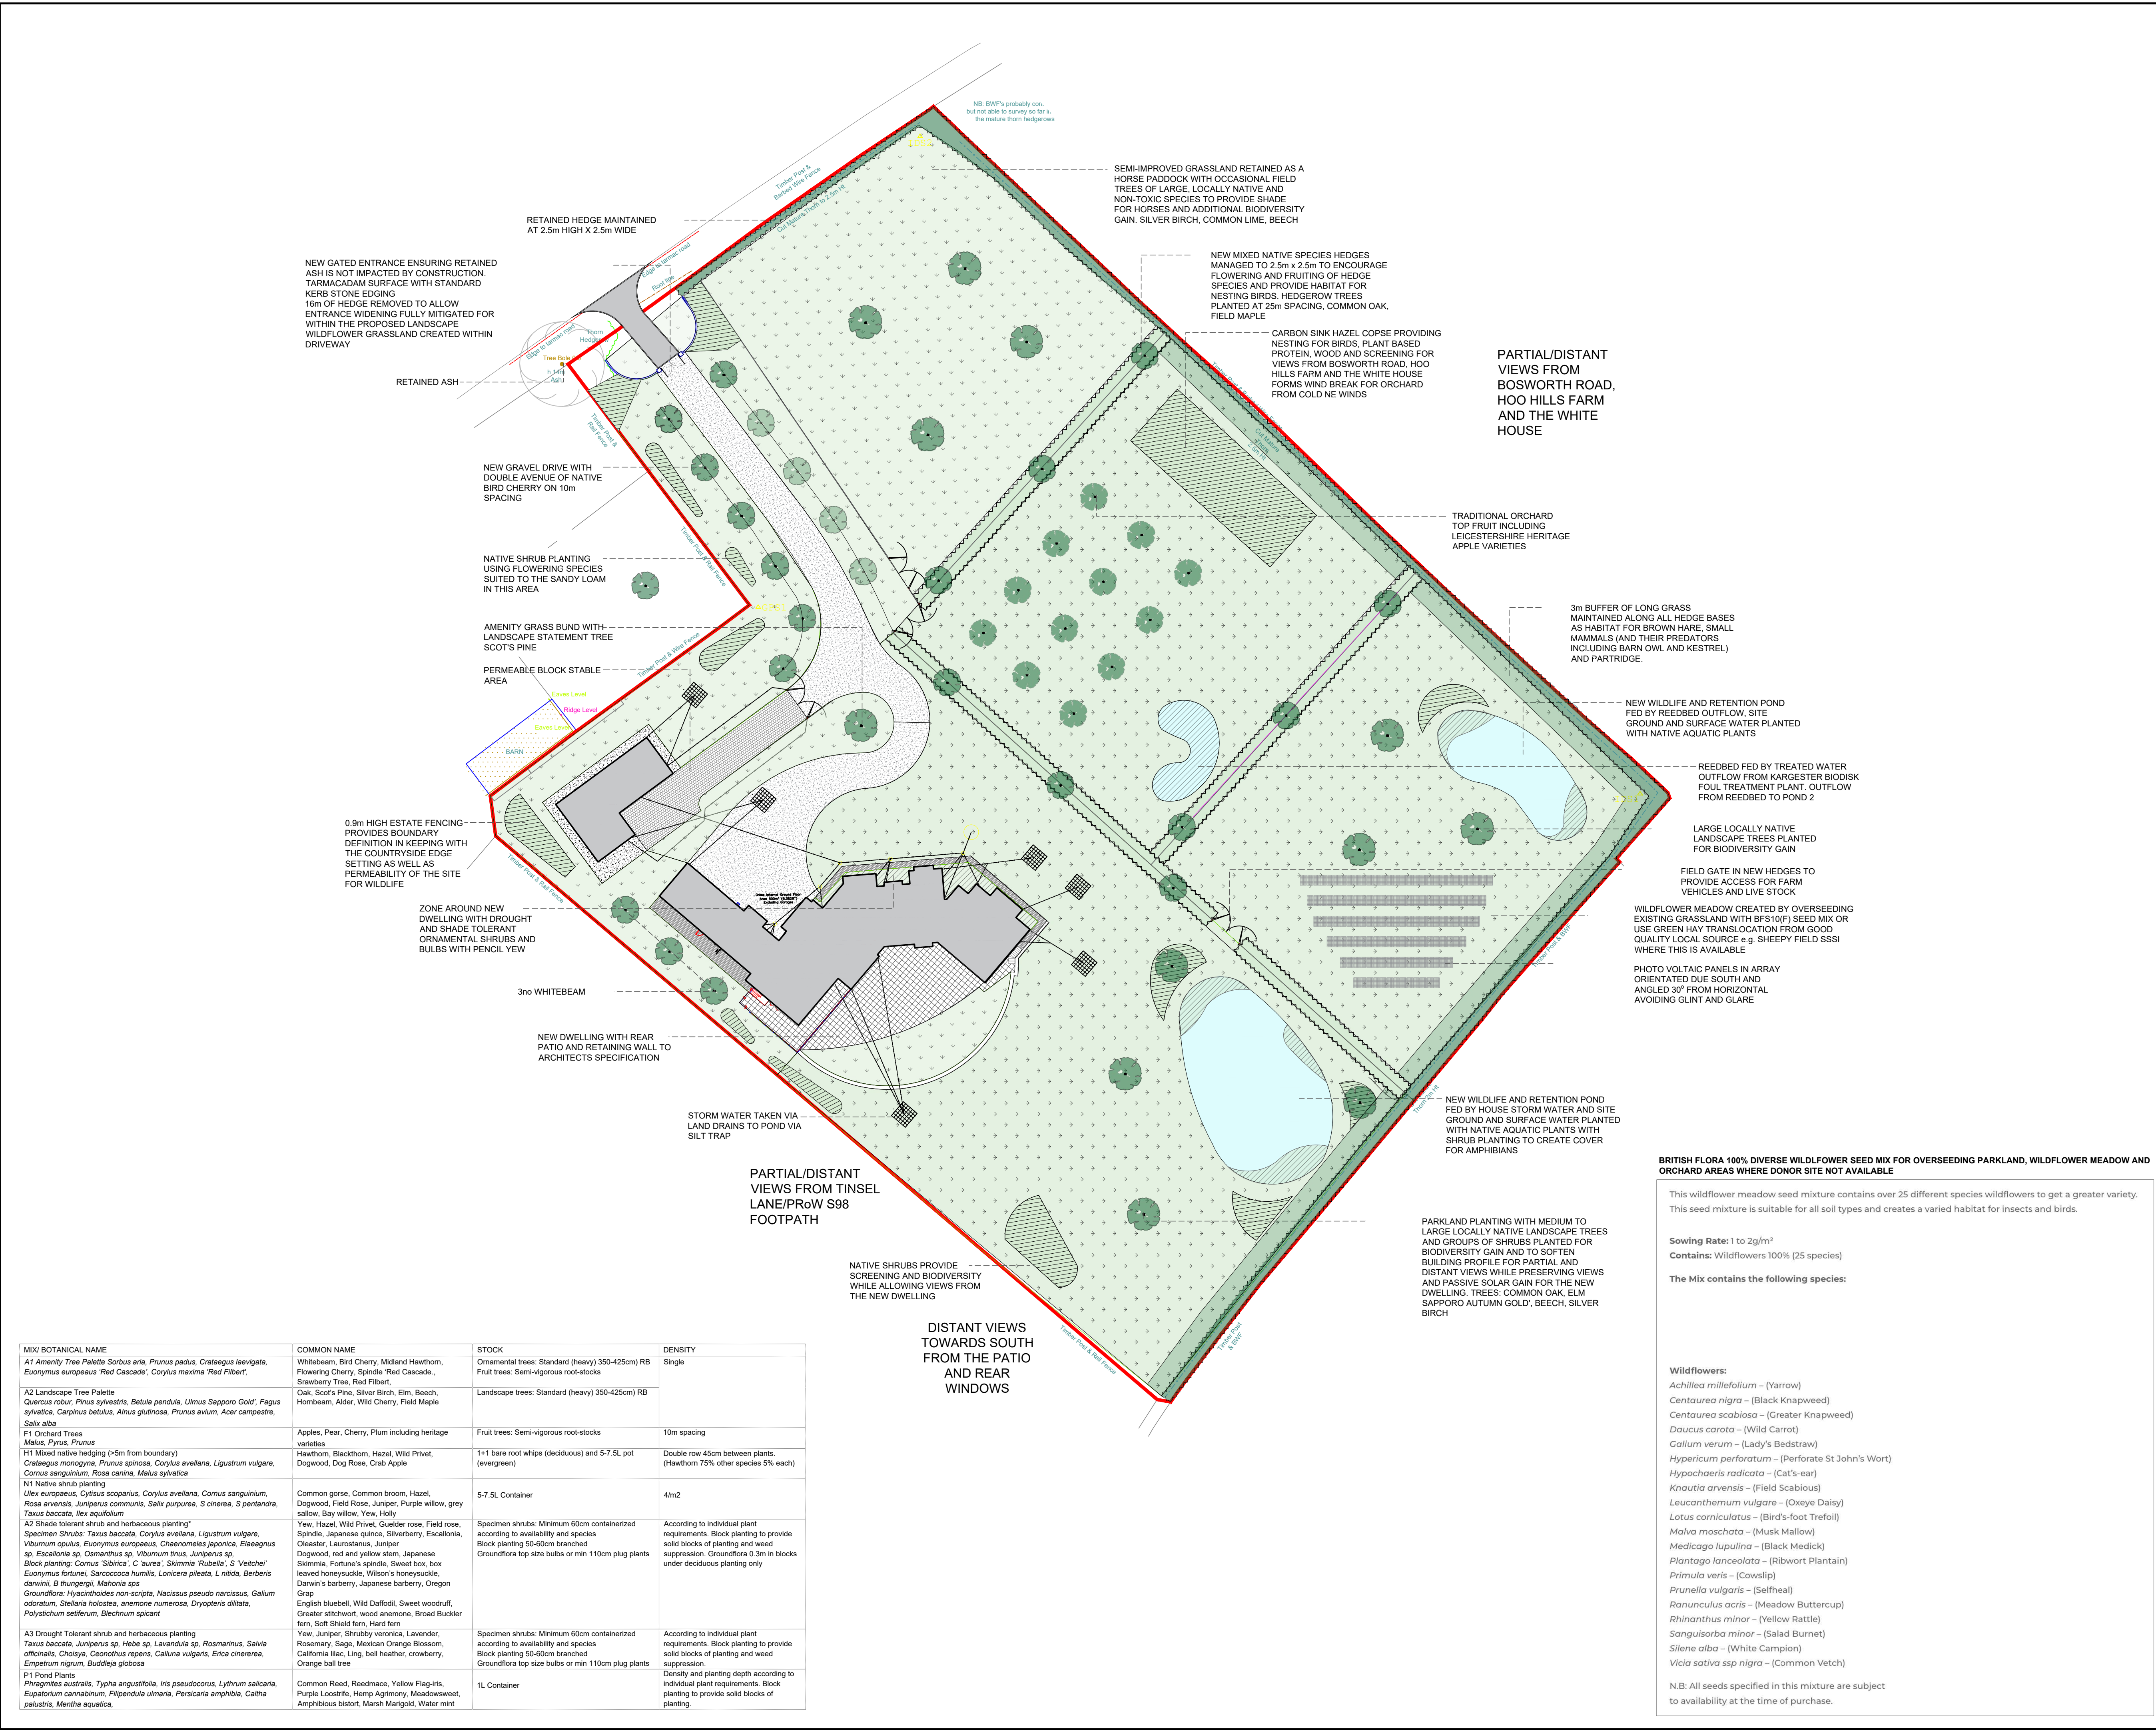

Notes:

1. THE COPYRIGHT OF THIS DRAWING IS VESTED IN DJOGS LTD AND IT MAY NOT BE REPRODUCED IN WHOLE OR PART OR USED FOR THE CONSTRUCTION OF ANY ARTICLE WITHOUT THE EXPRESS PERMISSION OF THE COPYRIGHT HOLDERS.

2. WORK TO FIGURED DIMENSIONS ONLY.

3. THIS DRAWING IS TO BE READ IN CONJUNCTION WITH ALL RELEVANT ARCHITECT'S, SERVICE ENGINEER'S, DRAWINGS AND SPECIFICATIONS.

N

KEY

BUILDING

RETAINED TREES

NEW TREES

EXISTING HEDGE RETAINED

GROUND COVER/SHRUB MIX

RETAINED SEMI IMPROVED GRASSLAND

GRASSLAND OVERSOWN WITH WILDFLOWERS

TARMACADAM ENTRANCE WITH BS STANDARD KERB STONES

TEGULA SETTS

NATURAL SANDSTONE PAVERS

GRAVEL DRIVEWAY - 6mm natural aggregate sterling

STONE WALL ENTRANCE AND ELECTRIC GATES TO ARCHITECTS DETAILS

SOLAR PV ARRAY

REV:

DESCRIPTION:

BY:

DATE:

STATUS:

PLANNING ISSUE

CLIENT:

Mr and Mrs Cordy

LANDSCAPE ARCHITECT:

Danielle Jaynes MA AMLI

SITE:

Land near Hill Top Farm, Bosworth Road
Wellsborough, Leicestershire

TITLE:

Landscape and Biodiversity Enhancement Scheme

SCALE AT A1:

1:500

DATE:

15/12/22

DRAWN:

RB

CHECKED:

DJ

PROJECT NO:

1000

DRAWING NO:

1

REVISION:

0

BRITISH FLORA 100% DIVERSE WILDFLOWER SEED MIX FOR OVERSEEDING PARKLAND, WILDFLOWER MEADOW AND ORCHARD AREAS WHERE DONOR SITE NOT AVAILABLE

This wildflower meadow seed mixture contains over 25 different species wildflowers to get a greater variety. This seed mixture is suitable for all soil types and creates a varied habitat for insects and birds.

Sowing Rate: 1 to 2g/m²

Contains: Wildflowers 100% (25 species)

The Mix contains the following species:

Wildflowers:

Achillea millefolium – (Yarrow)

Centaurea nigra – (Black Knapweed)

Centaurea scabiosa – (Greater Knapweed)

Daucus carota – (Wild Carrot)

Galium verum – (Lady's Bedstraw)

Hypericum perforatum – (Perforate St John's Wort)

Hypochaeris radicata – (Cat's-ear)

Knausia arvensis – (Field Scabious)

Leucanthemum vulgare – (Oxeye Daisy)

Lotus corniculatus – (Bird's-foot Trefoil)

Malva moschata – (Musk Mallow)

Medicago lupulina – (Black Medick)

Plantago lanceolata – (Ribwort Plantain)

Primula veris – (Cowslip)

Prunella vulgaris – (Selfheal)

Ranunculus acris – (Meadow Buttercup)

Rhinanthus minor – (Yellow Rattle)

Sanguisorba minor – (Salad Burnet)

Silene alba – (White Campion)

Vicia sativa ssp nigra – (Common Vetch)

N.B: All seeds specified in this mixture are subject to availability at the time of purchase.

MIX BOTANICAL NAME

COMMON NAME

STOCK

DENSITY

A1 Amenity Tree Palette Sorbus aria, Prunus padus, Crataegus laevigata, Euonymus europaeus 'Red Cascade', Corylus maxima 'Red Filbert',

Whitebeam, Bird Cherry, Midland Hawthorn, Flowering Cherry, Spindle 'Red Cascade', Strawberry Tree, Red Filbert,

Ornamental trees: Standard (heavy) 350-425cm RB

Single

A2 Landscape Tree Palette Quercus robur, Pinus sylvestris, Betula pendula, Ulmus Sapporo Gold', Fagus sylvatica, Carpinus betulus, Ainus glutinosa, Prunus avium, Acer campestre, Salix alba

Oak, Scot's Pine, Silver Birch, Elm, Beech, Hornbeam, Alder, Wild Cherry, Field Maple

Landscape trees: Standard (heavy) 350-425cm RB

F1 Orchard Trees Malus, Pyrus, Prunus

Apples, Pear, Cherry, Plum including heritage varieties

Fruit trees: Semi-vigorous root-stocks

10m spacing

H1 Mixed native hedging (>5m from boundary) Crataegus monogyna, Prunus spinosa, Corylus avellana, Ligustrum vulgare, Cornus sanguinum, Rosa canina, Malus sylvatica

Hawthorn, Blackthorn, Hazel, Wild Privet, Dogwood, Dog Rose, Crab Apple

1+1 bare root whips (deciduous) and 5-7.5L pot (evergreen)

Double row 45cm between plants. (Hawthorn 75% other species 5% each)

N1 Native shrub planting Ulex europaeus, Cyrtus scoparius, Corylus avellana, Cornus sanguinum, Rosa arvensis, Juniperus communis, Salix purpurea, S. cinerea, S. pentandra, Taxus baccata, Ilex aquifolium

Common gorse, Common broom, Hazel, Dogwood, Field Rose, Juniper, Purple willow, grey willow, Bay willow, Yew, Holly

5-7.5L Container

4m2

A2 Shade tolerant shrub and herbaceous planting* Specimen shrubs: Taxus baccata, Corylus avellana, Ligustrum vulgare, Viburnum opulus, Euonymus europaeus, Chaenomeles japonica, Elaeagnus sp, Escallonia sp, Osmanthus sp, Viburnum tinus, Juniperus sp, Block planting: Cornus 'Sibirica', C. aurea', Skimmia 'Rubella', S 'Veitchei' Euonymus fortunei, Sarcococca humilis, Lonicera pileata, L. nitida, Berberis darwinii, B. thunbergii, Mahonia sps

Yew, Hazel, Wild Privet, Guelder rose, Field rose, Spindle, Japanese quince, Silverberry, Escallonia, Oleaster, Laurostaurus, Juniper, Dogwood, red and yellow stem, Japanese Skimmia, Fortune's spindle, Sweet box, box leaved honeysuckle, Wilson's honeysuckle, Darwin's barberry, Japanese barberry, Oregon Grape

Specimen shrubs: Minimum 60cm containerized according to availability and species Block planting 50-60cm branched Groundflora top size bulbs or min 110cm plug plants

According to individual plant requirements. Block planting to provide solid blocks of planting and weed suppression. Groundflora 0.3m in blocks under deciduous planting only

A3 Drought Tolerant shrub and herbaceous planting Taxus baccata, Juniperus sp, Hebe sp, Lavandula sp, Rosmarinus, Salvia officinalis, Chrysanthemum, Cerastium repens, Calluna vulgaris, Erica cinerea, Empetrum nigrum, Buddlejia globosa

Yew, Juniper, Shubby veronica, Lavender, Rosemary, Sage, Mexican Orange Blossom, California lilac, Ling, bell heather, crowberry, Orange ball tree

Specimen shrubs: Minimum 60cm containerized according to availability and species Block planting 50-60cm branched Groundflora top size bulbs or min 110cm plug plants

According to individual plant requirements. Block planting to provide solid blocks of planting and weed suppression. Density and planting depth according to individual plant requirements. Block planting to provide solid blocks of planting.

P1 Pond Plants Phragmites australis, Typha angustifolia, Iris pseudocorus, Lythrum salicaria, Eupatorium cannabinum, Filipendula ulmaria, Persicaria amphibia, Catha palustris, Mentha aquatica,

Common Reed, Reedmace, Yellow Flag-lily, Purple Loosestrife, Hemp Agrimony, Meadowsweet, Amphibious bistort, Marsh Marigold, Water mint

1L Container