J S BLOOR (SERVICES) LIMITED
ASHBY ROAD, MEASHAM, SWADLINCOTE,
DERBYSHIRE DE12 7JP
TELEPHONE 01530 270100 FACSIMILE 01530 272006

THIS DRAWING AND THE BUILDING WORKS DEPICTED ARE THE COPYRIGHT OF J.S.BLOOR (SERVICES) LIMITED AND MAY NOT BE REPRODUCED OR AMENDED EXCEPT BY WRITTEN PERMISSION. NO LIABILITY WILL BE ACCEPTED FOR AMENDMENTS MADE BY OTHER PERSONS.
DO NOT SCALE THIS DRAWING, USE FIGURED DIMENSIONS ONLY, IF IN DOUBT ASK.

THIS DRAWING IS TO BE READ IN CONJUNCTION WITH SEPARATE GROUP / SITE SPECIFIC CONSTRUCTION NOTES AND MATERIALS SPECIFICATION.

Notes.

45m Fire Hose

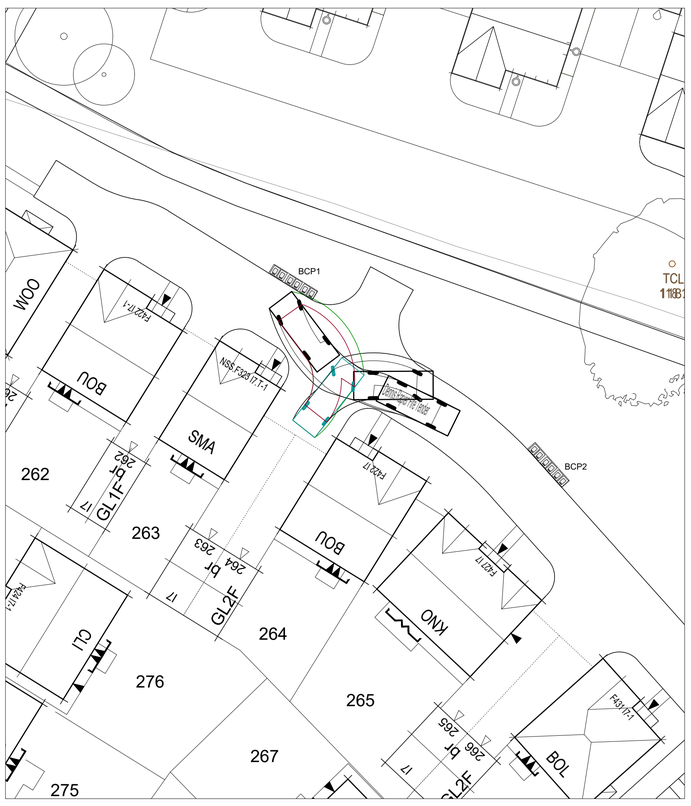

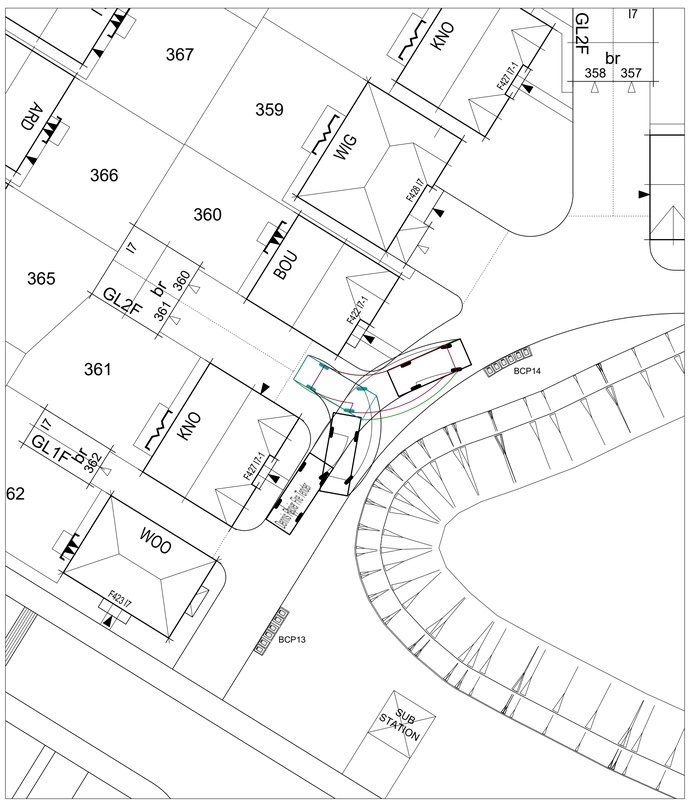

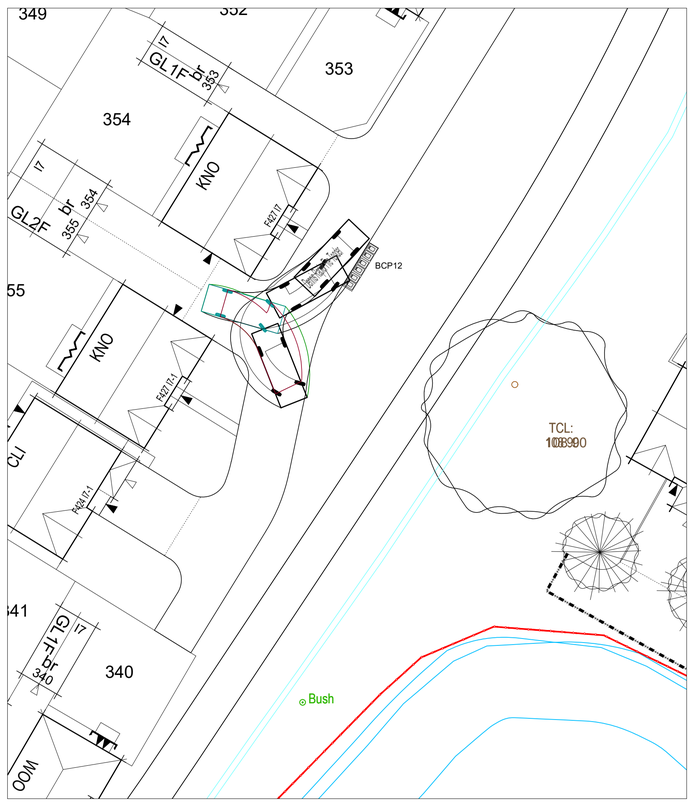

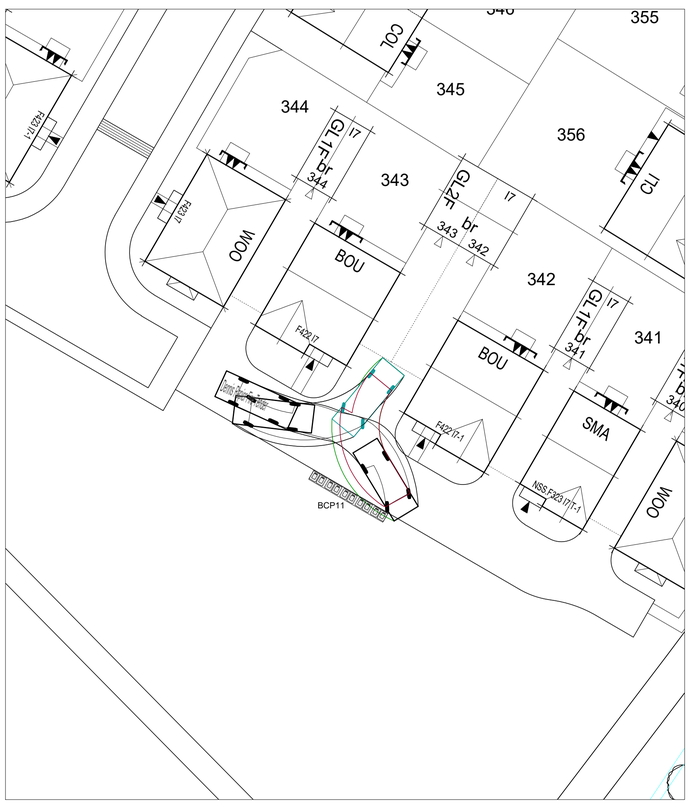

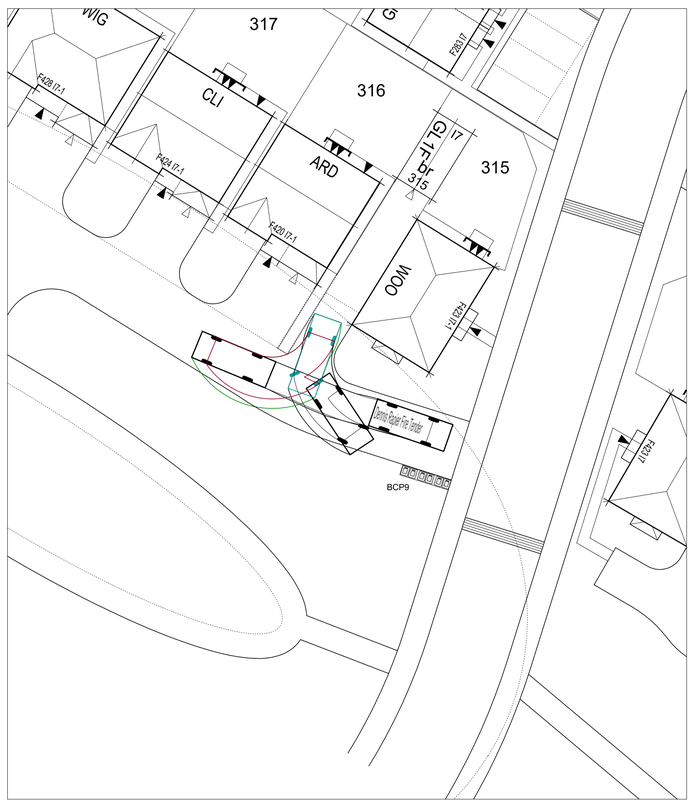

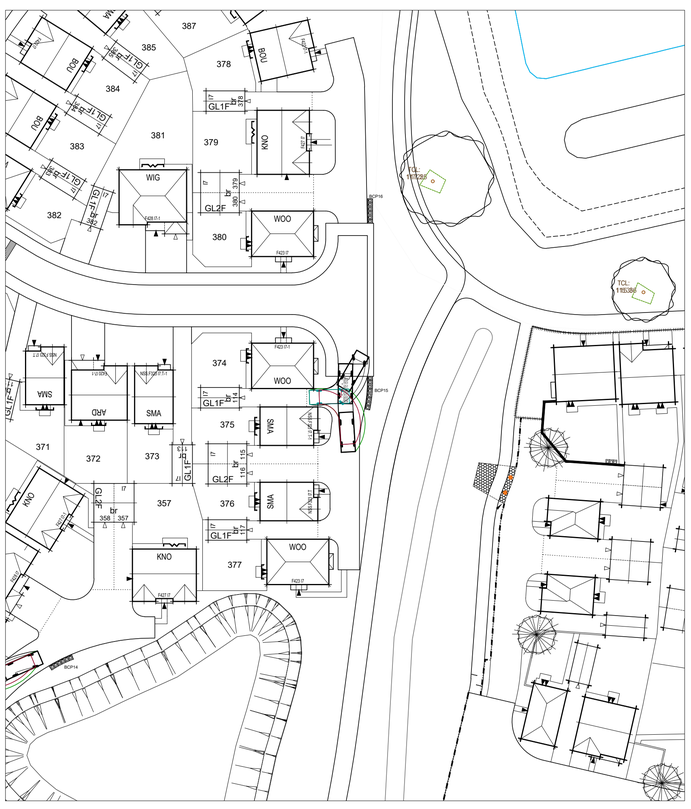

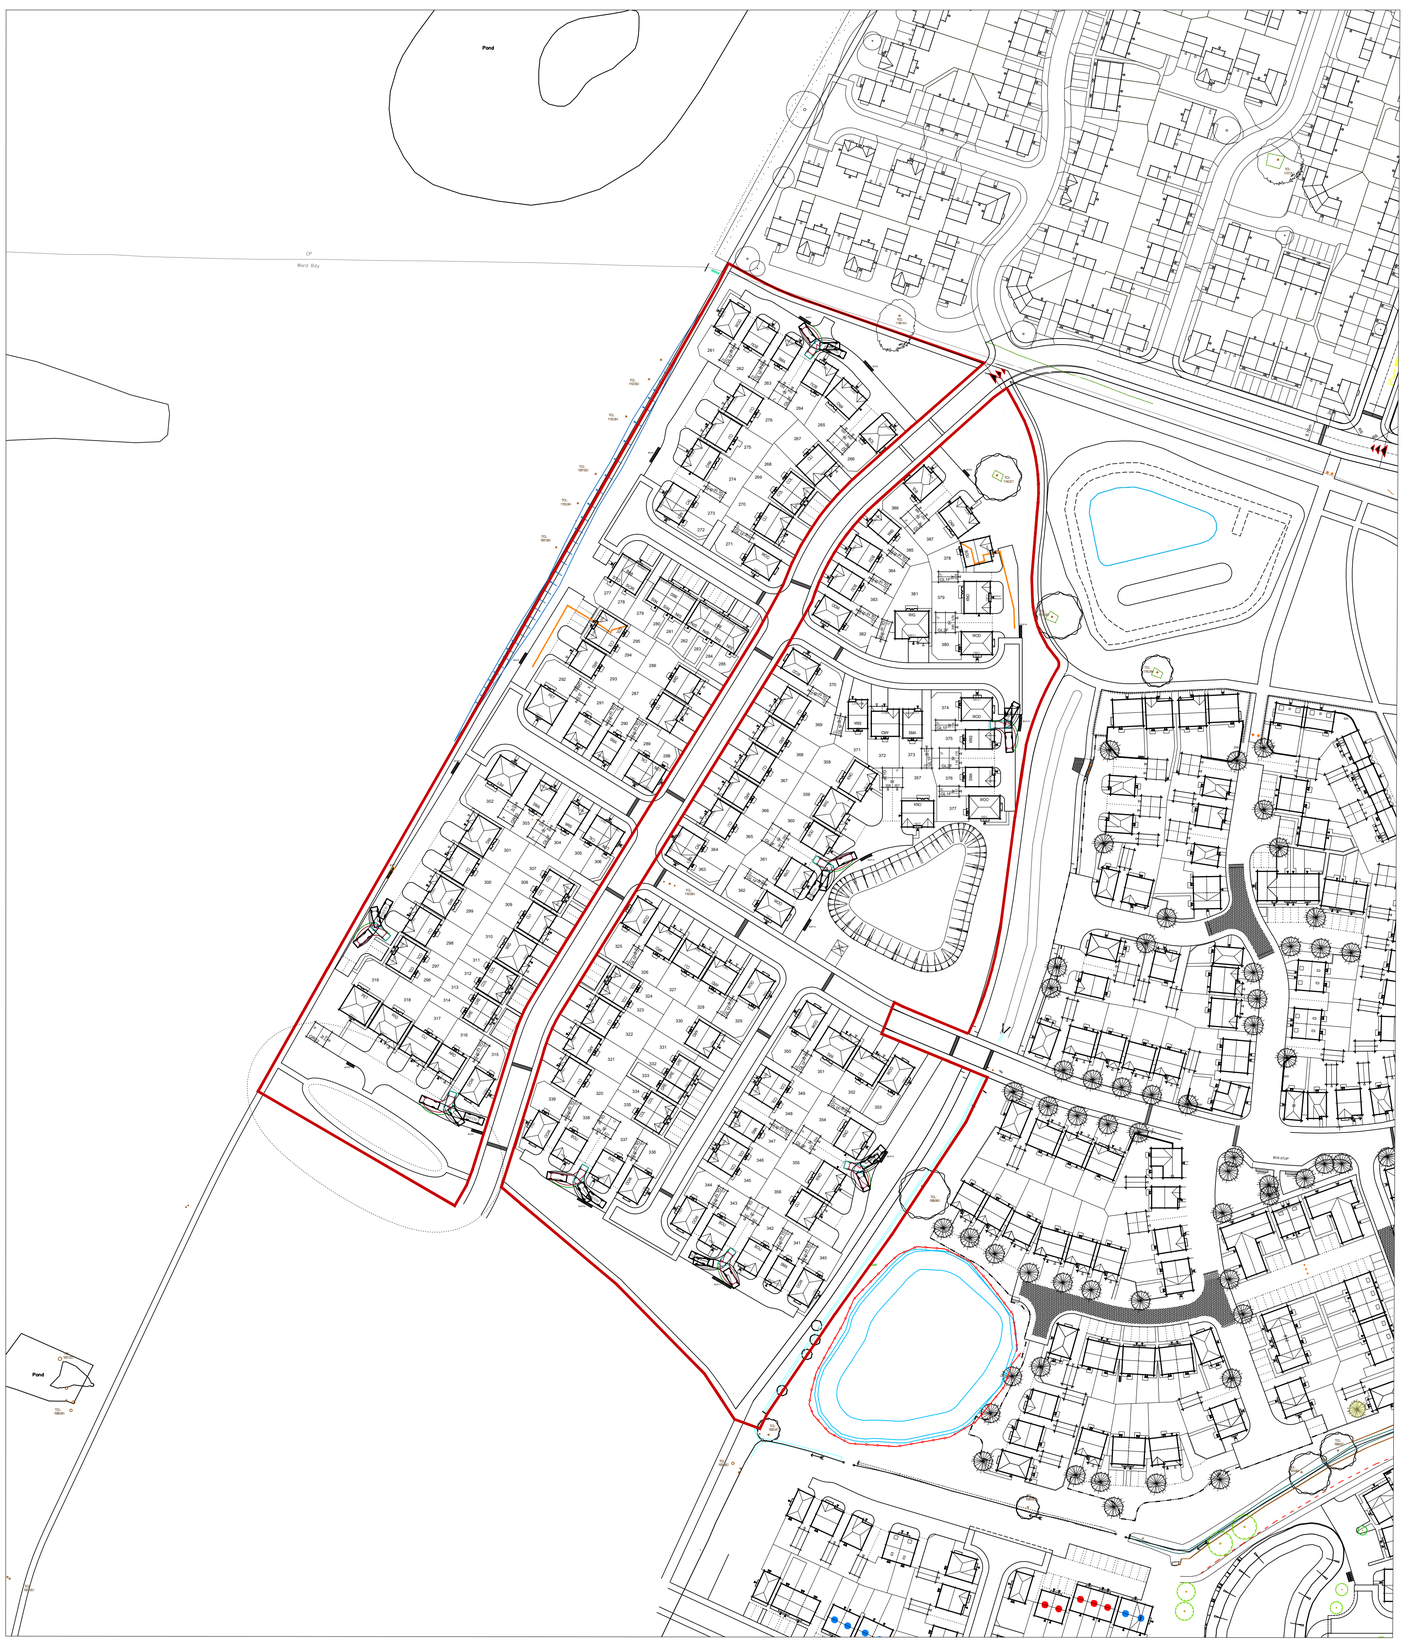

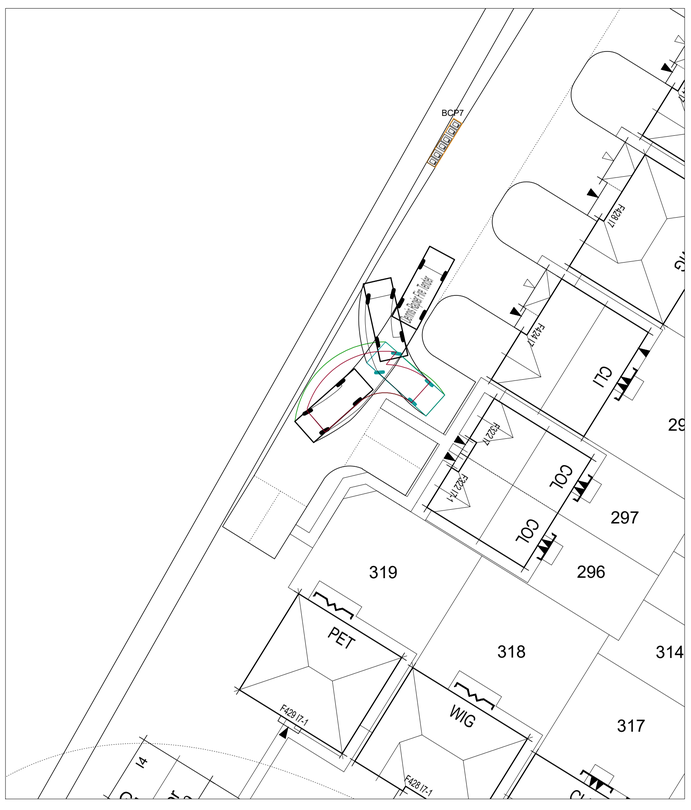

Revision.

NORMANDY FIELDS
HINCKLEY
PHASE 7

Fire Tracking

DATE: **MAY 25**
SCALE: **1:500 @ A0**
DRAWN: **AL**
CHECKED: **JE**

Fitchett by Bloor Homes

Drawing No. EM100-PD-050

Hinckley - Phase 7

0m 10m 20m 30m 40m 50m