


front
ELEVATIONS AS EXISTING 1:100


side

rear


side

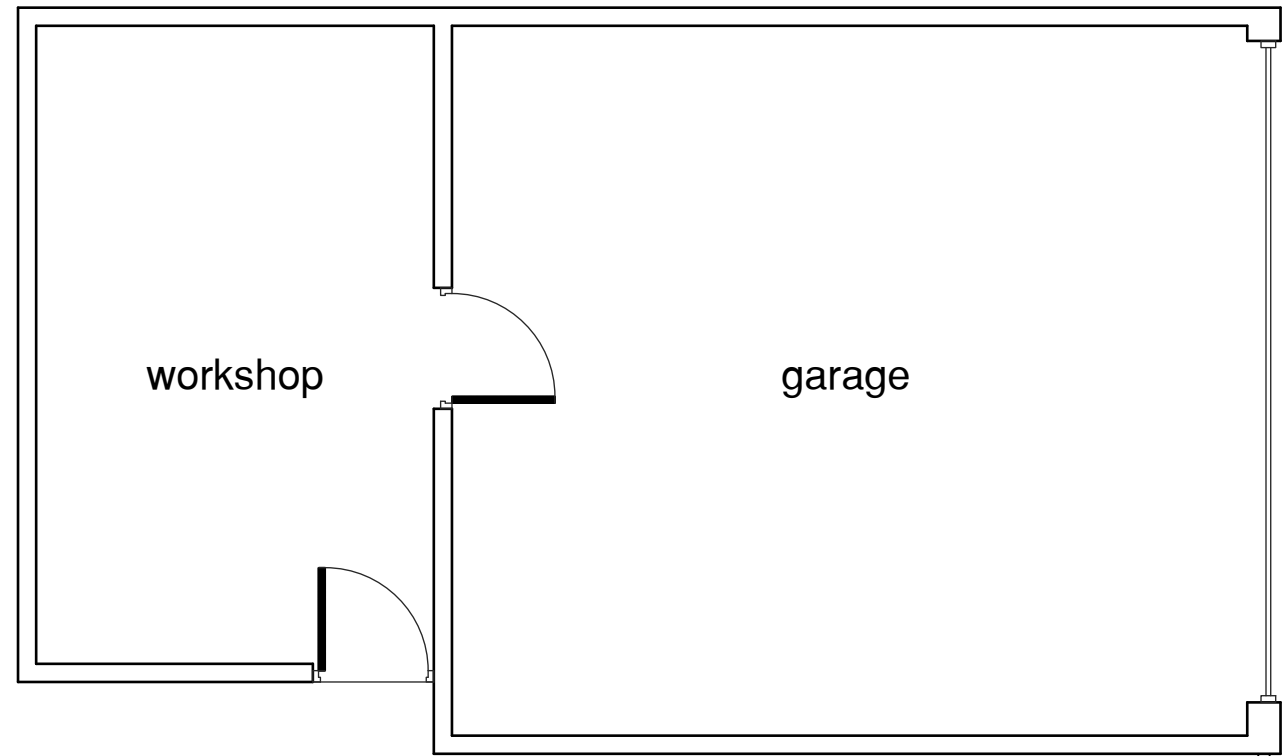

workshop
garage

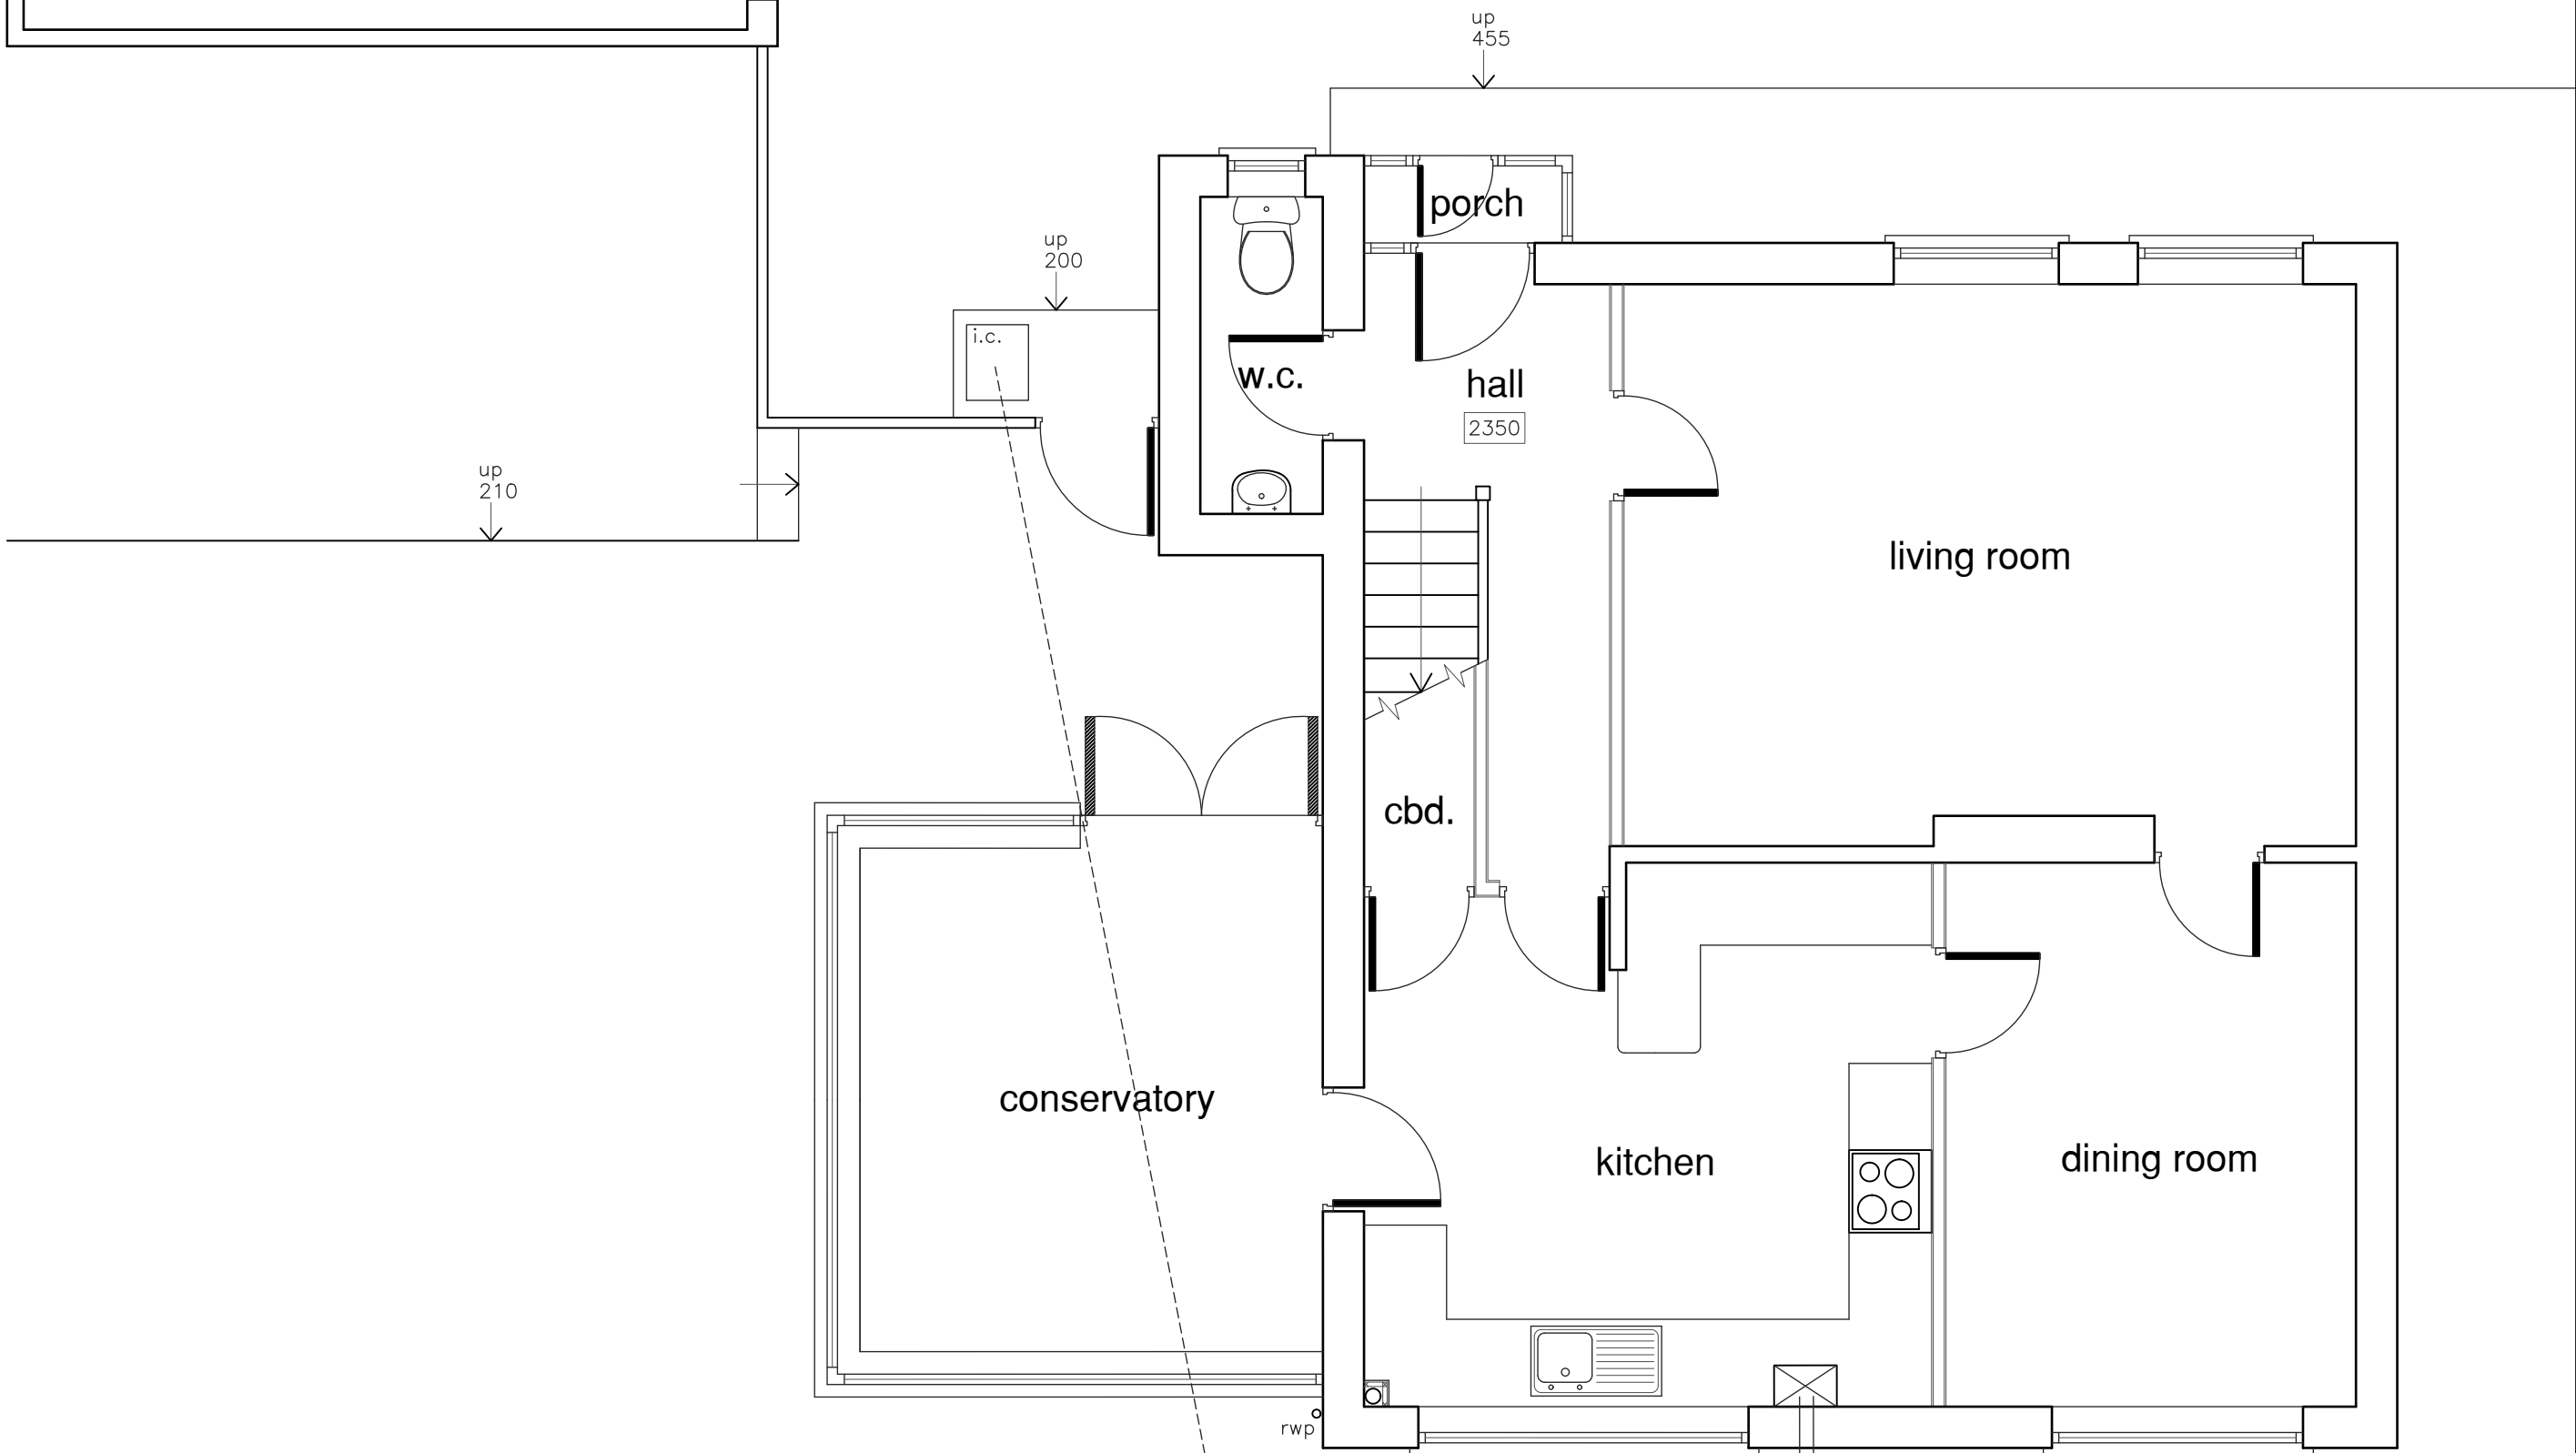

GROUND FLOOR AS EXISTING

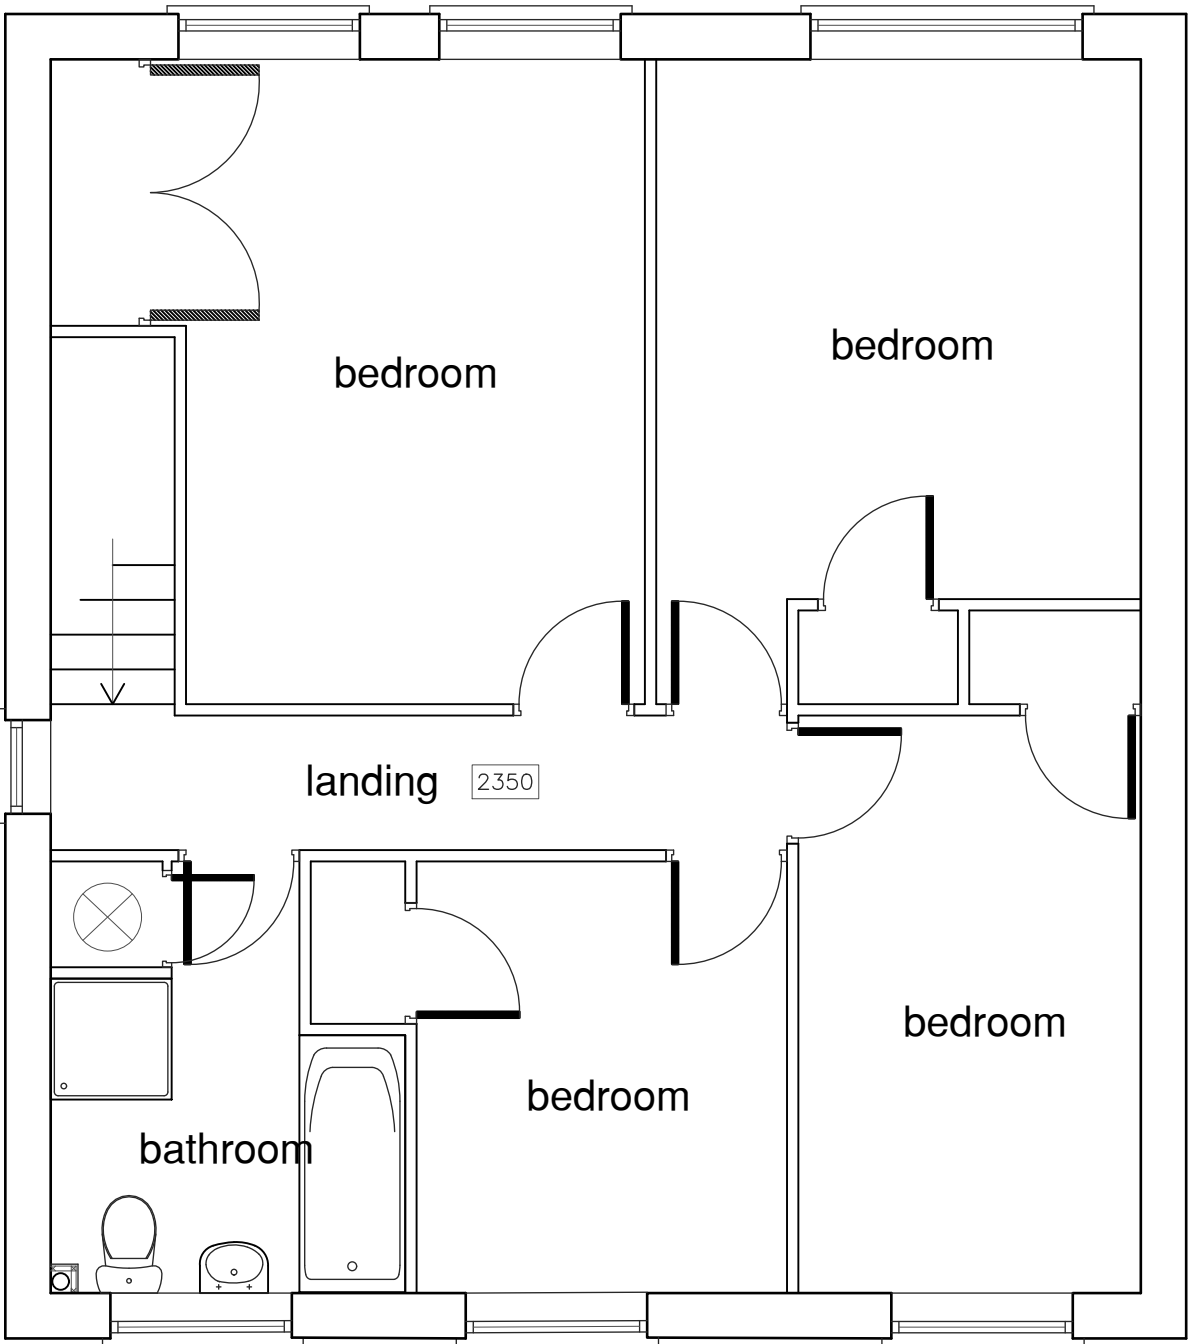

FIRST FLOOR AS EXISTING

A.J.S
ARCHITECTURAL SERVICES

Please reply to:
156A Fosse Road North
Leicester
LE3 5ES

Mobile: 07974 263607
Email: andyaskyeds@aol.com

Project

PROPOSED EXTENSIONS
AT:
15 GRACE ROAD
DESFORD
LEICESTER.

Sheet Title

PLANS AND ELEVATIONS
AS EXISTING

Scale

1:50, 1:100

Ref

2024/9499/01

Date

OCTOBER 2024

Drawn

A/S

ALL DIMENSIONS TO BE CHECKED ON SITE. DO NOT SCALE OFF DRAWING EXCEPT FOR PLANNING PURPOSES. THIS DRAWING IS THE COPYRIGHT OF THE ARCHITECT AND NOT TO BE REPRODUCED WITHOUT THEIR PERMISSION. SURVEY DATA NOT REPRODUCED WITH THE PERMISSION OF IMAGO CROWN COPYRIGHT RESERVED.