
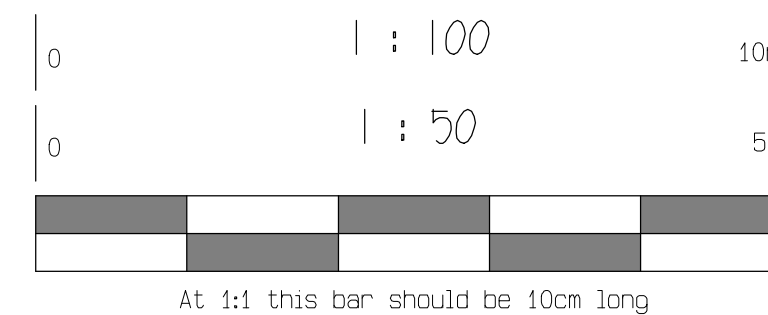
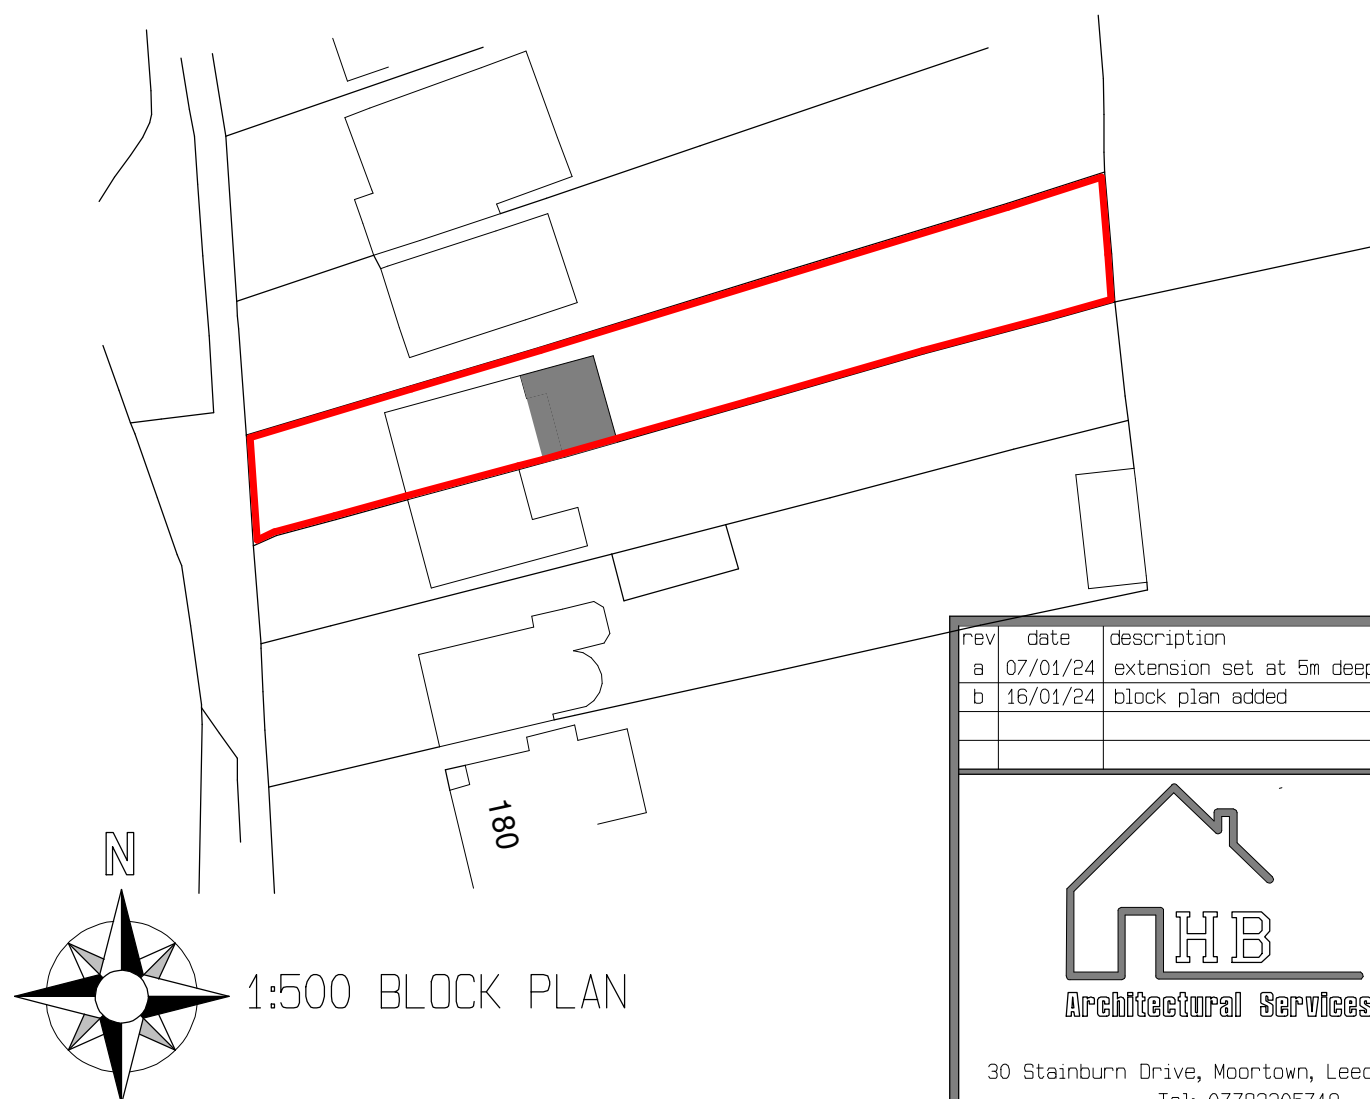
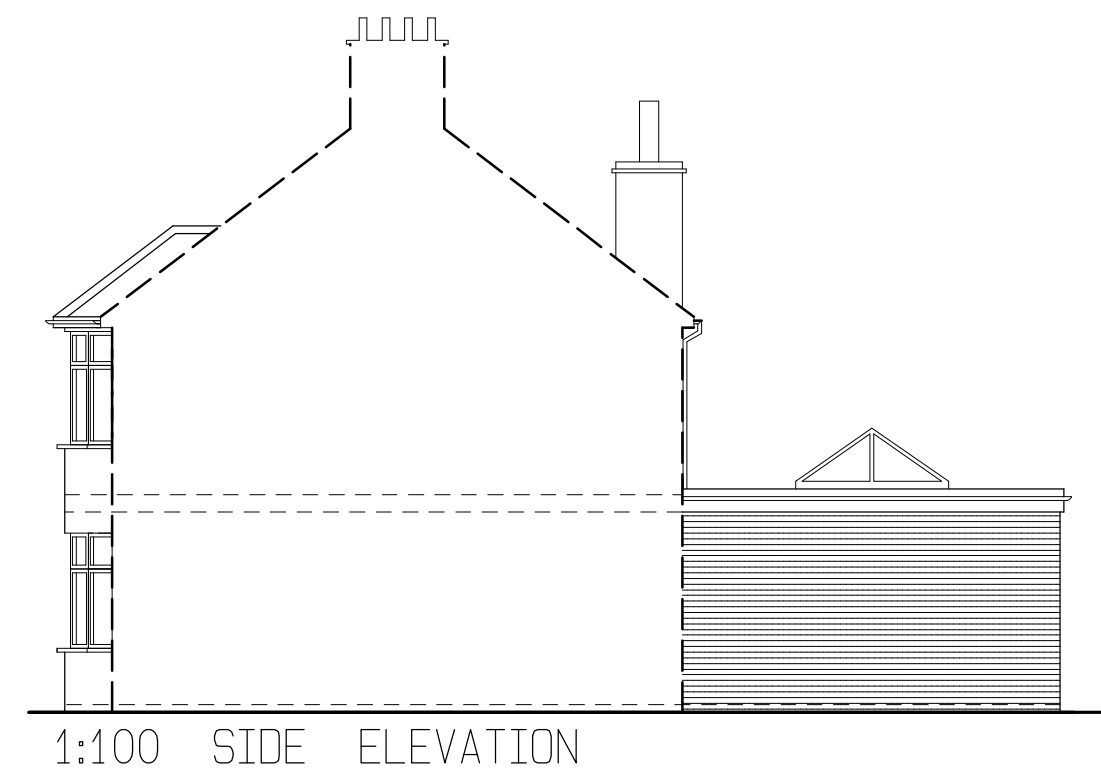
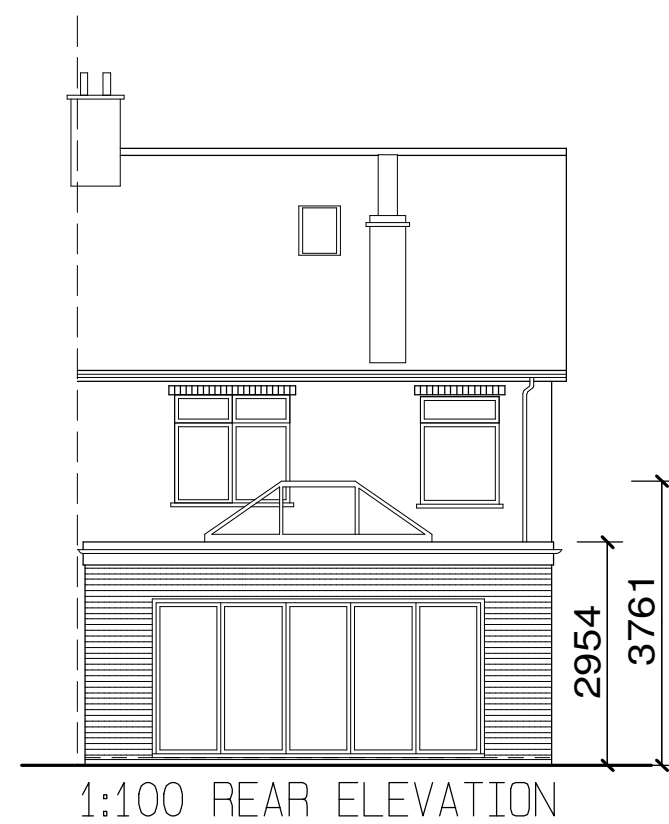
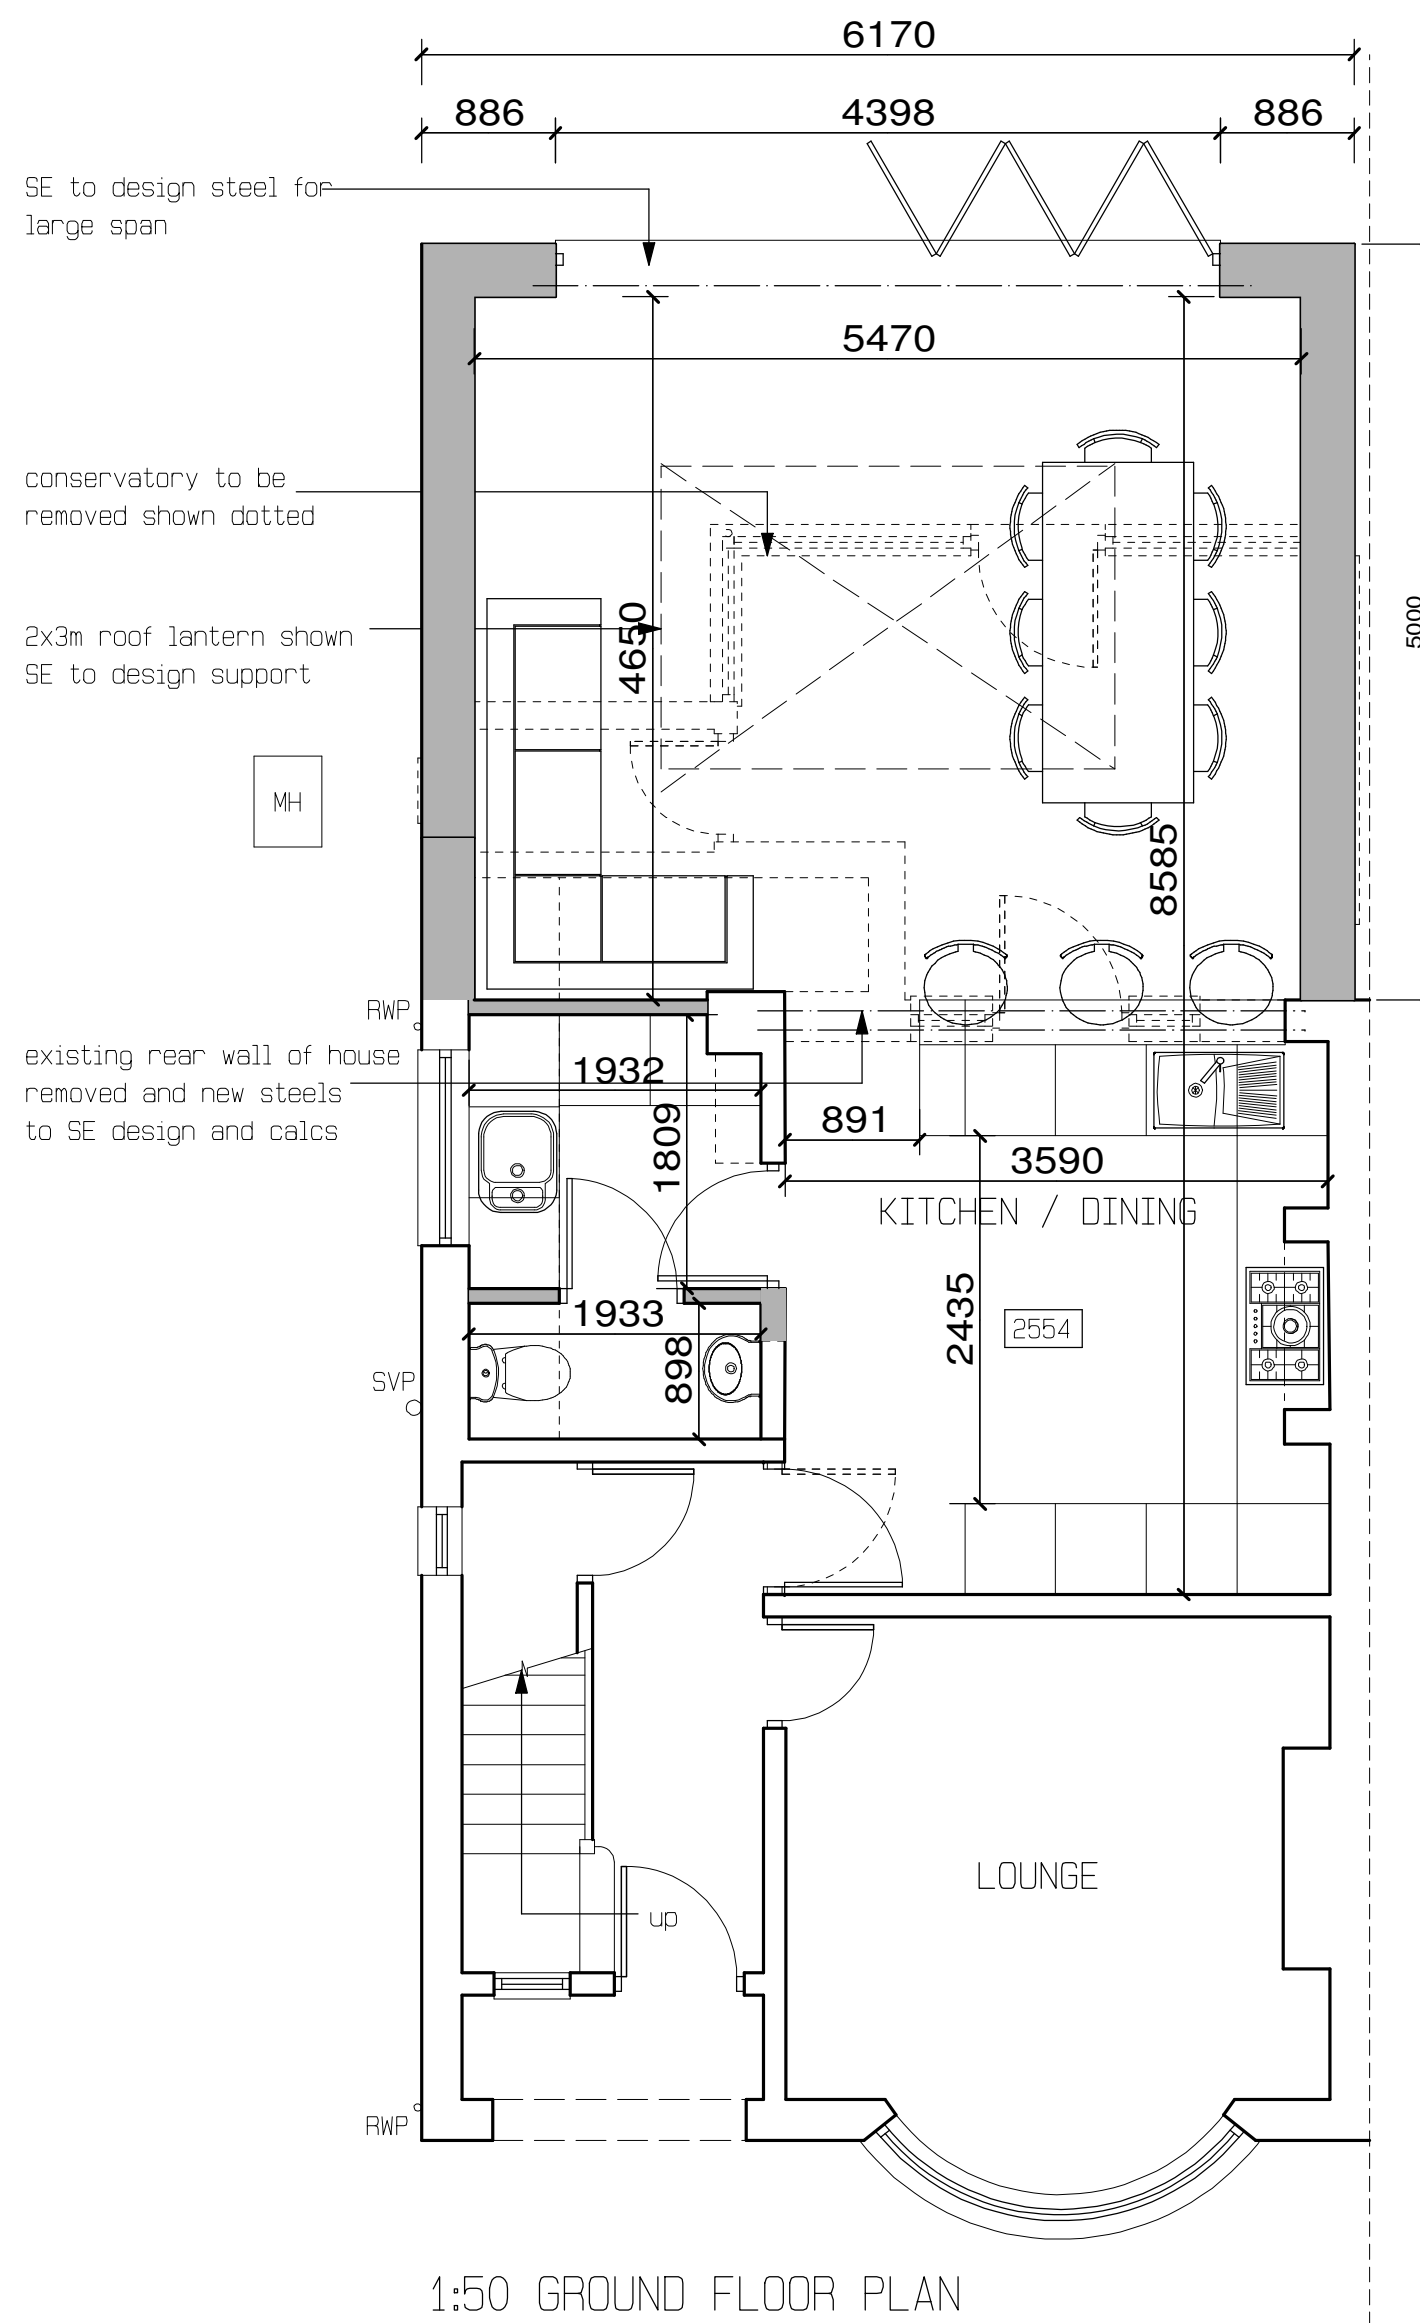


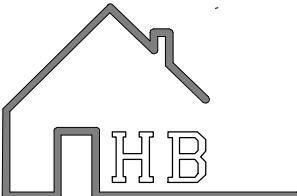

rev	date	description							
a	07/01/24	extension set at 5m deep							
b	16/01/24	block plan added							
 30 Stainburn Drive, Moortown, Leeds, LS17 6NX Tel: 07792305719 Email: hannah@hbarchitectural.co.uk Website: www.hbarchitectural.co.uk		Drawing Title:		Client:					
		SCHEME DRAWING		RYAN WALKER & HALEY LEWIS					
		Project Title:							
		PROPOSED REAR EXTENSION							
		186 ASHBY ROAD							
		HINCKLEY							
		Drawing No. :		Revision :		Created On :		Page Size	
		2839-02		B		22/12/23		A2	
						Scale :		as noted	