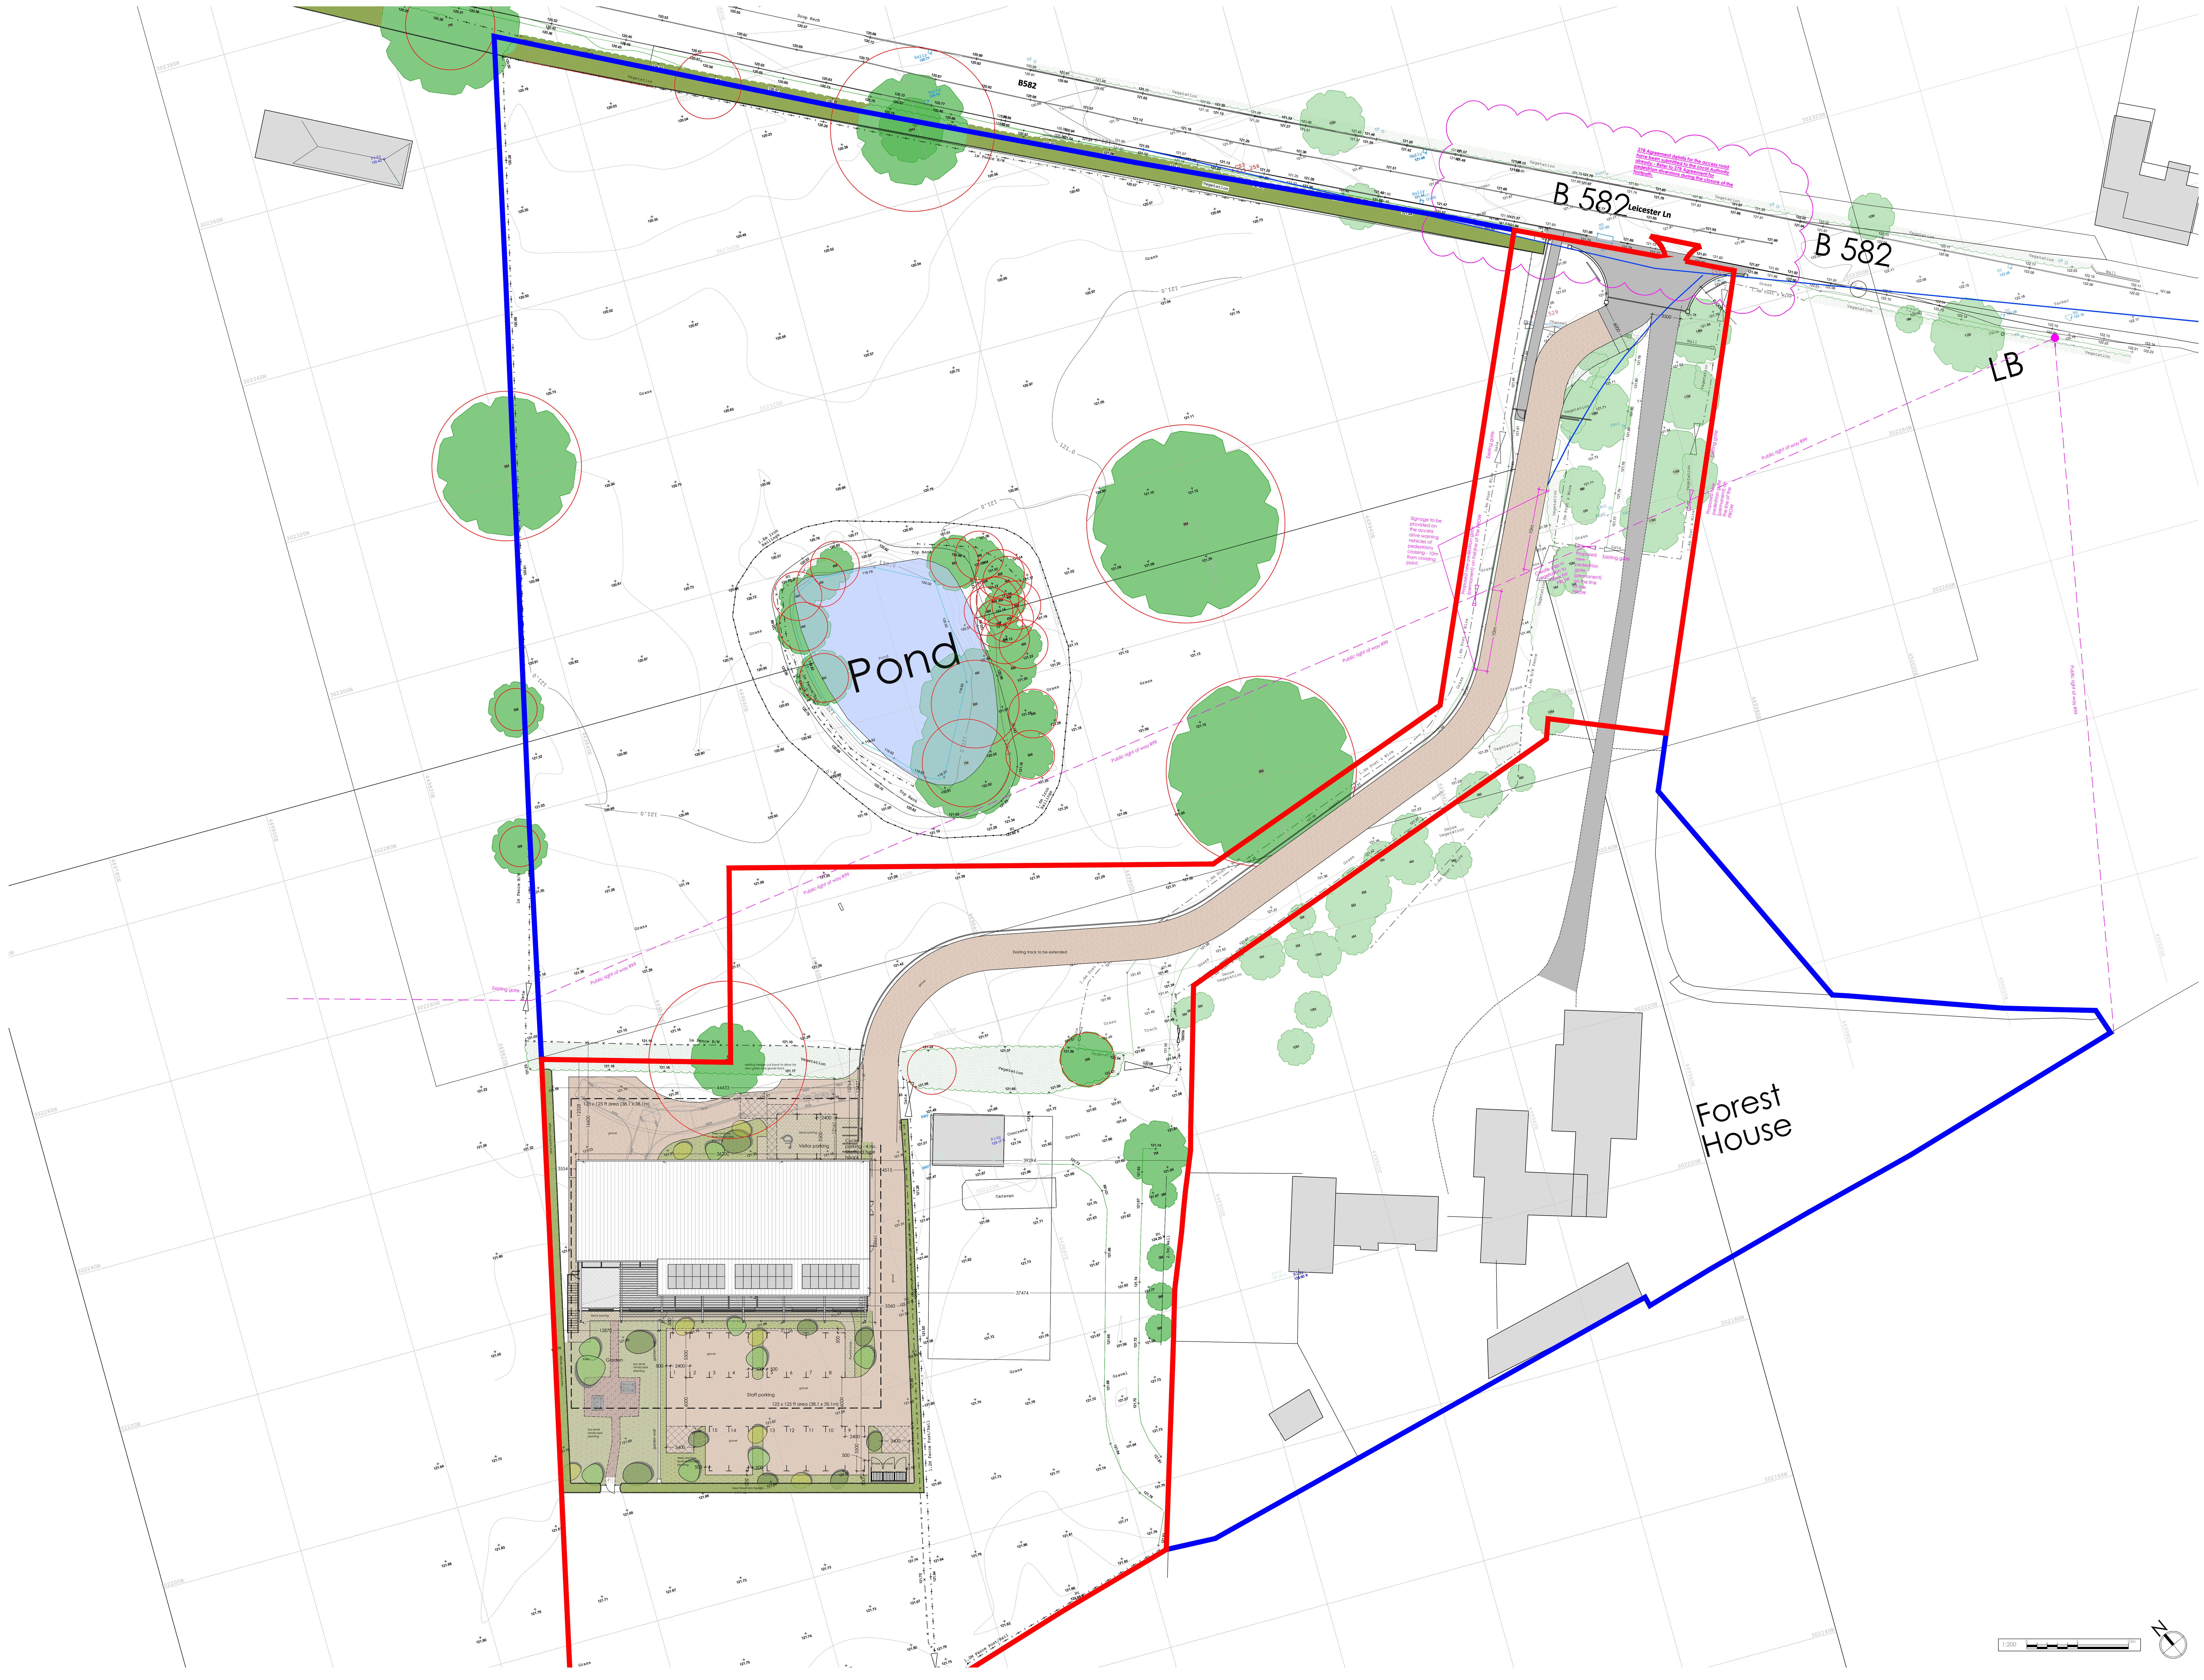
B582
B 582 Leicester Ln
B 582
LB
Pond
Forest House
278 Agreement details for the access road have been submitted to the Local Authority already - Refer to 278 Agreement for pedestrian diversions during the closure of the footpath.
Signage to be provided on the access drive warning vehicles of pedestrians crossing - 10m from crossing point.
Existing gate
Proposed new pedestrian gate (permanent) on the line of the PROW
Create gap in vegetation to allow for PROW
Public right of way R99
10m
Existing track to be extended
Visitor parking
Staff parking
Garden
1:200

COPYRIGHT NOTICE:
This drawing is the copyright of the Architects and may not be reproduced or used except by written permission.

©Crown copyright and database rights(2014) Ordnance Survey licence number100047514

Notes
This drawing is to be read in conjunction with all relevant drawings and specifications.
Do not scale from this drawing. Use figured dimensions only. All levels and dimensions to be checked on site. All level and dimensional discrepancies are to be bought to the immediate attention of HSSP Architects ltd.
Responsibility cannot be accepted for alteration and/or deviation from this design without prior acknowledgement of HSSP Architects ltd.
Copyright reserved. This drawing may only be used for the client and location specified in the title block. It may not be copied or disclosed to any other third party without prior written consent from HSSP Architects ltd.
Prior to any works commencing on site, the engineer is to be contacted regarding the current status, revision or regulatory approval of this drawing.
All work to be to the entire satisfaction of the NHBC or Local Authority not withstanding anything shown or indicated on these drawings. All workmanship and materials to be the best of their respective kind and at least equivalent of the appropriate British Standard Code of Practice. All relevant dimensions and levels to be ascertained or checked and verified on site before specific areas of work are commenced.
This drawing is to be read in conjunction with clients specification/employers requirements and structural engineers design.

07/10/2025 KS PL2: New pedestrian gates added along the line of PROW.
18/07/2025 KS PL1: First planning issue (reserved matters).

Revision Notes.

Drawing Status.
PLANNING

hssp architects

Pera Business Park, Nottingham Road
Melton Mowbray, LE13 0PB
Telephone: 01664 563 288 Fax: 01664 563 360
E-Mail: info@hssparchitects.co.uk Web: www.hssparchitects.co.uk

Project.
Proposed SME Commercial Unit
Forest House, Leicester Lane
Desford
Savage Marine Lighting

Title.
Public Right of Way Details

| Scale. | Drawn. | Checked. | Date. |
|---|---|---|---|
| 1:250 | KES | NJC | July 2025 |

Drawing No.
8658_0302_1010

Revision.
PL2

HSSP A0