


Sketchley Grange, Burbage, HINCKLEY

- Key:
- Boundary Treatments:
- 1.8m Garden Wall
 - 1.8m Garden Fence
 - 1.2m Estate Railing
 - 1.2m Post and 3 Rail Fence
 - 0.45m Knee Rail Fence
 - Maintenance Access Gate

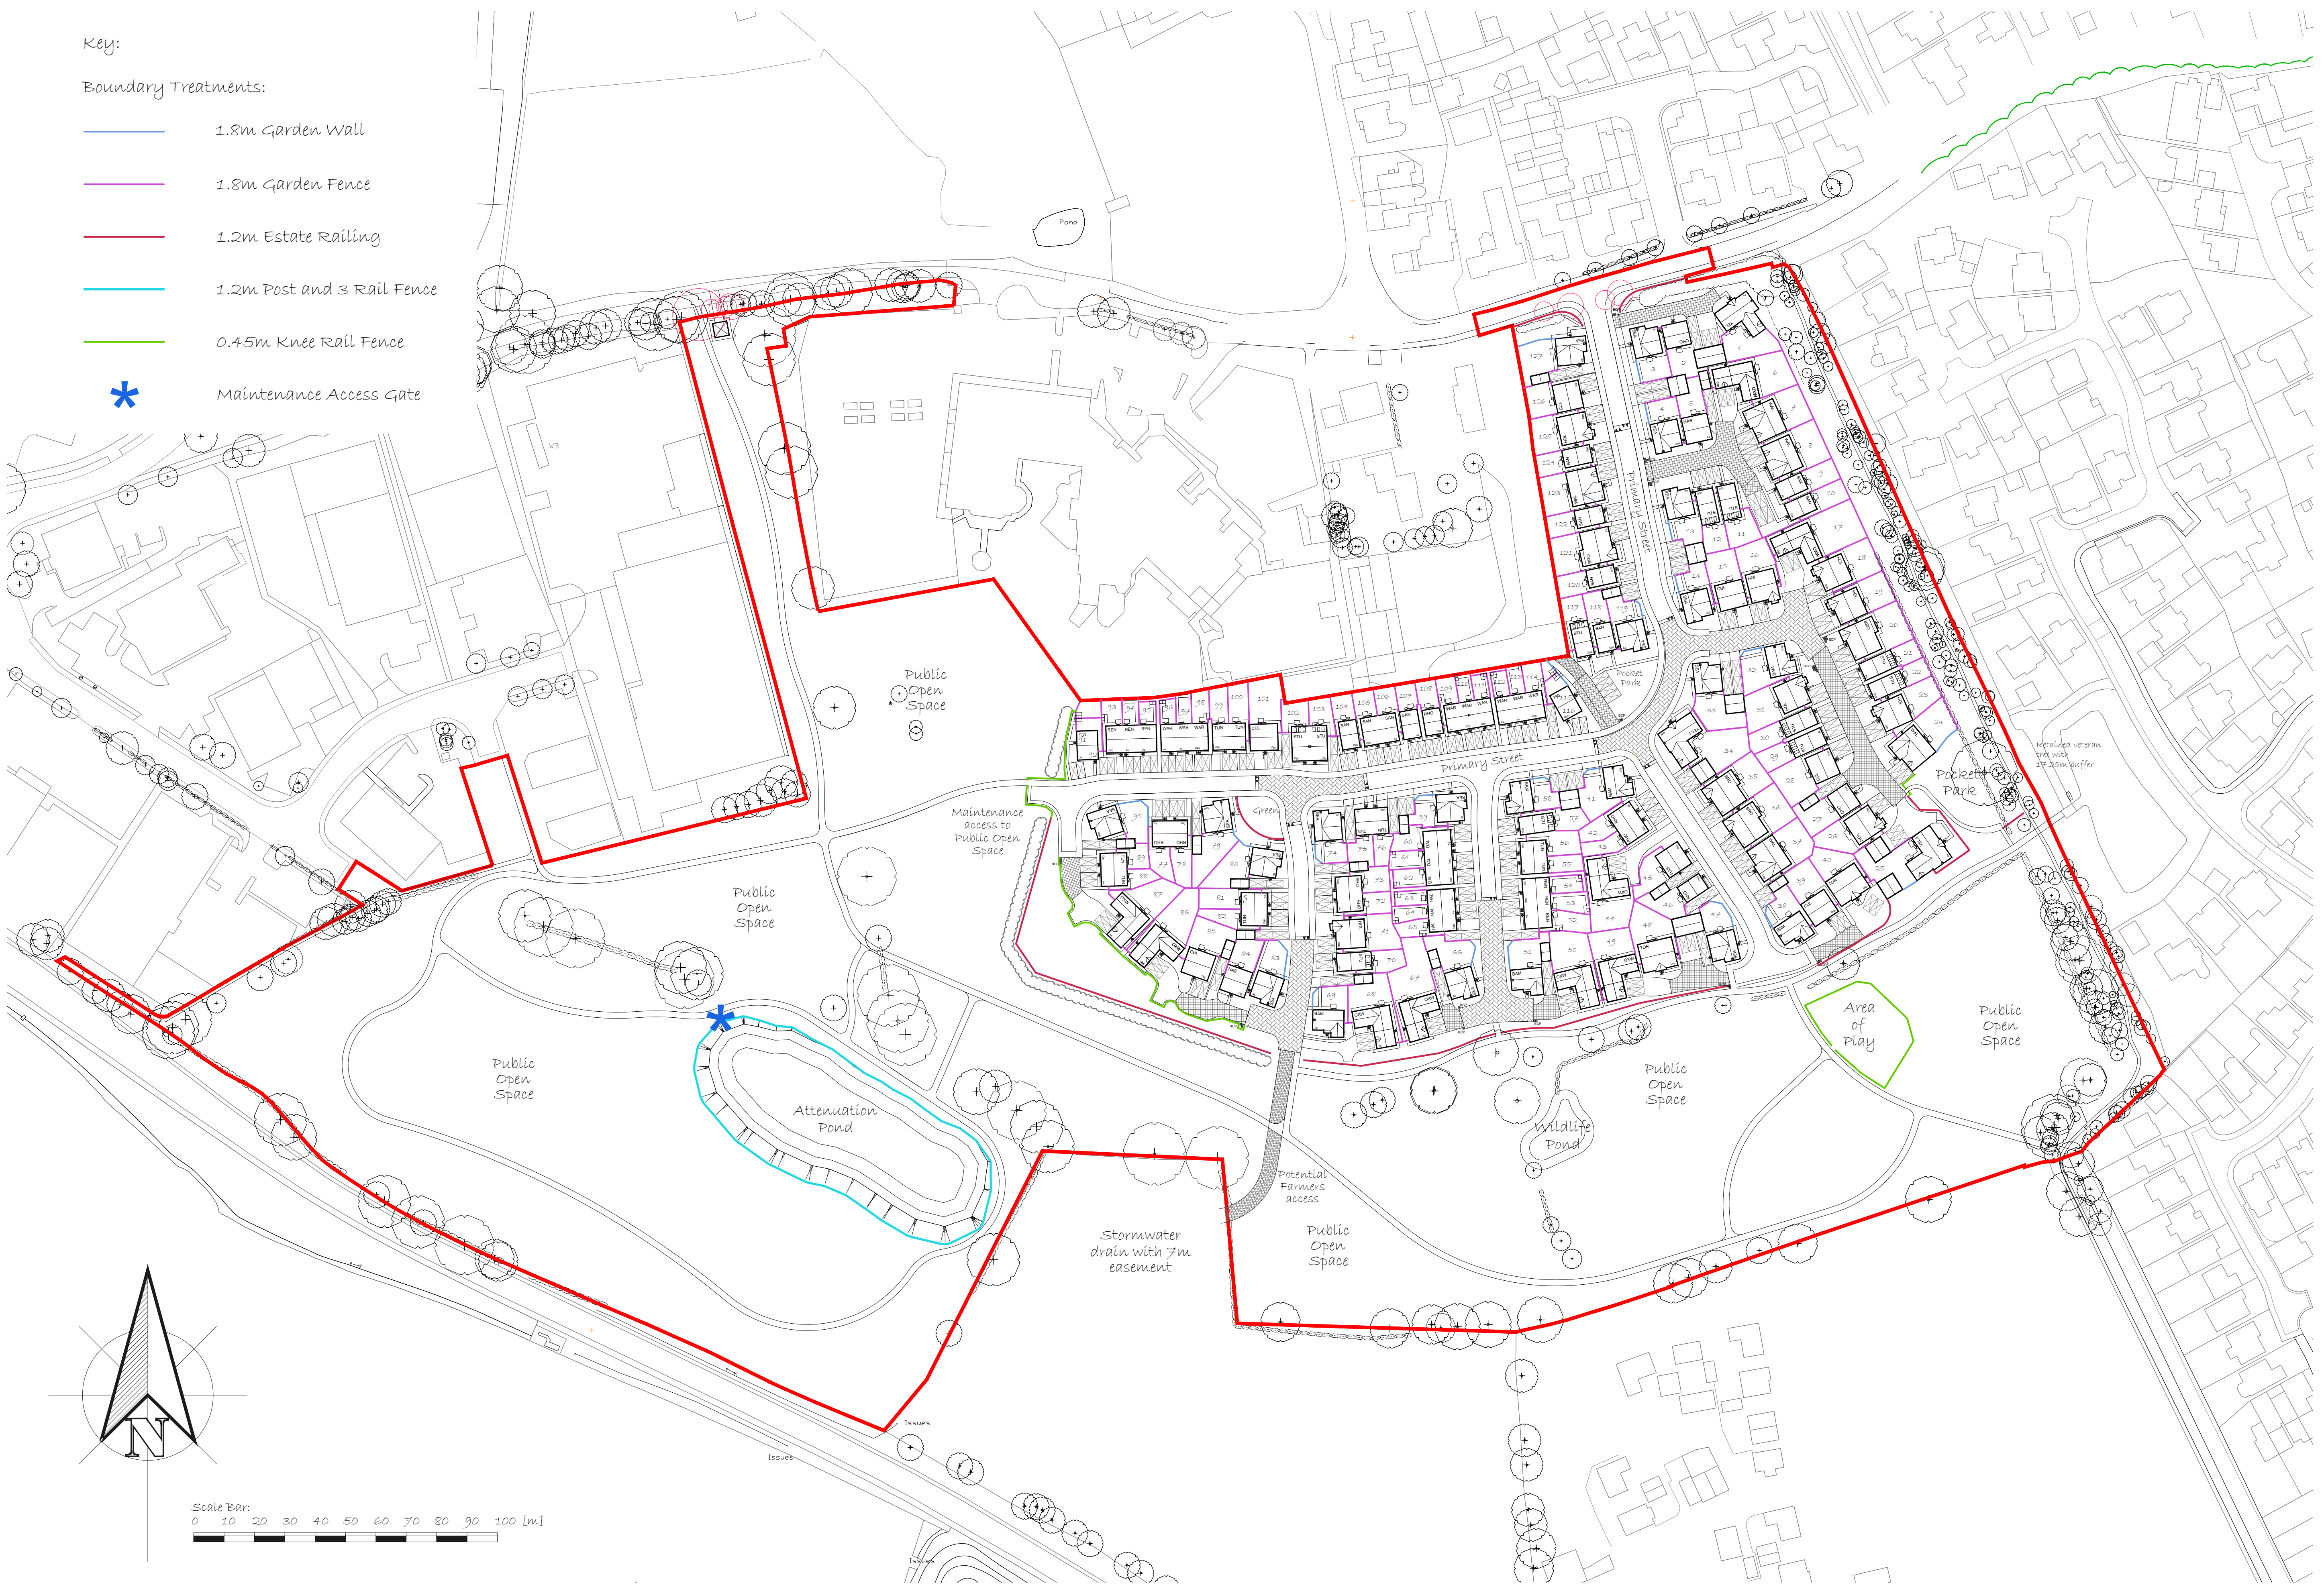

Revision:					
A. Access to retained land amended in line with LPA comments.	TQDP	15-12-23	1. Plot 25 re-aligned and design moved forward in line with LPA comments.	TQDP	21-06-24
B. General amendments in line with LPA comments.	TQDP	22-02-24	2. Plot 26 and 27 realigned in line with LPA comments.	TQDP	21-06-24
C. Minor amendments in line with LPA comments.	TQDP	14-04-24	3. Plot 27 and 28 re-positioned and plots 13 and 21 amended to accommodate LPA.	TQDP	21-06-24
D. Amendments in line with LPA comments.	TQDP	22-02-24	4. Overlap added to plots 26 and 24, garage to plot 22 pushed forward to avoid trees, LPA amended.	TQDP	21-06-24

Development:
Sketchley Grange
Location:
Burbage, HINCKLEY

Drawing Title:
Boundary Treatments Plan
Drawing Number:
TQDP/SQ-BH/BTP-1

Scale @ A1:
1:1000
Revision:
0

Drawn By:
TQDP
Date Started:
23/11/23