


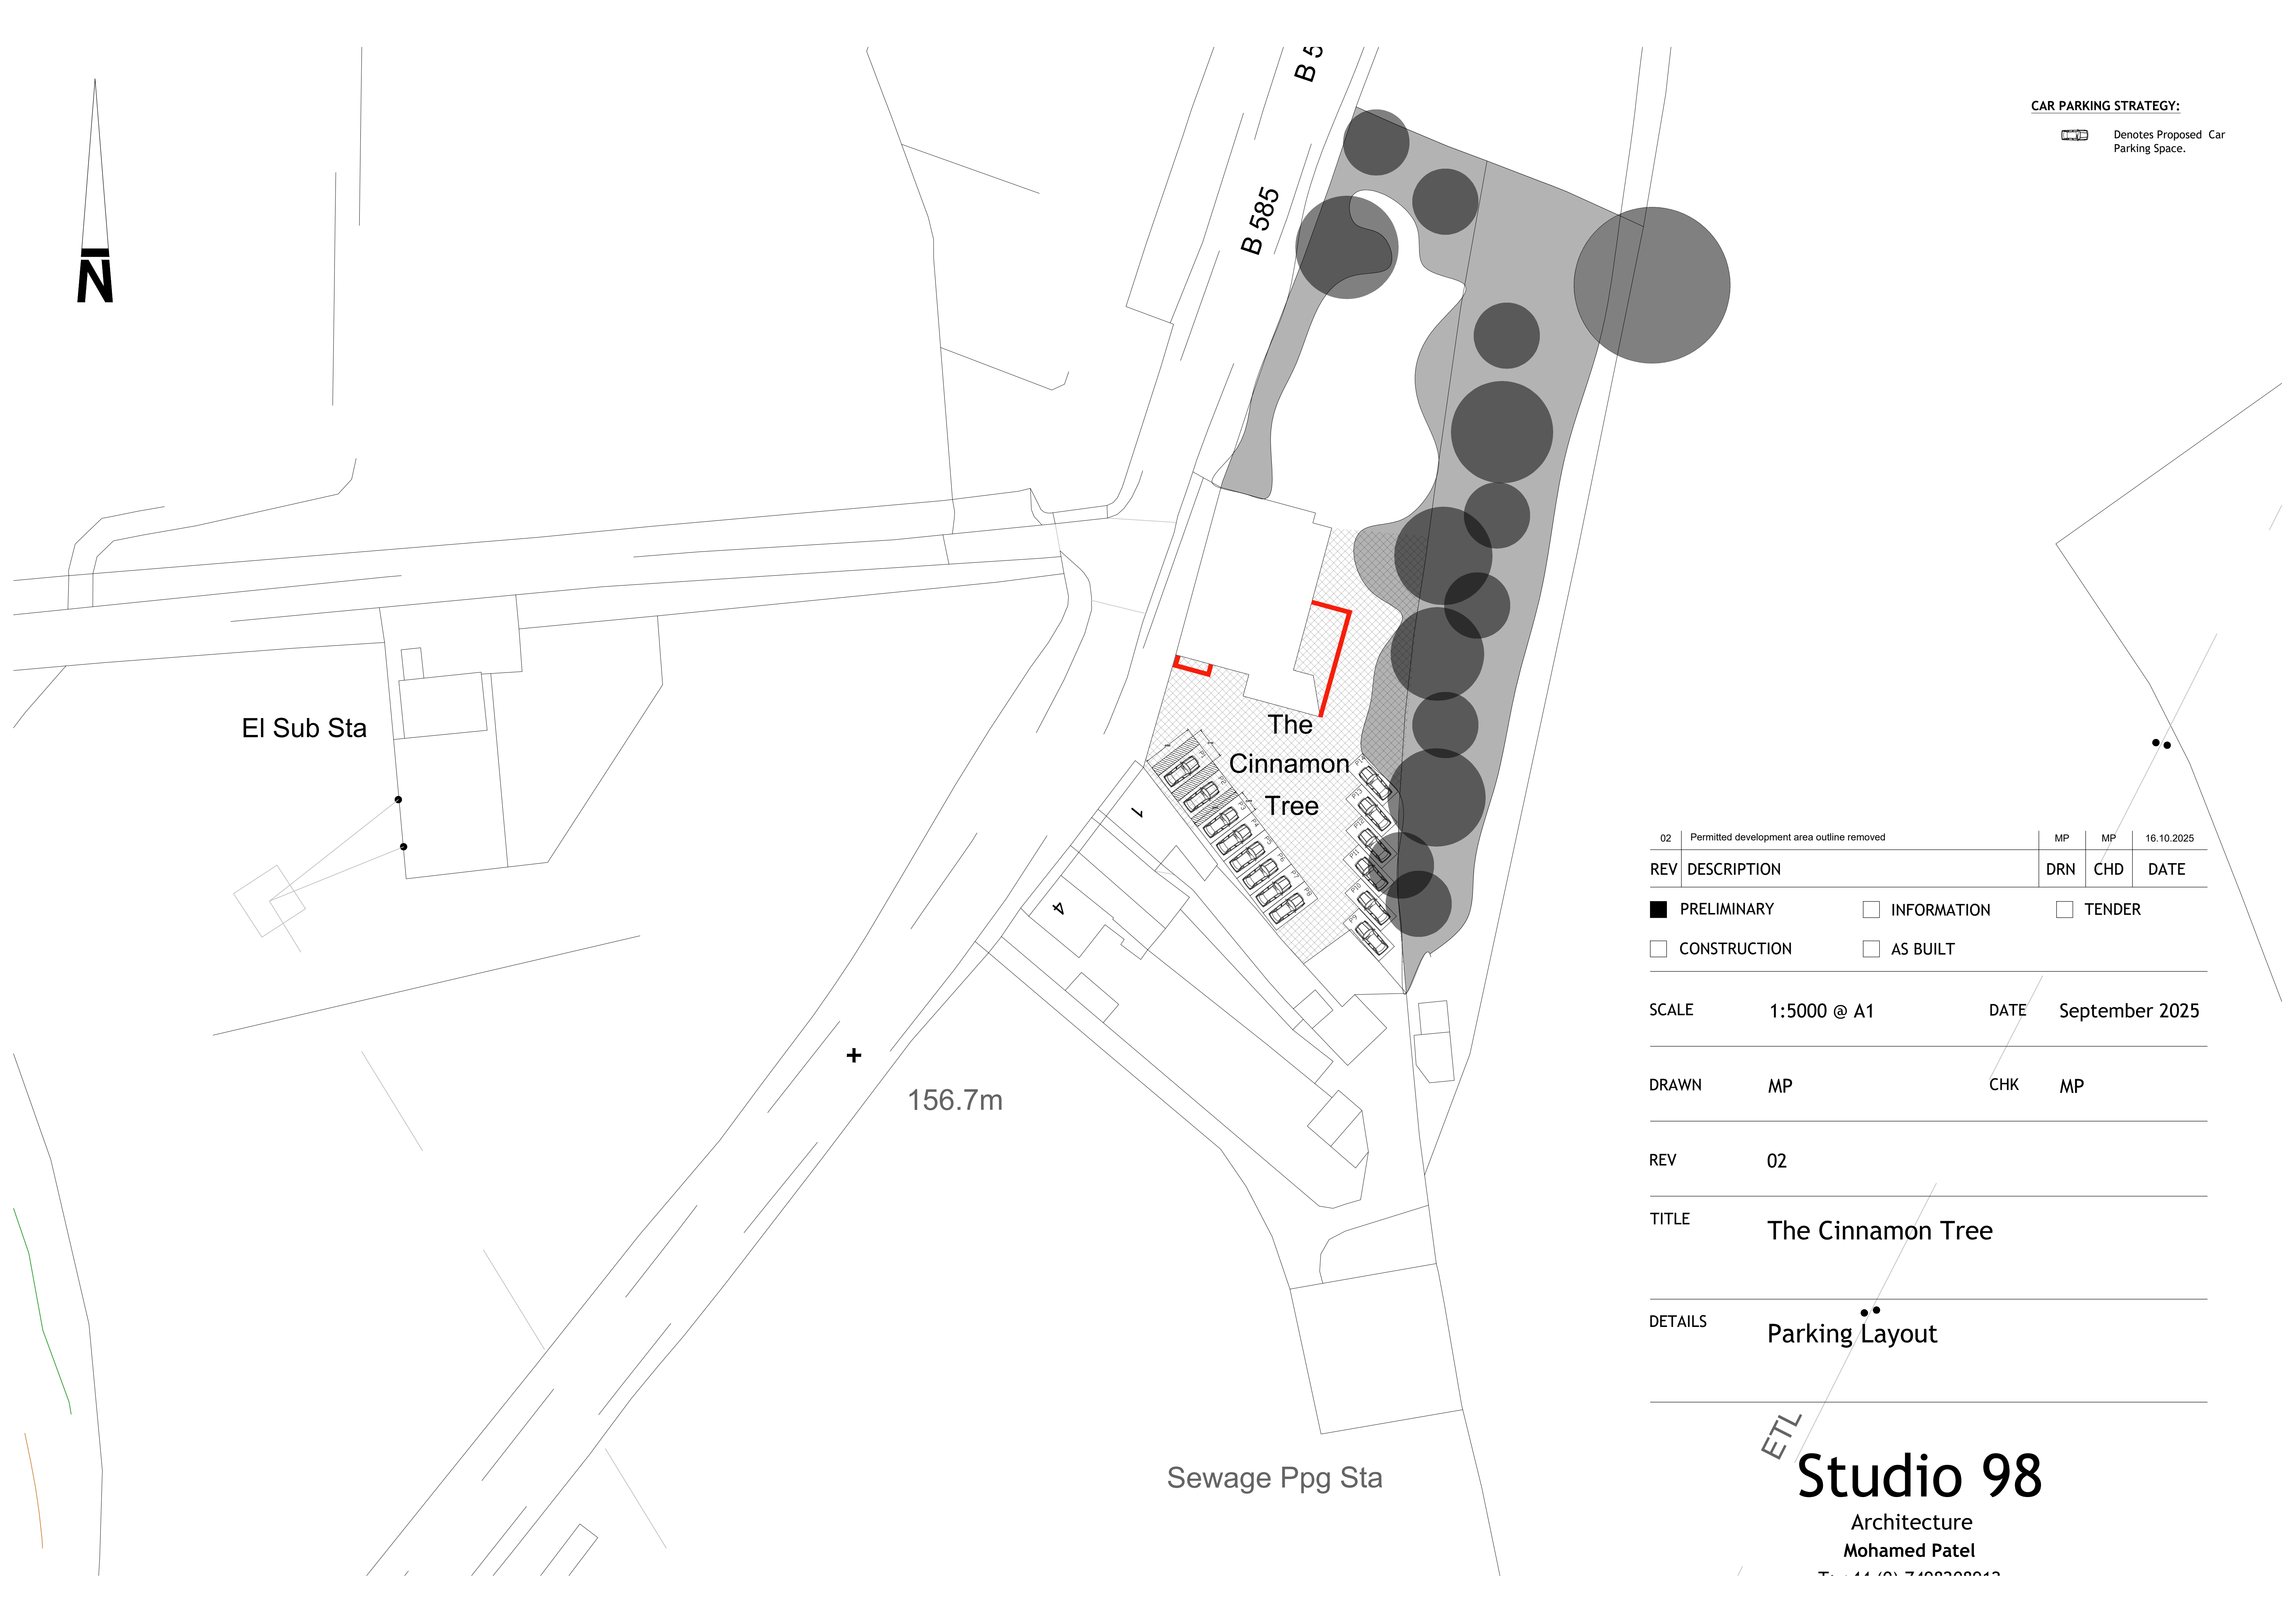

N

El Sub Sta

The
Cinnamon
Tree

B 585

B 5

+

156.7m

Sewage Ppg Sta

CAR PARKING STRATEGY:



Denotes Proposed Car
Parking Space.

02	Permitted development area outline removed	MP	MP	16.10.2025
REV	DESCRIPTION	DRN	CHD	DATE

☒ PRELIMINARY	☐ INFORMATION	☐ TENDER
☐ CONSTRUCTION	☐ AS BUILT	

SCALE	1:5000 @ A1	DATE	September 2025
-------	-------------	------	----------------

DRAWN	MP	CHK	MP
-------	----	-----	----

REV	02
-----	----

TITLE	The Cinnamon Tree
-------	-------------------

DETAILS	Parking Layout
---------	----------------

ETL

Studio 98

Architecture
Mohamed Patel

Tel: +44 (0) 7400000000