



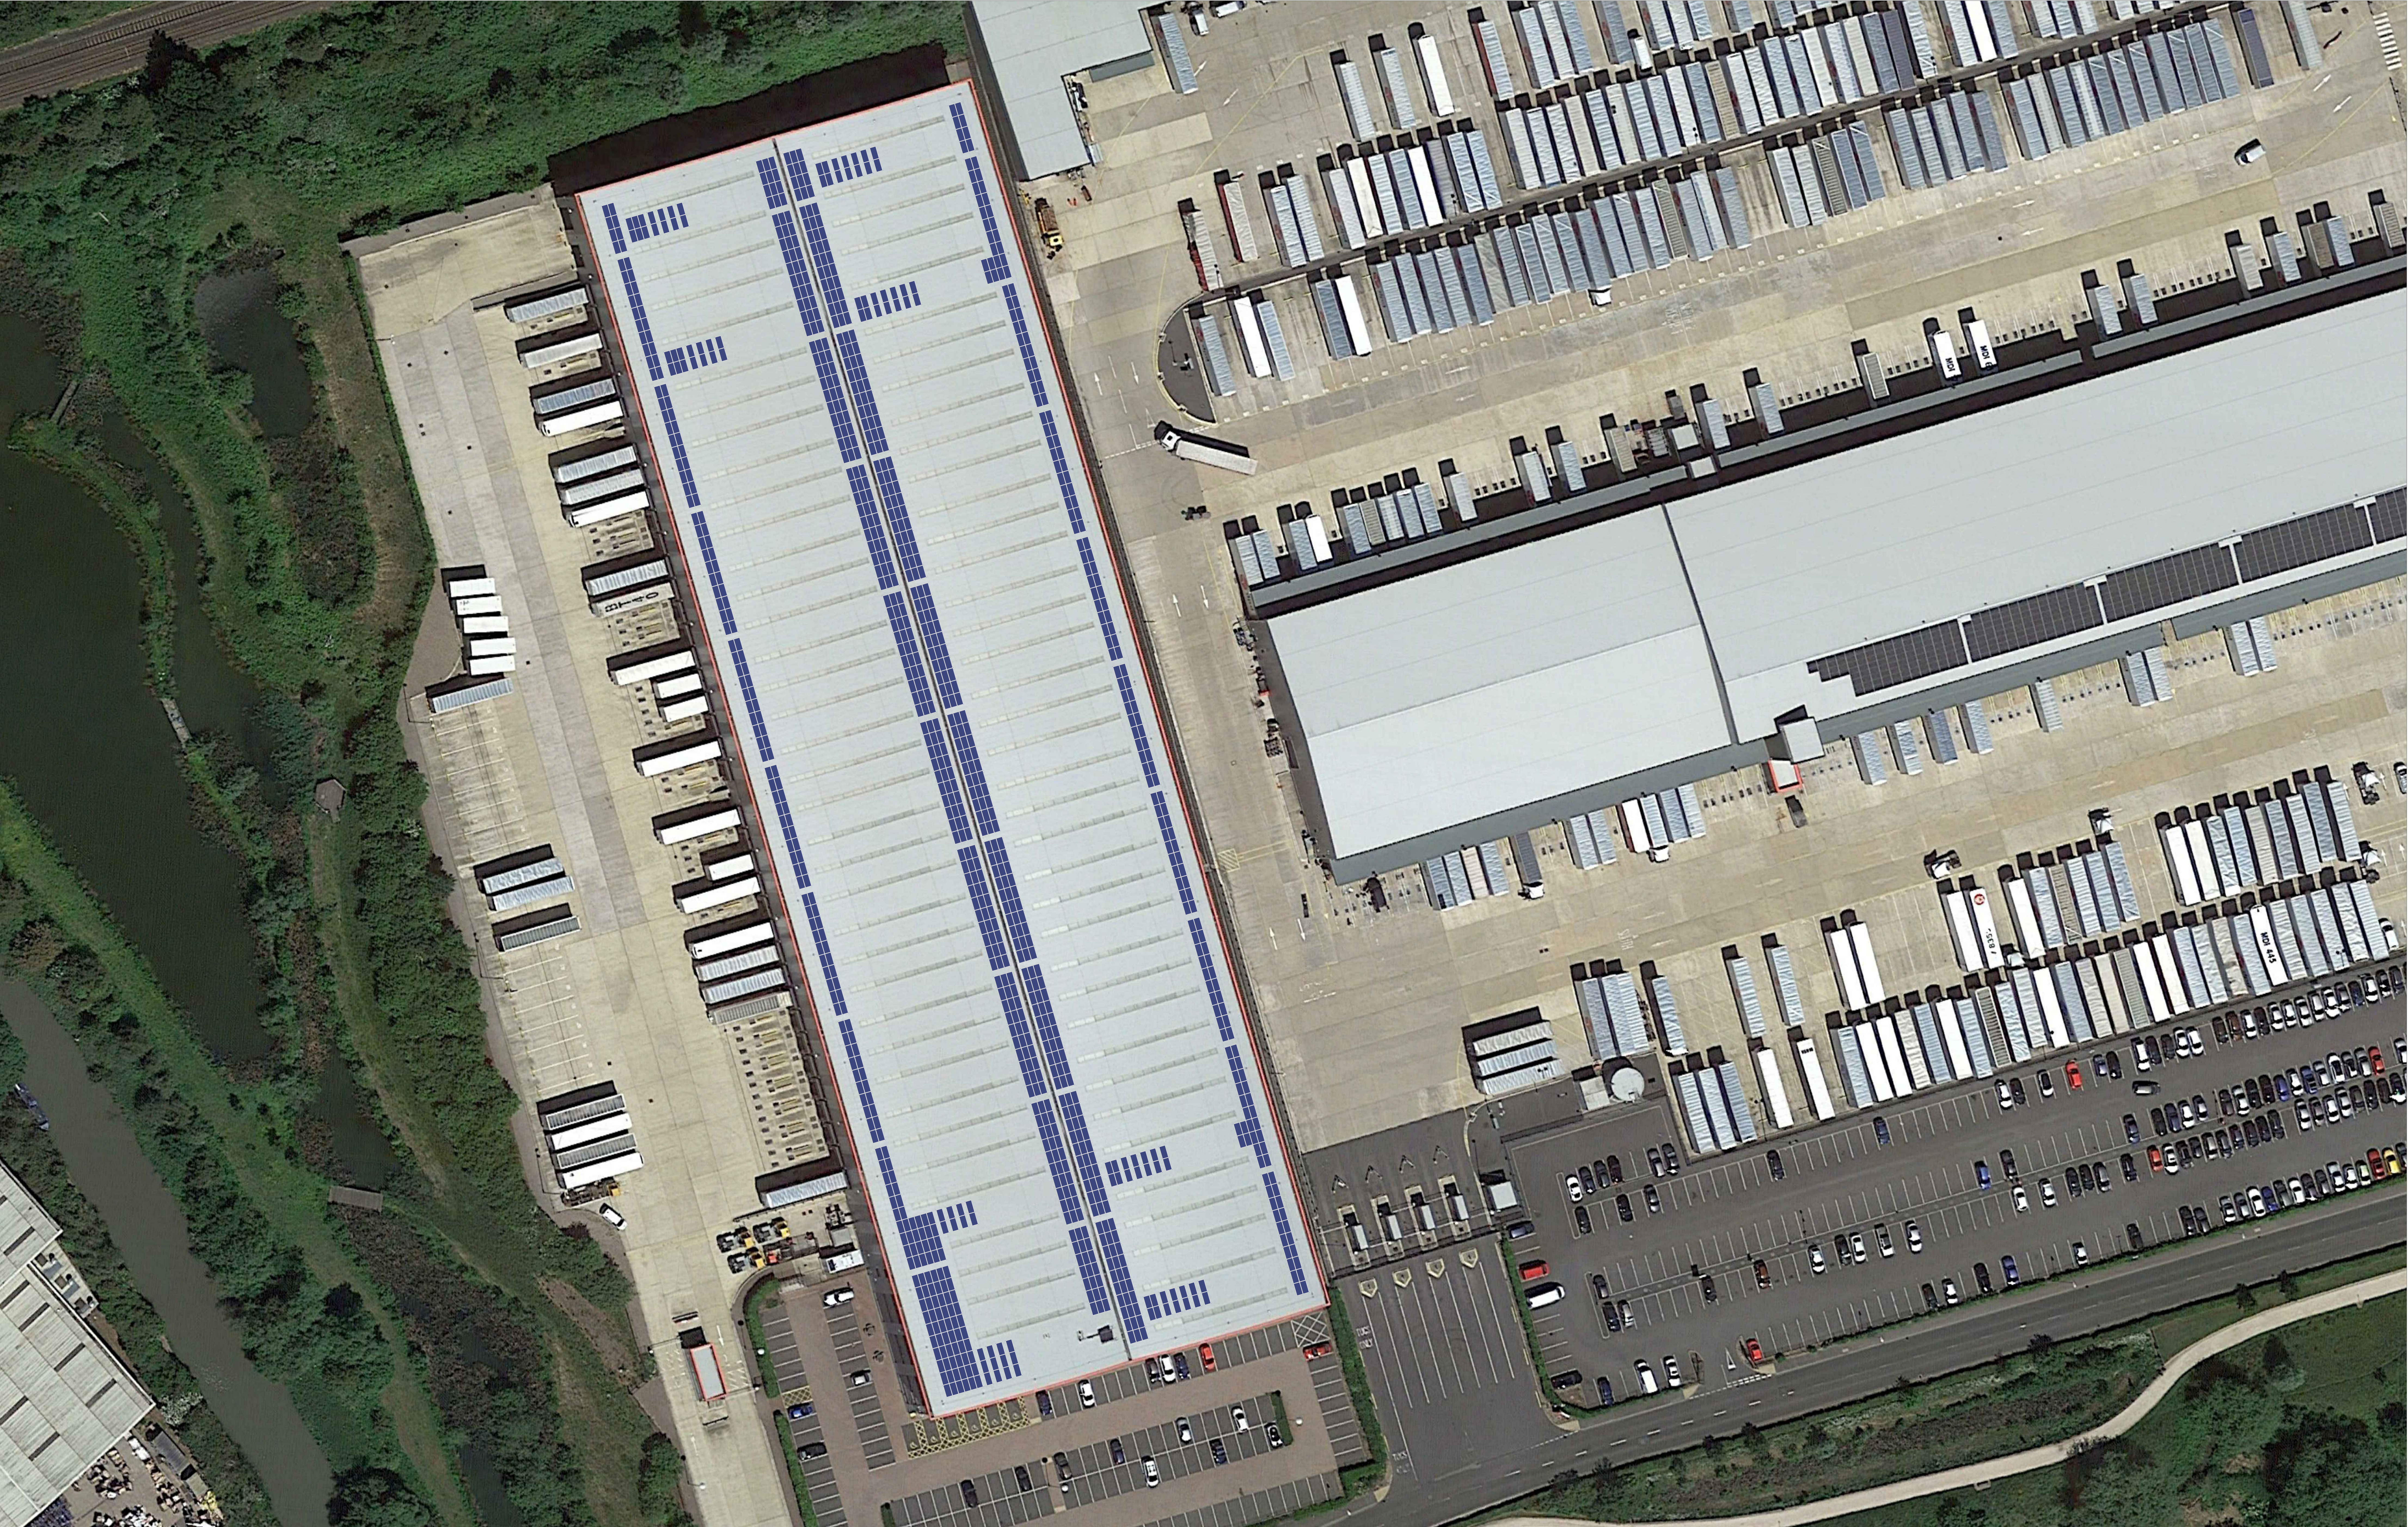

GENERAL NOTES

- USE MARKED DIMENSIONS
- DO NOT ALTER THIS BY HAND
- THIS DRAWING IS TO BE READ IN CONJUNCTION WITH ALL OTHER RELEVANT DRAWINGS AND SPECIFICATIONS
- ANY APPARENT DRAFTING ERROR AND/OR DIFFERENCES BETWEEN OTHER DRAWINGS AND SPECIFICATIONS SHALL BE BROUGHT TO OUR ATTENTION
- ALL DIMENSIONS ARE IN MILLIMETERS UNLESS STATED OTHERWISE

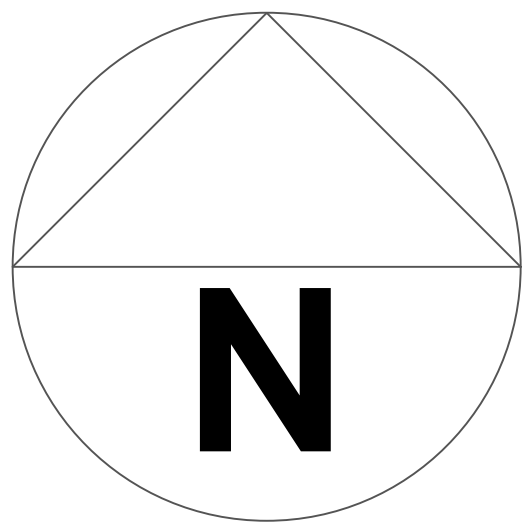

PROJECT NOTES

- INDICATIVE DESKTOP LAYOUT
- "DRAWINGS PROVIDED ARE BASED ON A DESKTOP SURVEY AND REPRESENT A CONCEPT DESIGN ONLY. THESE ARE FOR INFORMATION ONLY AND ARE NOT TO BE USED FOR CONSTRUCTION. THE CONTRACTOR WILL INSPECT SITE TO DETERMINE THE FEASIBILITY AND BUILDABILITY OF ALL AREAS OUTLINED FOR SOLAR PV IN THIS DRAWING AND WILL PRODUCE THEIR OWN DRAWINGS BASED ON THEIR OWN DESIGNS."

NO MODULES : 1099 PANELS (MAXIMUM DEPLOYABLE)
SIZE: 500 KWP (ASSUMING 455W-RATED PANELS)
ORIENTATION: 6 DEG ON 6 DEG (FLAT-TO-ROOF) & 10 DEG ON FLAT AT APPEX (PITCHED)
PITCH: ROOF-MOUNTED
TYPE:

V1	DESCRIPTION	JM	JA	PG	02/24
REV	DESCRIPTION	DRN	CHK	APR	DATE

PROJECT	000750
ADDRESS	DPD INTERNATIONAL GATEWAY, LOGIX ROAD, BURBAGE, HINKLEY, LE10 3BQ
TITLE	DPD INTERNATIONAL GATEWAY

DRG. NO	750-SYZ-DR-01
REVISION	01
SCALE	1:350 @ A0
DRAWN BY	JM
ISSUED	8/02/24
CHECKED BY	PG
APPROVED	8/02/24

Syzygy

SYZYG CONSULTING LIMITED
4 - 8 WHITE GROUNDS
LONDON
SE1 3LA

T: +44 (0) 20 3964 2830
E: hello@syzygyconsulting.eu
www.syzygyconsulting.eu