

 


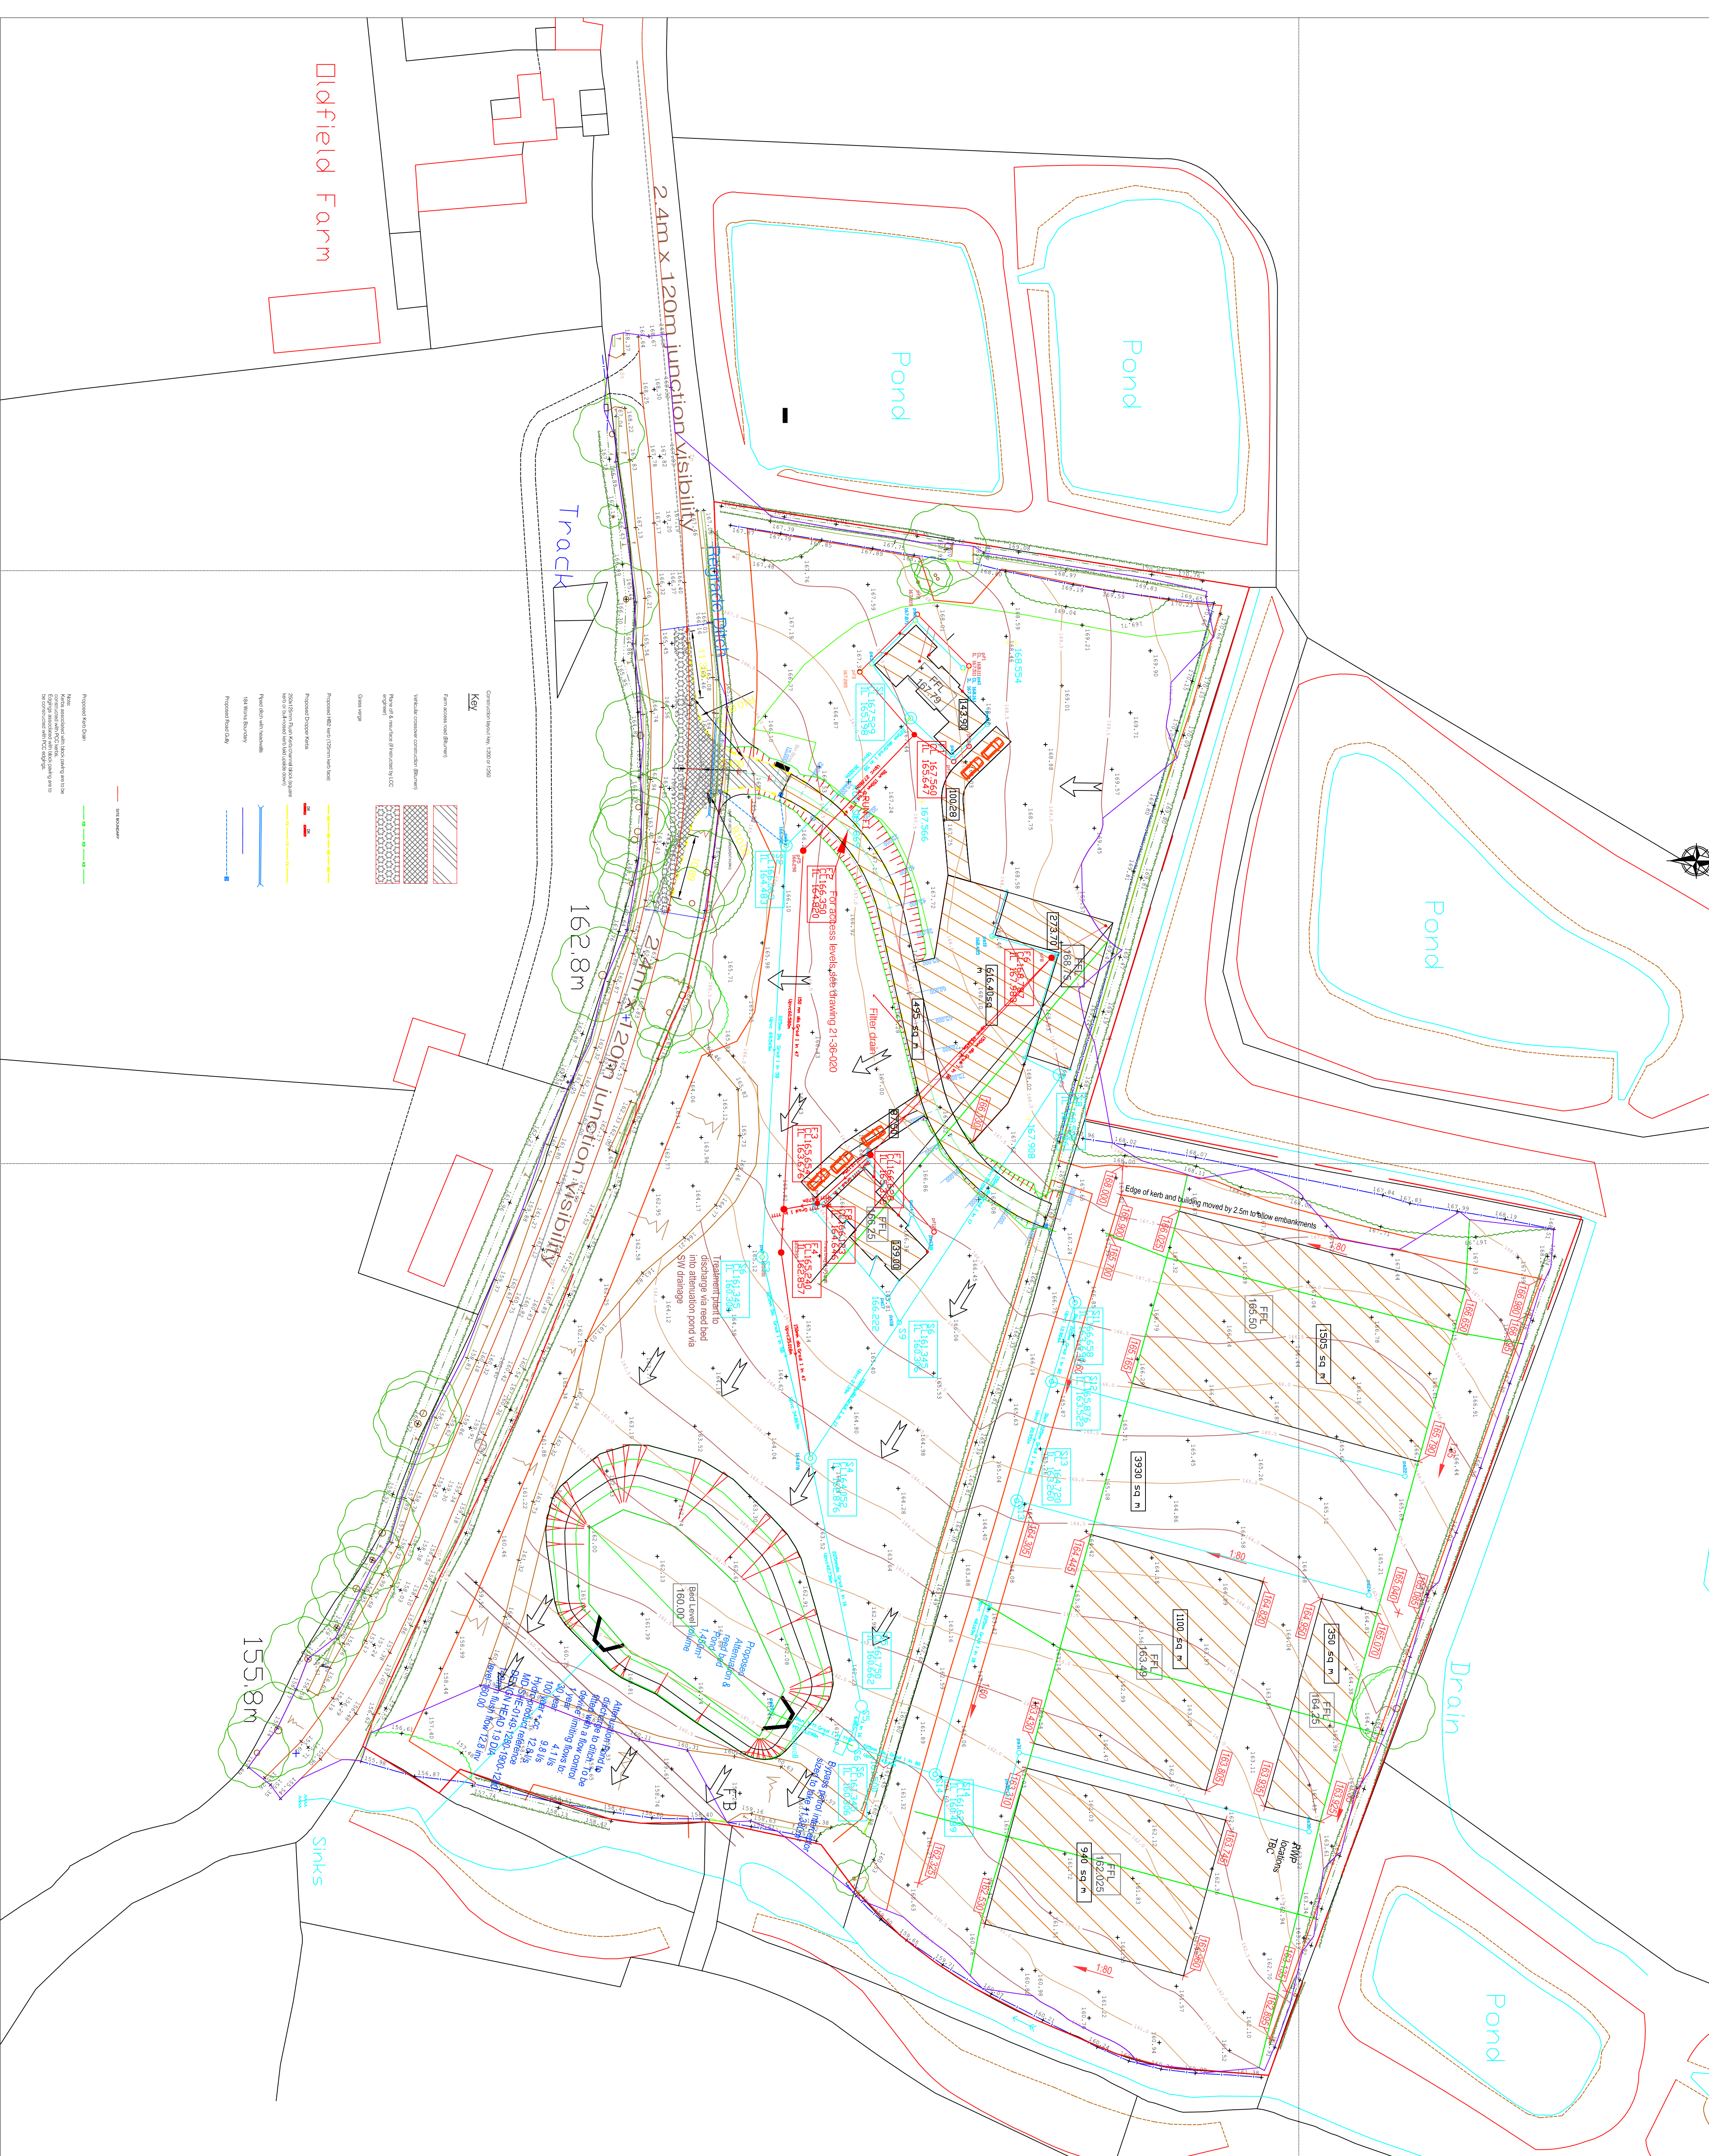

Revisions: _____ By: _____ Date: _____

Revisions: _____ By: _____ Date: _____

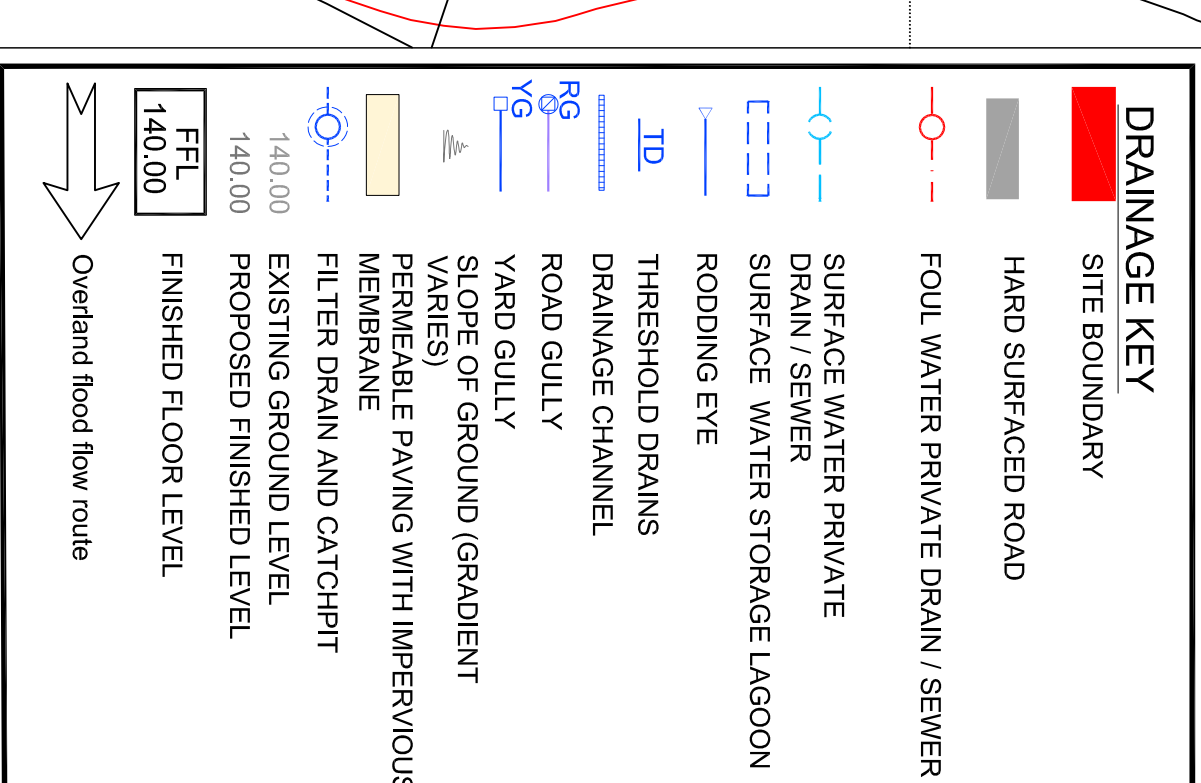

Conway
Development
Consultants Ltd.

Client: M_T_Baines_& Sons

Project:

Stanton_Under_Bardon

NEW.FARM
Planning

1:500	MWC	JAN.2023
-------	-----	----------

21-32 ST. 011 A

Issue Status:

Tender ☐

Conway Developments Ltd