


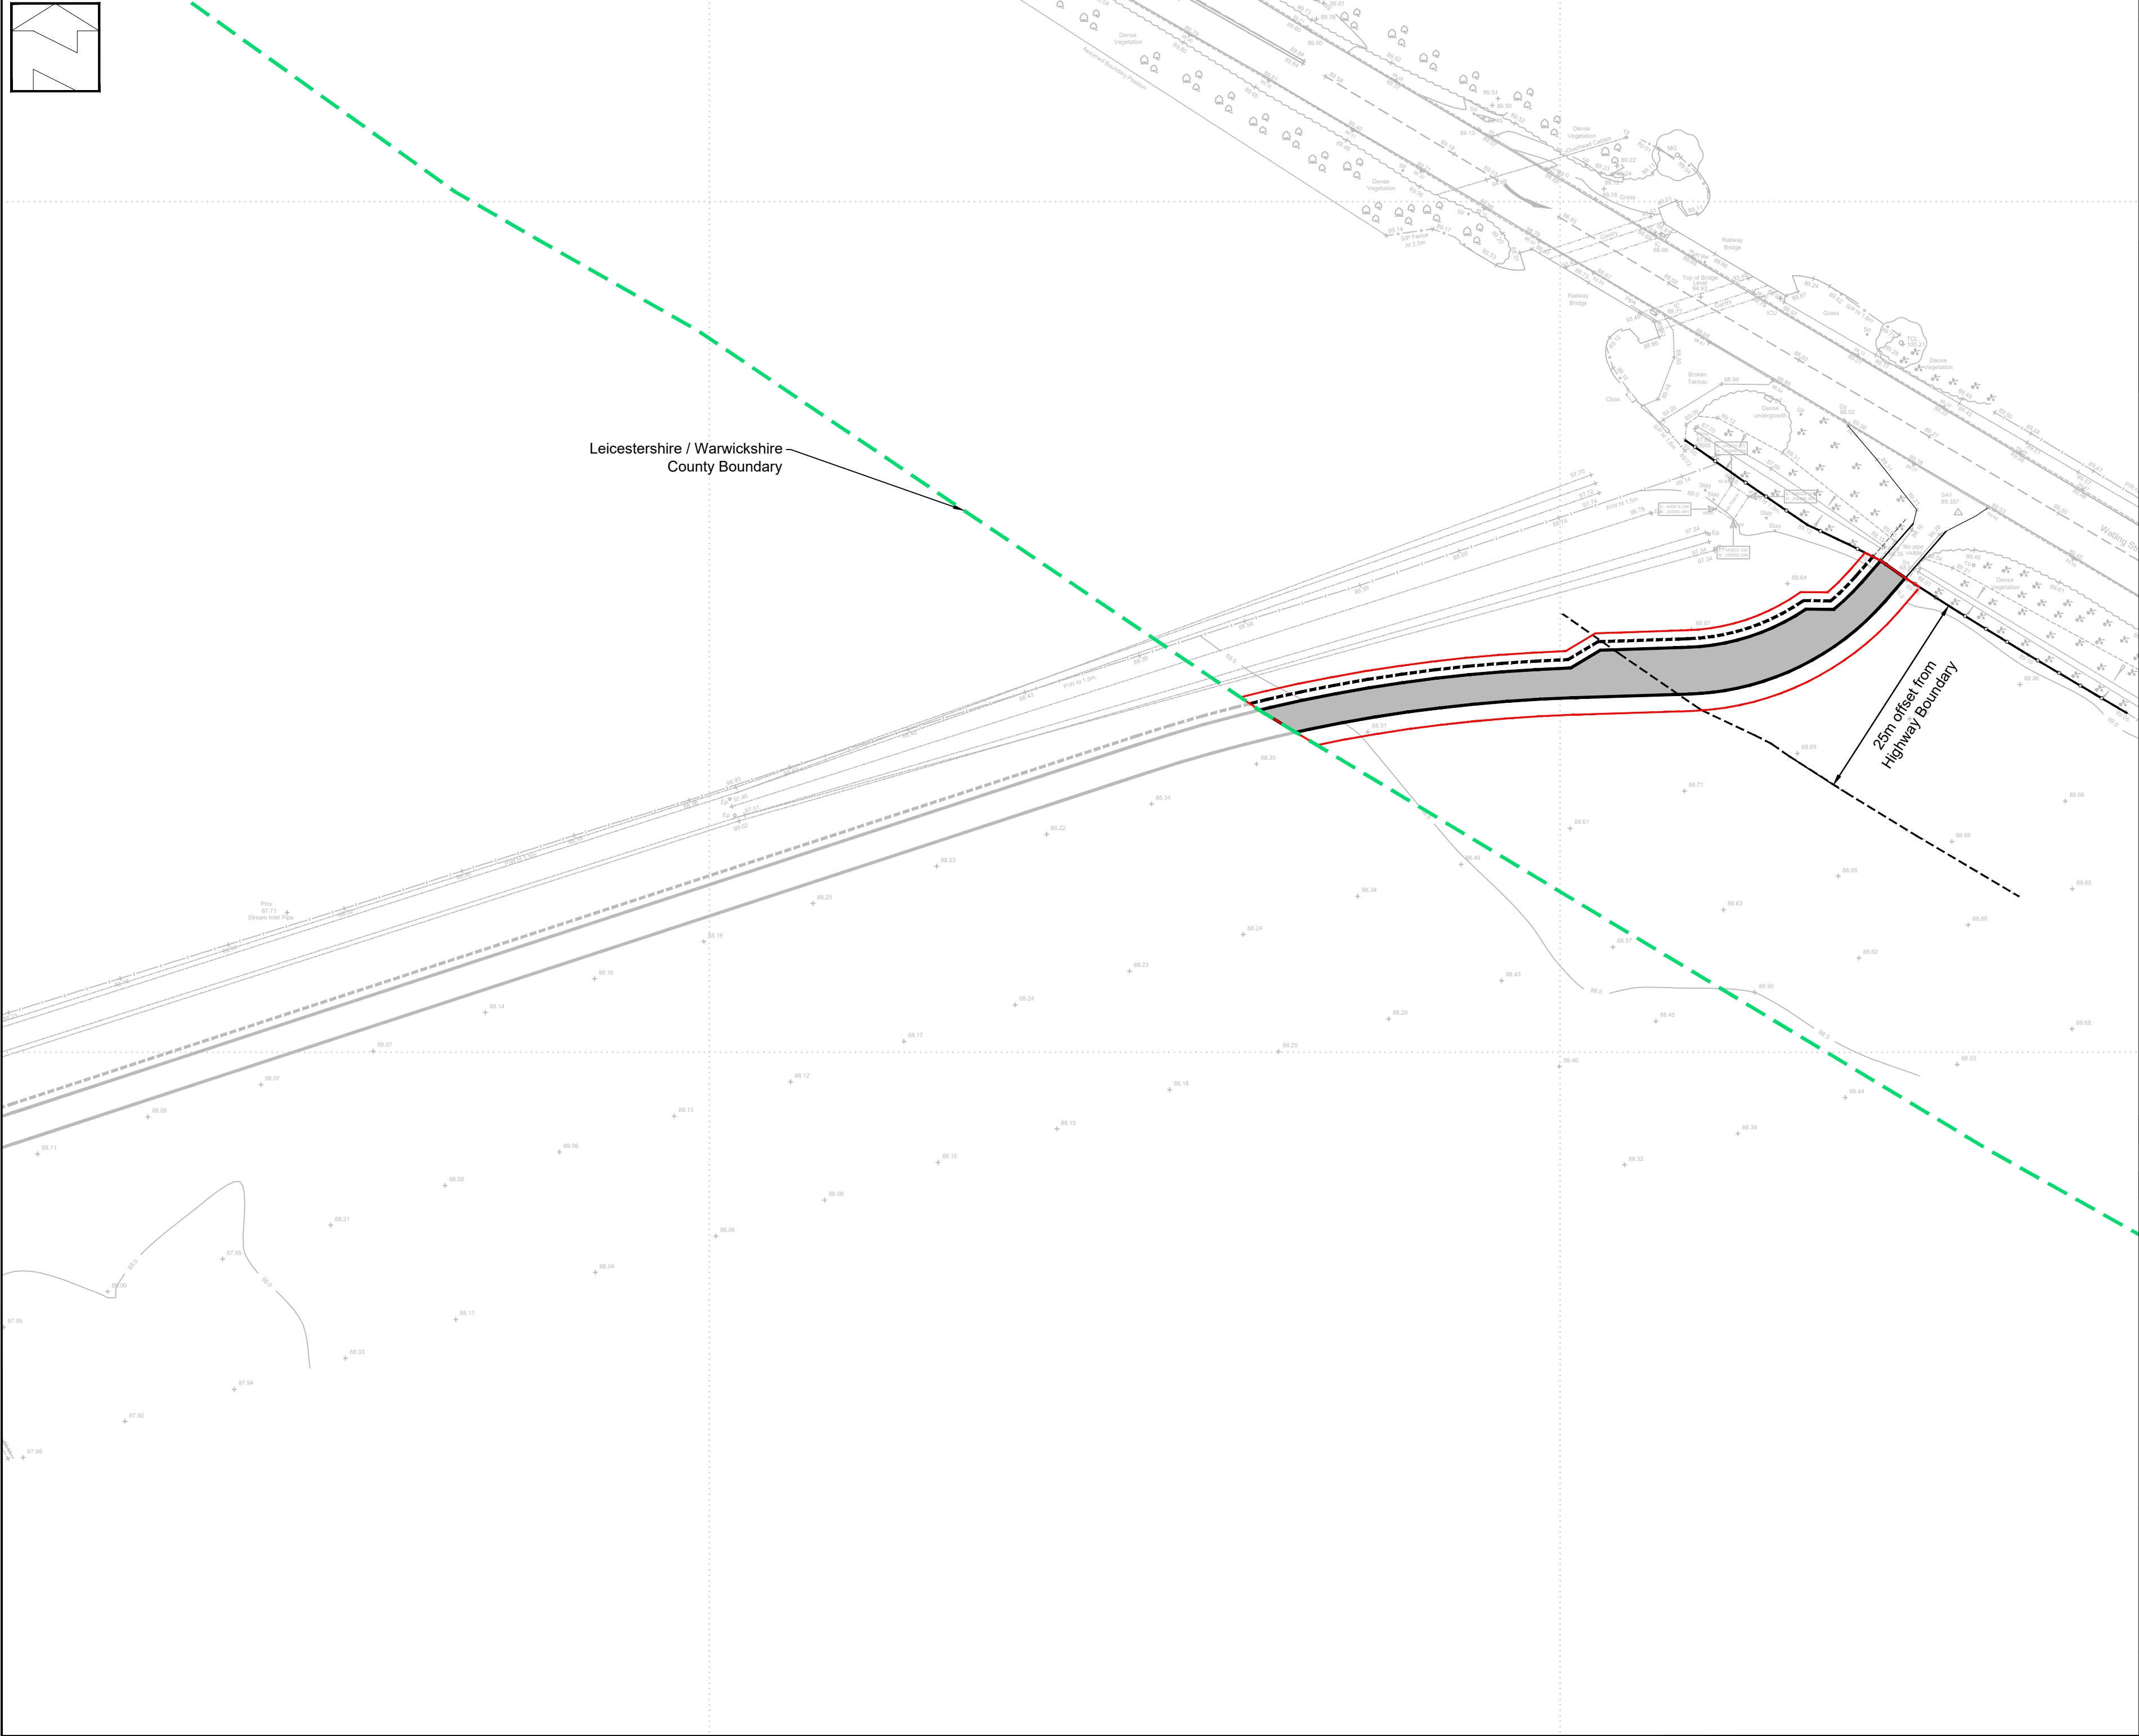

- Notes
1. Do not scale this drawing. All dimensions must be checked/ verified on site. If in doubt ask.
 2. This drawing is to be read in conjunction with all relevant architects, engineers and specialists drawings and specifications.
 3. All dimensions in metres unless noted otherwise. All levels in metres unless noted otherwise.
 4. Any discrepancies noted on site are to be reported to the engineer immediately.
 5. Highway boundary location shown is indicative only. It is based on .pdf data received from highways authorities, topographical survey data, Ordnance Survey mapping and National Highways open data.
 6. Topographical survey reference is Greenhatch Group 32726_T Rev. 5 dated 27.04.23.

Key

Leicestershire / Warwickshire County Boundary	
---	--

P02	31.01.24	Layout extents revised	IA	PW
P01	25.01.24	Preliminary Issue	IA	PW
Rev	Date	Description	Dr	Rev

Client:

Mountpark

Project:

Hinckley South, A5

Title:

Farm Access Track

General Arrangement

Full application

Redline Plan



Drawn:	I. Amjad	Reviewed:	P. Walker
Size:	A2	Scale:	1:500
Status:	PRELIMINARY ISSUE		

Project Reference	Type	Zone	Number	Revision
ADC1839-DR - XX - 0204 - P02				