


Proposed Site - Parking Bay Types

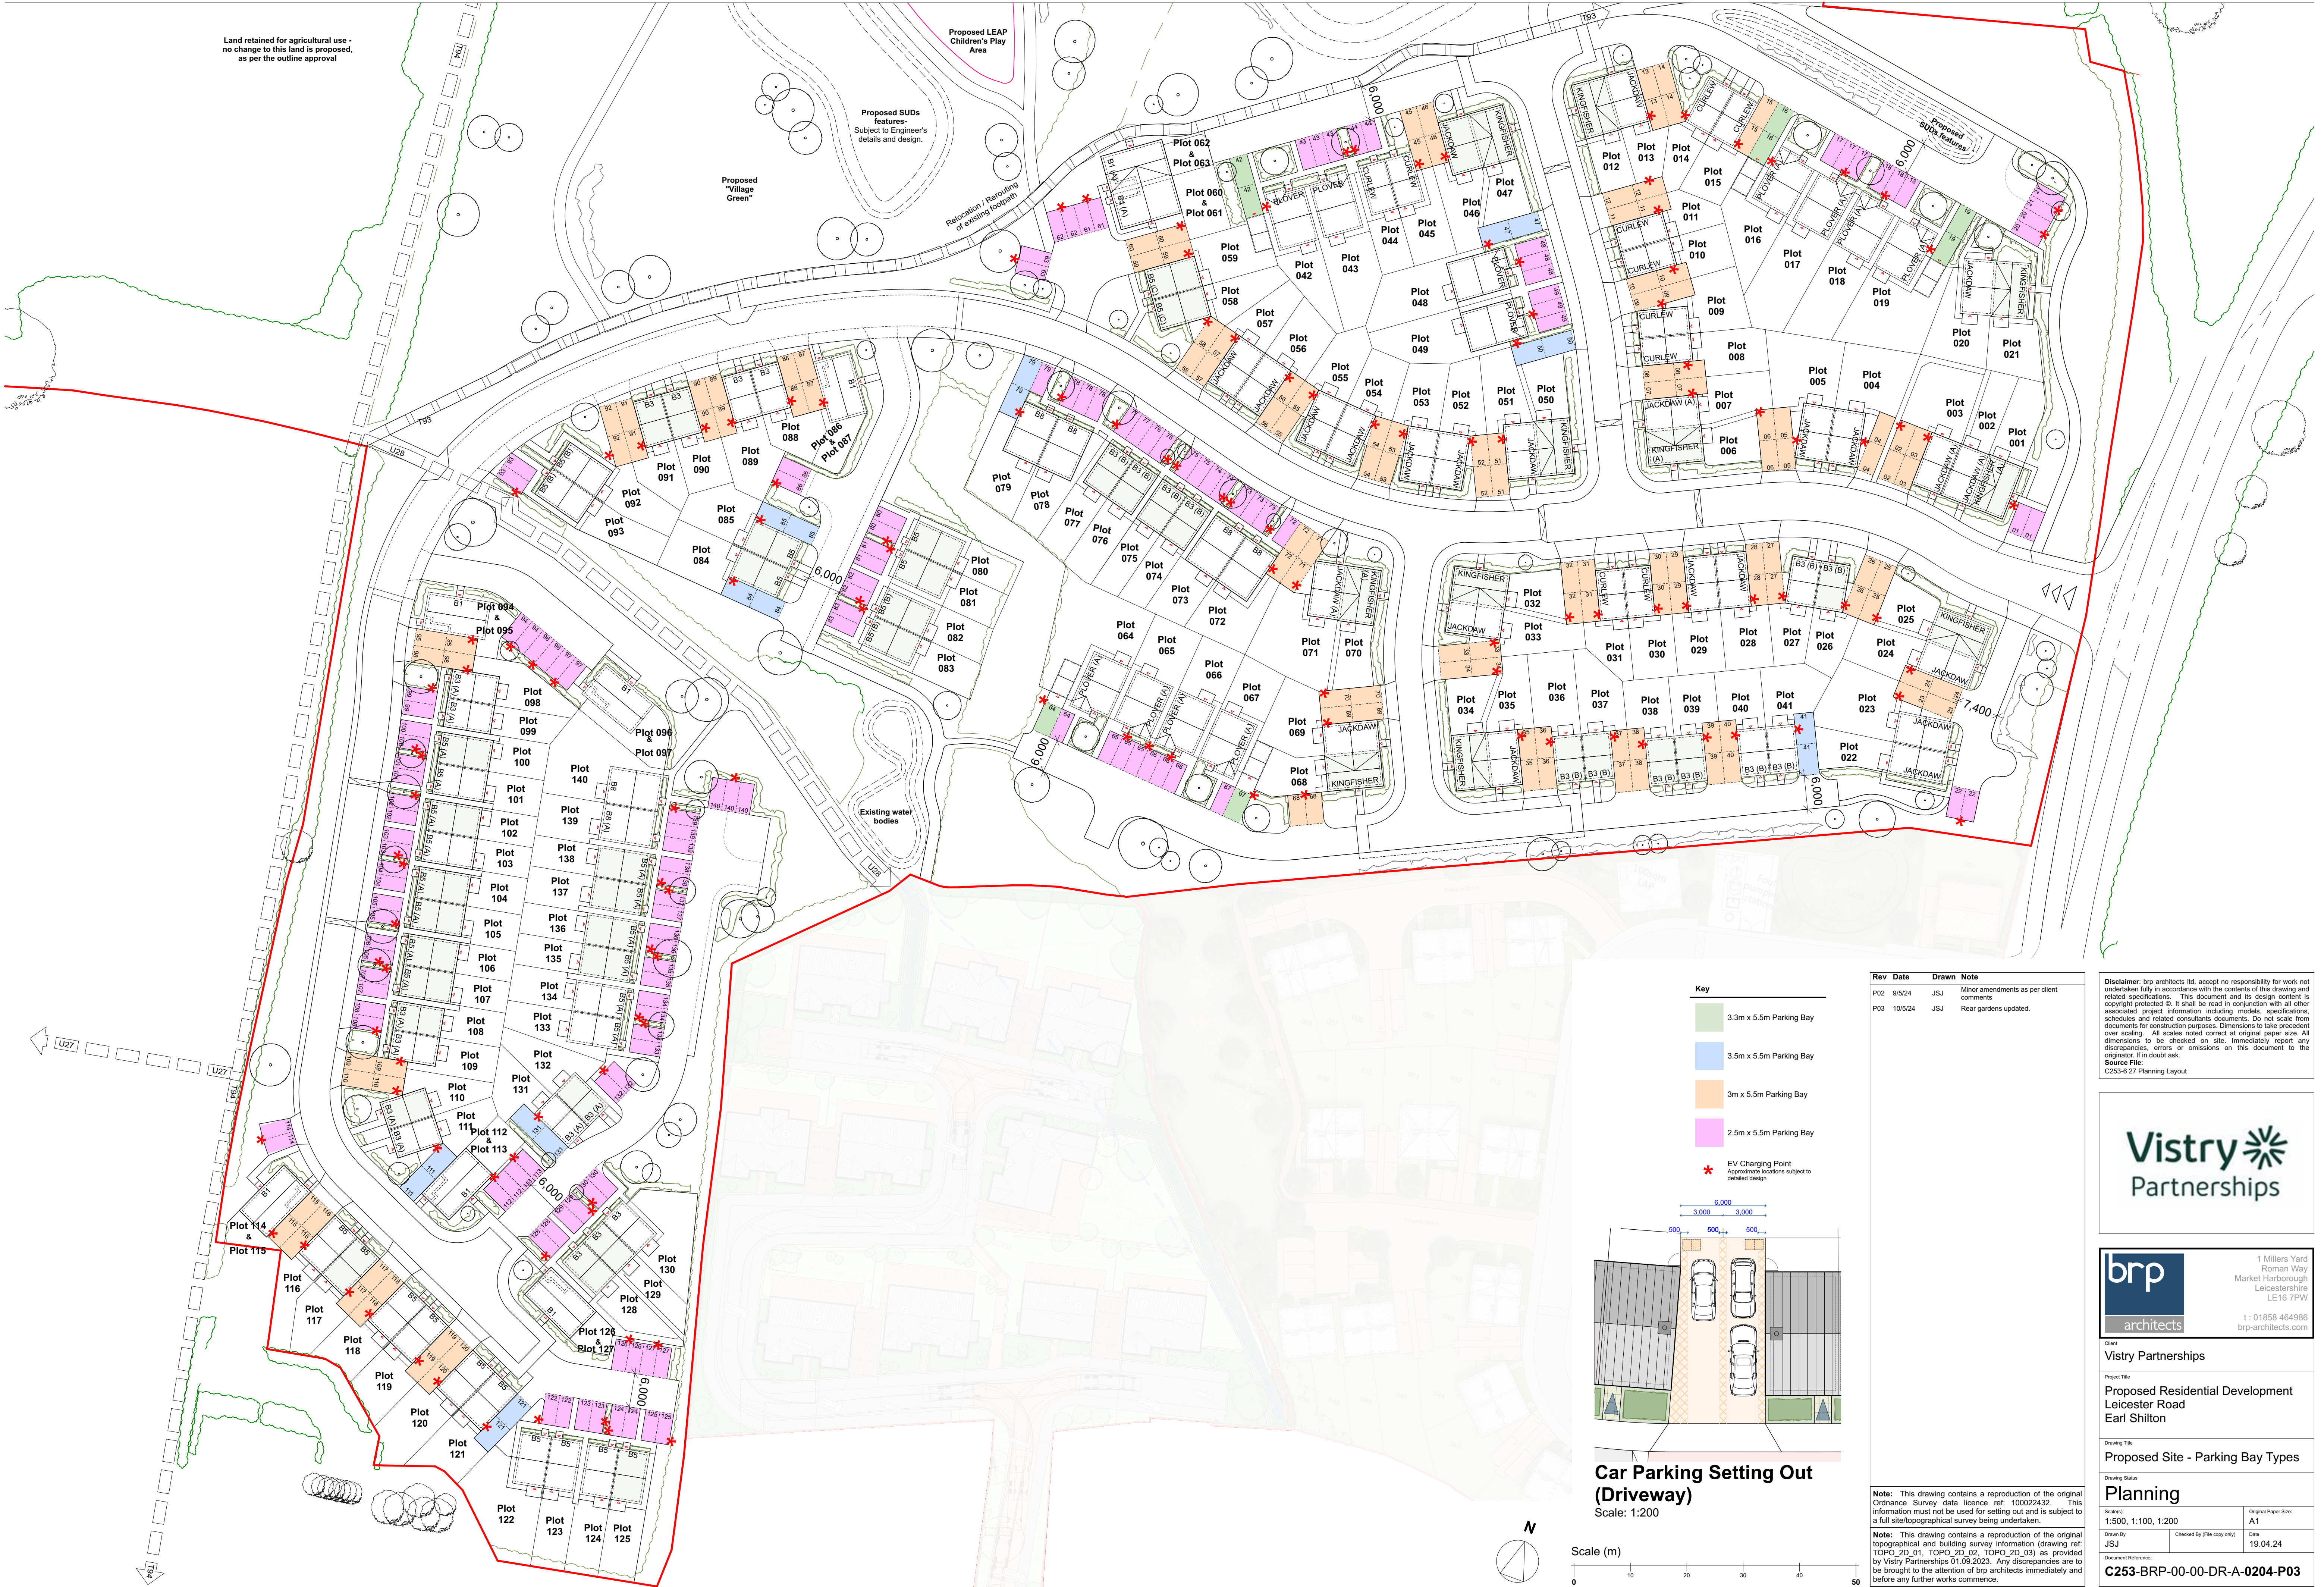

Rev	Date	Drawn	Note
P02	9/5/24	JSJ	Minor amendments as per client comments
P03	10/5/24	JSJ	Rear gardens updated.

Disclaimer: brp architects ltd. accept no responsibility for work not undertaken fully in accordance with the contents of this drawing and related specifications. This document and its design content is copyright protected ©. It shall be read in conjunction with all other associated project information including models, specifications, schedules and related consultants documents. Do not scale from documents for construction purposes. Dimensions to take precedent over scaling. All scales noted correct at original paper size. All dimensions to be checked on site. Immediately report any discrepancies, errors or omissions on this document to the originator. If in doubt ask.
Source File
C253-6.27 Planning Layout

Vistry Partnerships

brp architects
1 Millers Yard
Roman Way
Market Harborough
Leicestershire
LE16 7PW
T: 01858 464986
brp-architects.com

Client
Vistry Partnerships
Project Title
Proposed Residential Development
Leicester Road
Earl Shilton

Drawing Title
Proposed Site - Parking Bay Types

Drawing Status
Planning

Scales: 1:500, 1:100, 1:200	Original Paper Size: A1
Drawn By JSJ	Checked By (if file copy only) Date 19.04.24

Document Reference:
C253-BP-00-00-DR-A-0204-P03

Note: This drawing contains a reproduction of the original Ordnance Survey data licence ref: 100022432. This information must not be used for setting out and is subject to a full site/topographical survey being undertaken.
Note: This drawing contains a reproduction of the original topographical and building survey information (drawing ref: TOPO_2D_01, TOPO_2D_02, TOPO_2D_03) as provided by Vistry Partnerships 01.08.2023. Any discrepancies are to be brought to the attention of brp architects immediately and before any further works commence.