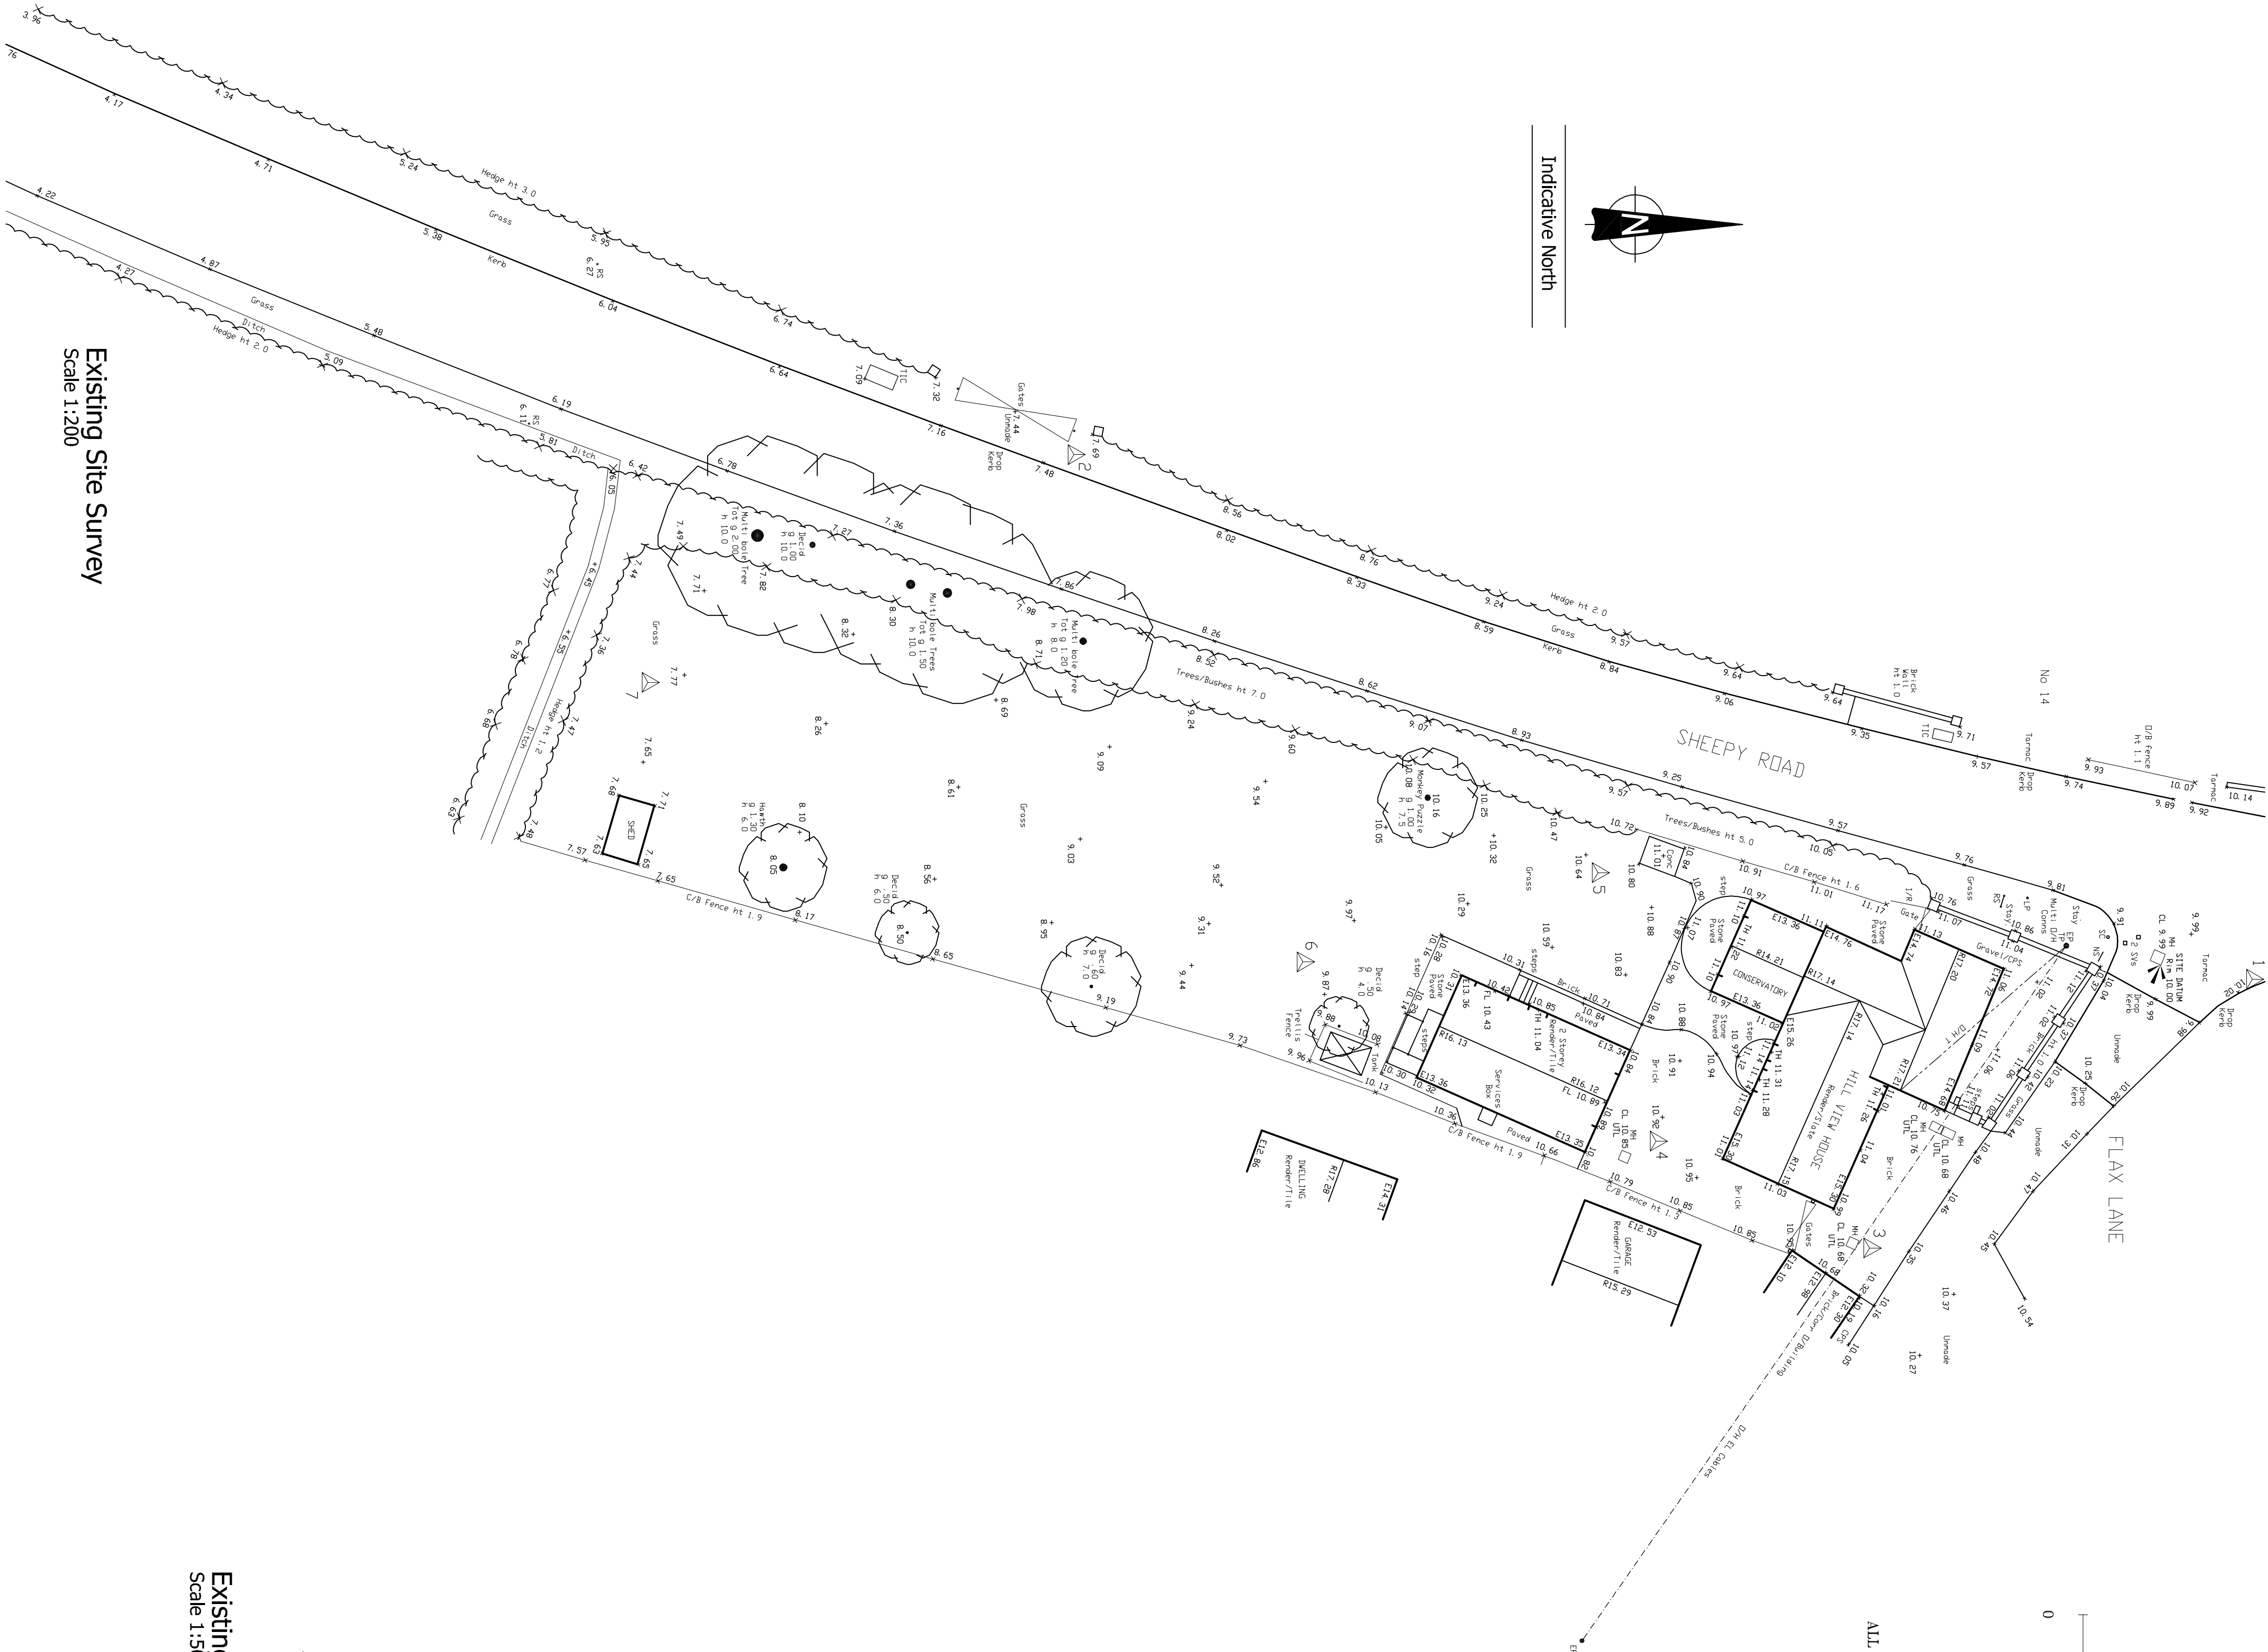


TOPOGRAPHICAL SURVEY


HILL VIEW HOUSE, SHEEOPY ROAD, TWYXCROSS.

SCALE 1:200

MARCH 2021


ALL LEVELS BASED ON MANHOLE RIM AT JUNCTION OF FLAX LANE. ARBITRARY VALUE 10.00m.

- NB. Tree Heights are estimated.
- NB. All MHS are set tight in unstable Brick Paving and not lifted.
- NB. Roof Linework is indicative only.

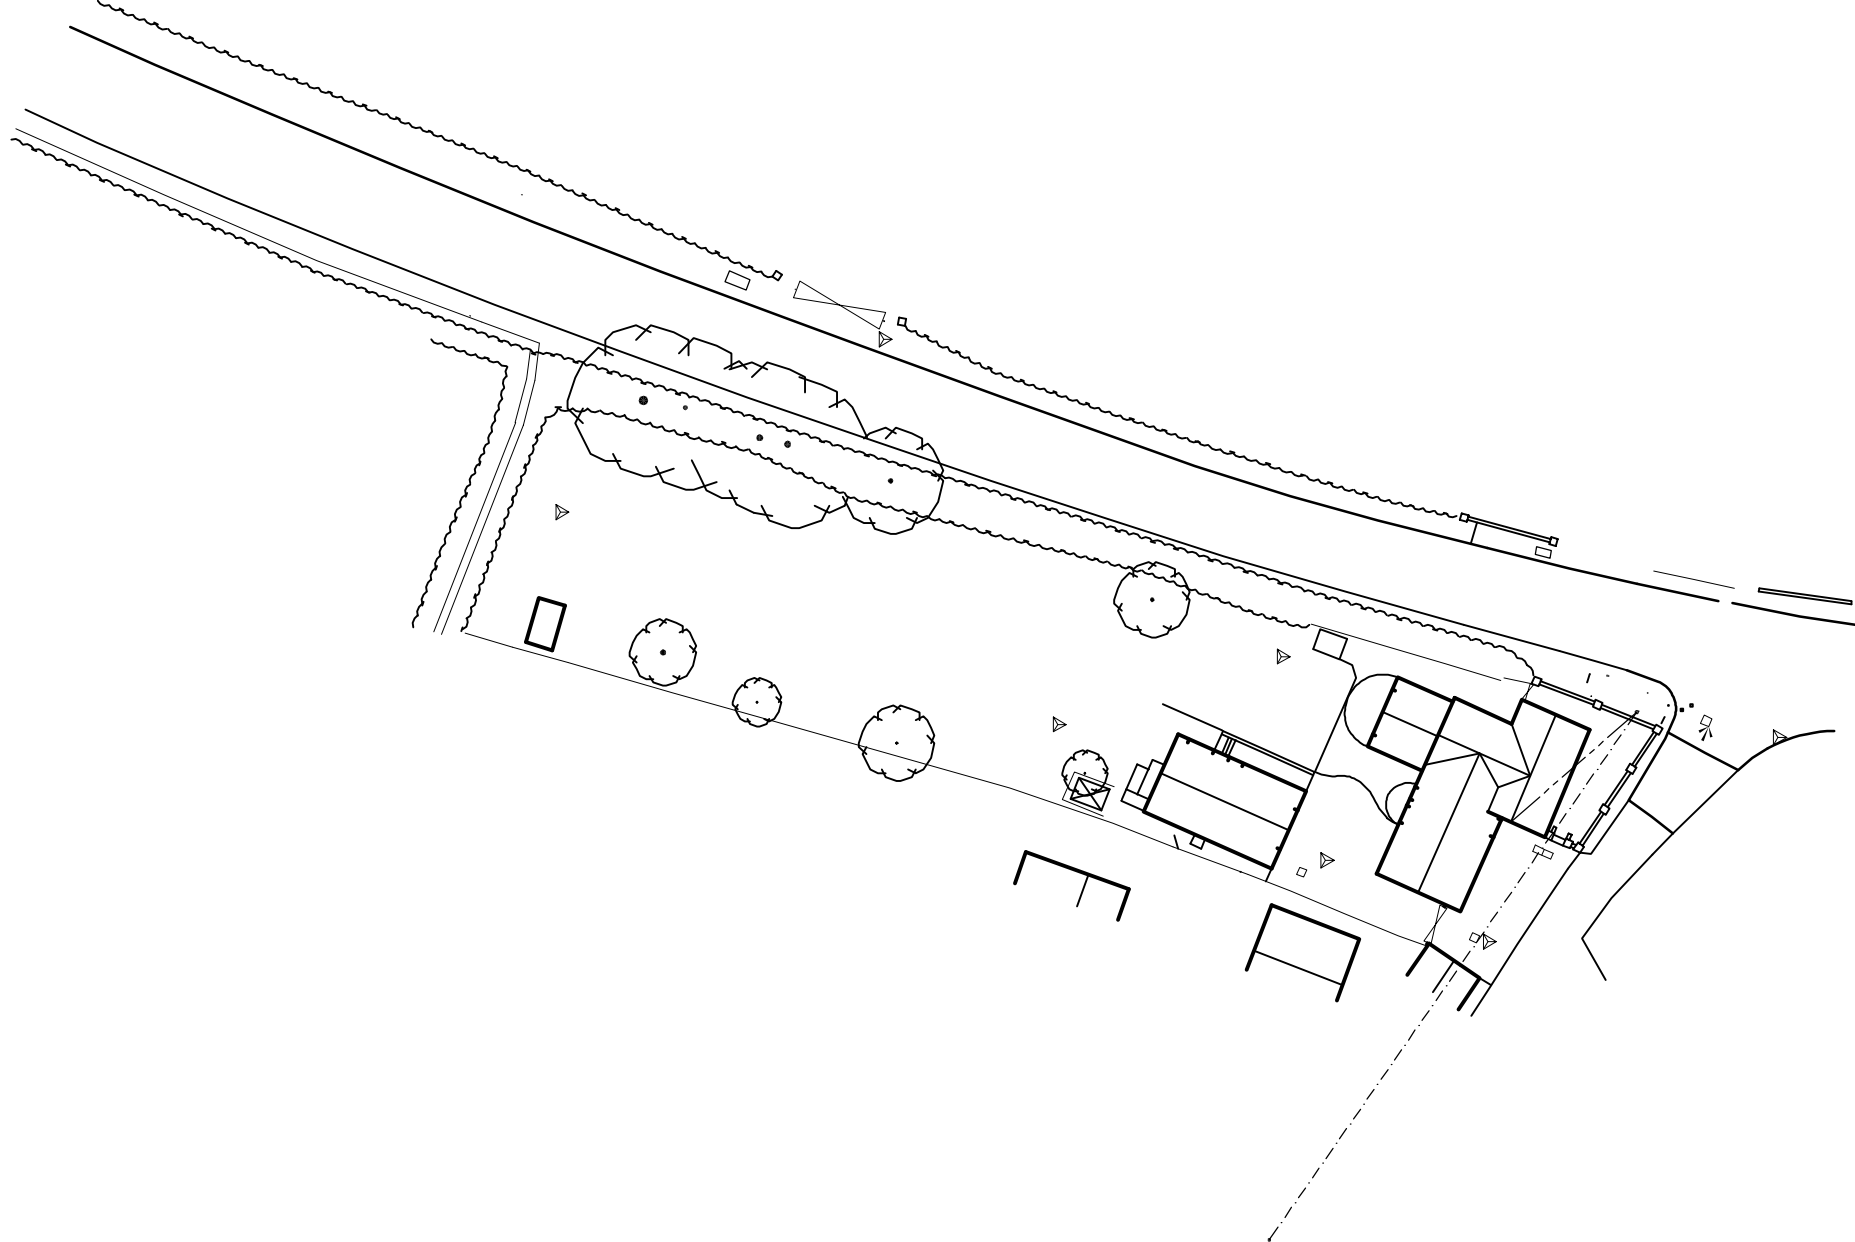

Existing Site Survey

Scale 1:500

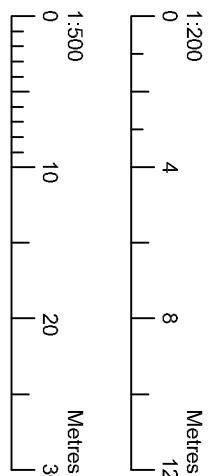

Revisions :

Figured dimensions must be taken in preference to scaled dimensions and any discrepancies are to be referred to David Granger Architectural and Engineering. Clients, subcontractors and suppliers must verify all dimensions on site before construction. All drawings are copyright of David Granger Architectural Design Limited. Licence No. AR10020449, Landmark Ref. 105950



Project
Hill View House
15 Sheeepy Road
Twycross
Warwickshire

Drawing Title
Topographical Survey
Sheet 1 of 1

Client
Mr & Mrs G. Carr

Drawing No.
21.3964.01

Date
March 2021

Drawn by
CM

Scale (A1 Size)
As Shown

Checked by
MP

**The Old Cottage Hospital, Leicester Road,
Ashby-de-la-Zouch, Leicestershire, LE65 1DB**

www.davidgrangerdesign.com
Tel: 01550 56079
Company Reg. No. 555872