



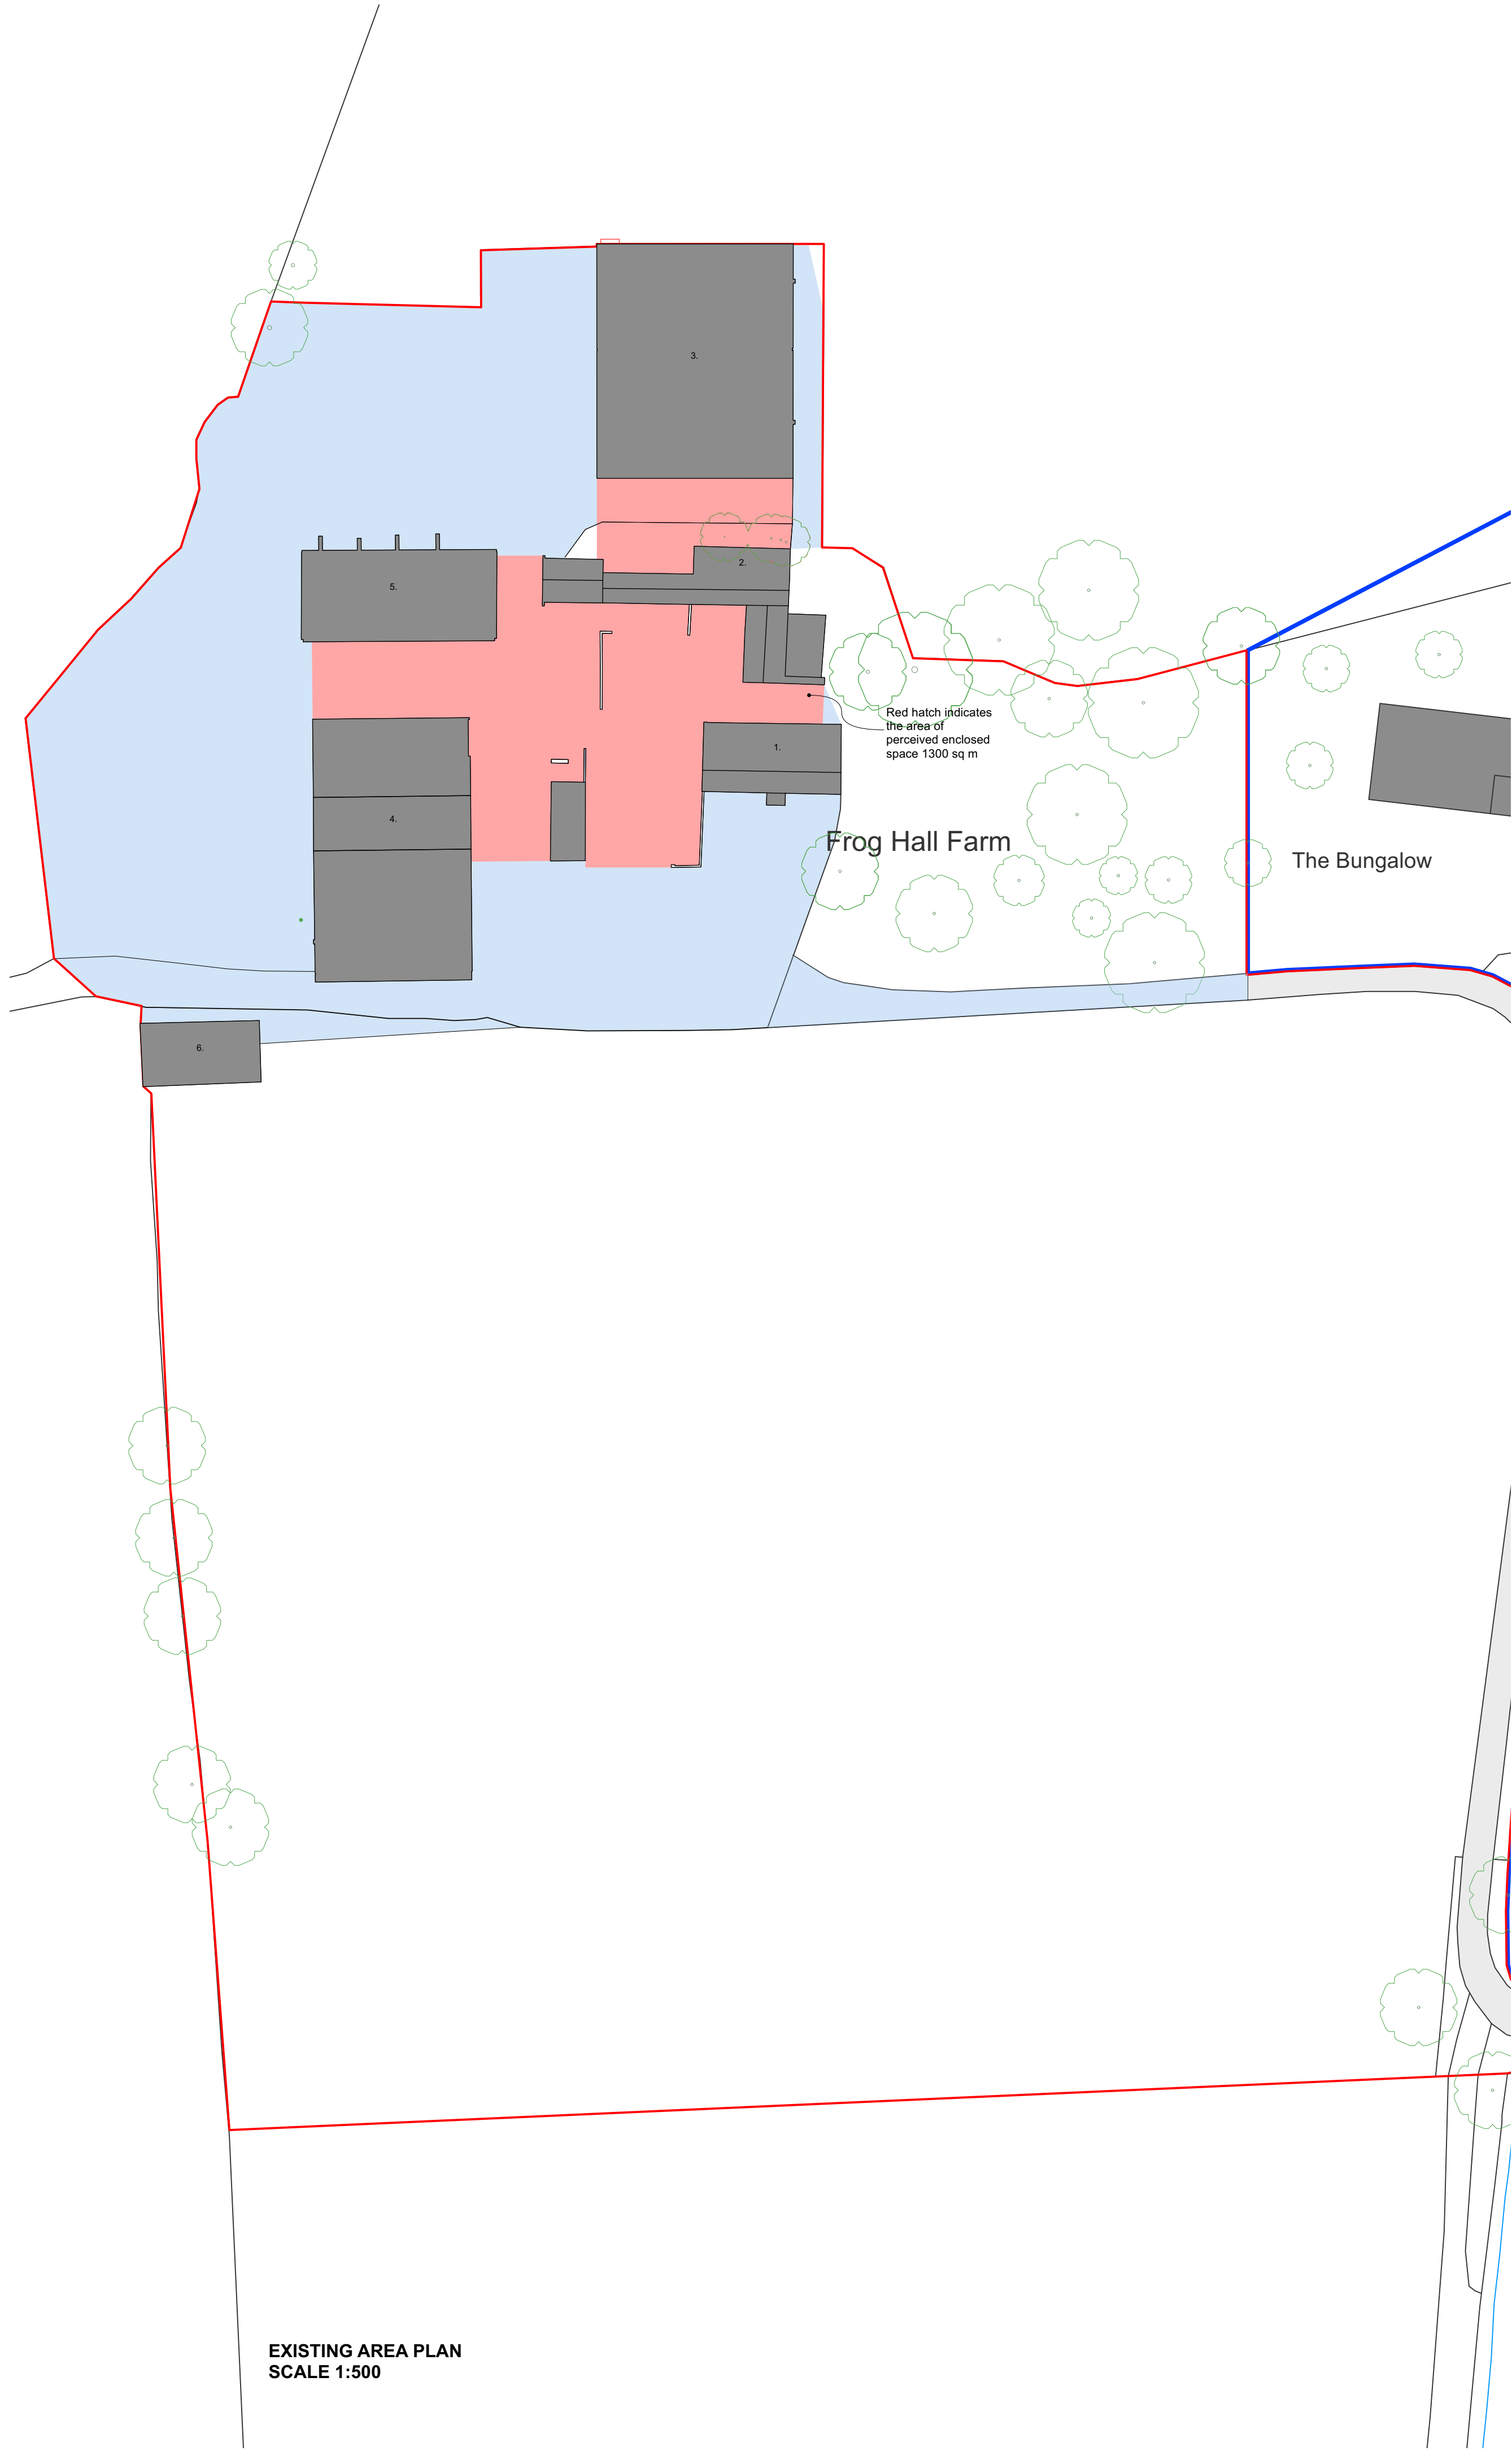


EXISTING AREA PLAN
SCALE 1:500

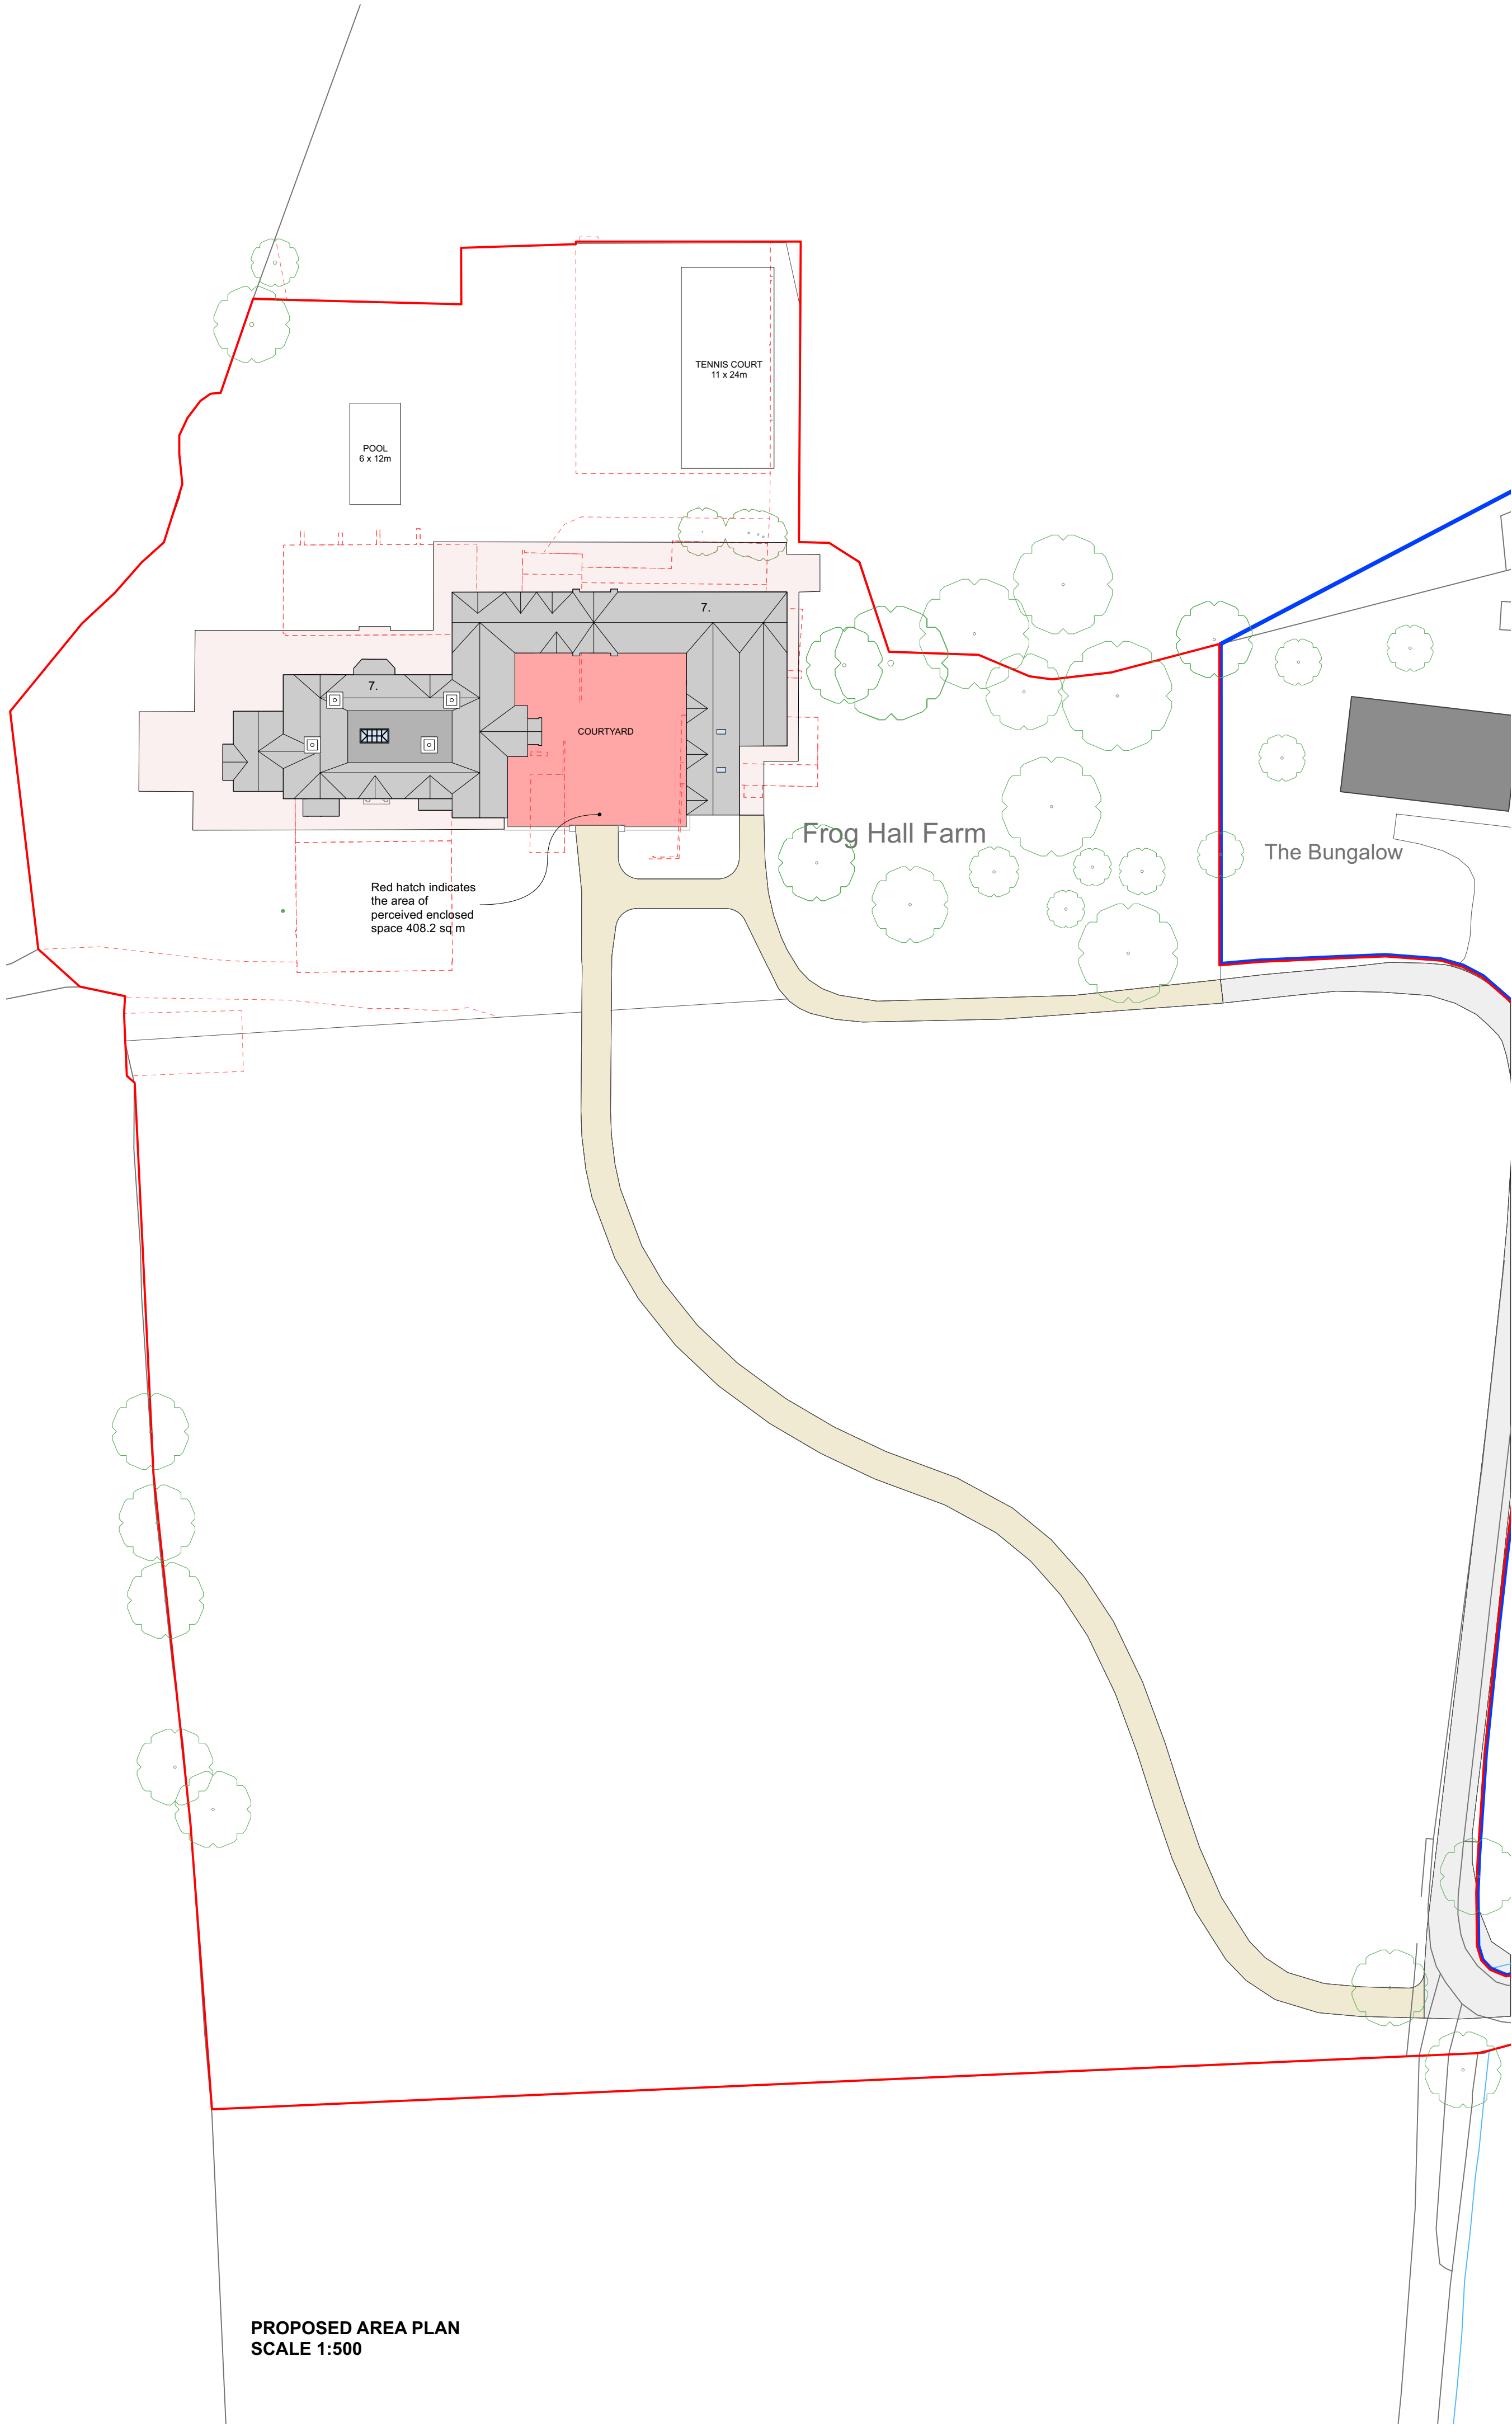


PROPOSED AREA PLAN
SCALE 1:500

- General Notes:**
1. This drawing is to be read in conjunction with other consultants drawings.
 2. Check site conditions prior to commencement of work.
 3. Discrepancies must be reported directly to the Architect.
 4. Do not scale off drawing, use figured dimensions only, unless for planning purposes.
 5. This drawing may be issued in colour, and may be a non-standard paper size.

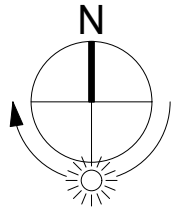

- KEY:**
- Existing Building
 - 1. Farm house
 - 2. Outbuildings
 - 3. Agricultural barn 01
 - 4. Agricultural barn 02
 - 5. Agricultural barn 03
 - 6. Pole barn
 - Proposed Building
 - 7. Proposed buildings
 - Client ownership
(Extends further to adjacent fields)
 - Application Area
 - Removals
 - Hardstanding Area
 - Paving/Terrace
 - Stone track/ Hard surfaces
 - Contained External Area

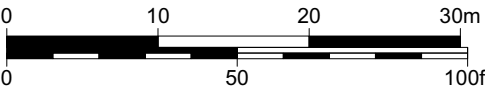A	12/04/2024	Issued for consent.	SW
Rev	Date	Notes	Drawn
Scale			
1 : 500 @ A1			
QA Serial Number		98651	
YIANGOU Yiangou Architects, Dyer House, 3 Dyer Street, Cirencester, Gloucestershire, GL7 2PP t 01285 888150 e architecture@yiangou.com w www.yiangou.com			
Project Address	Frog Hall farm, Crow Lane, Sheepy Magna, CV9 2QX		
Project Description	Proposed Replacement Dwelling		
Drawing Title	Existing and Proposed Comparative Area Plan		
Drawing No.	2568-2102	Rev.	A