



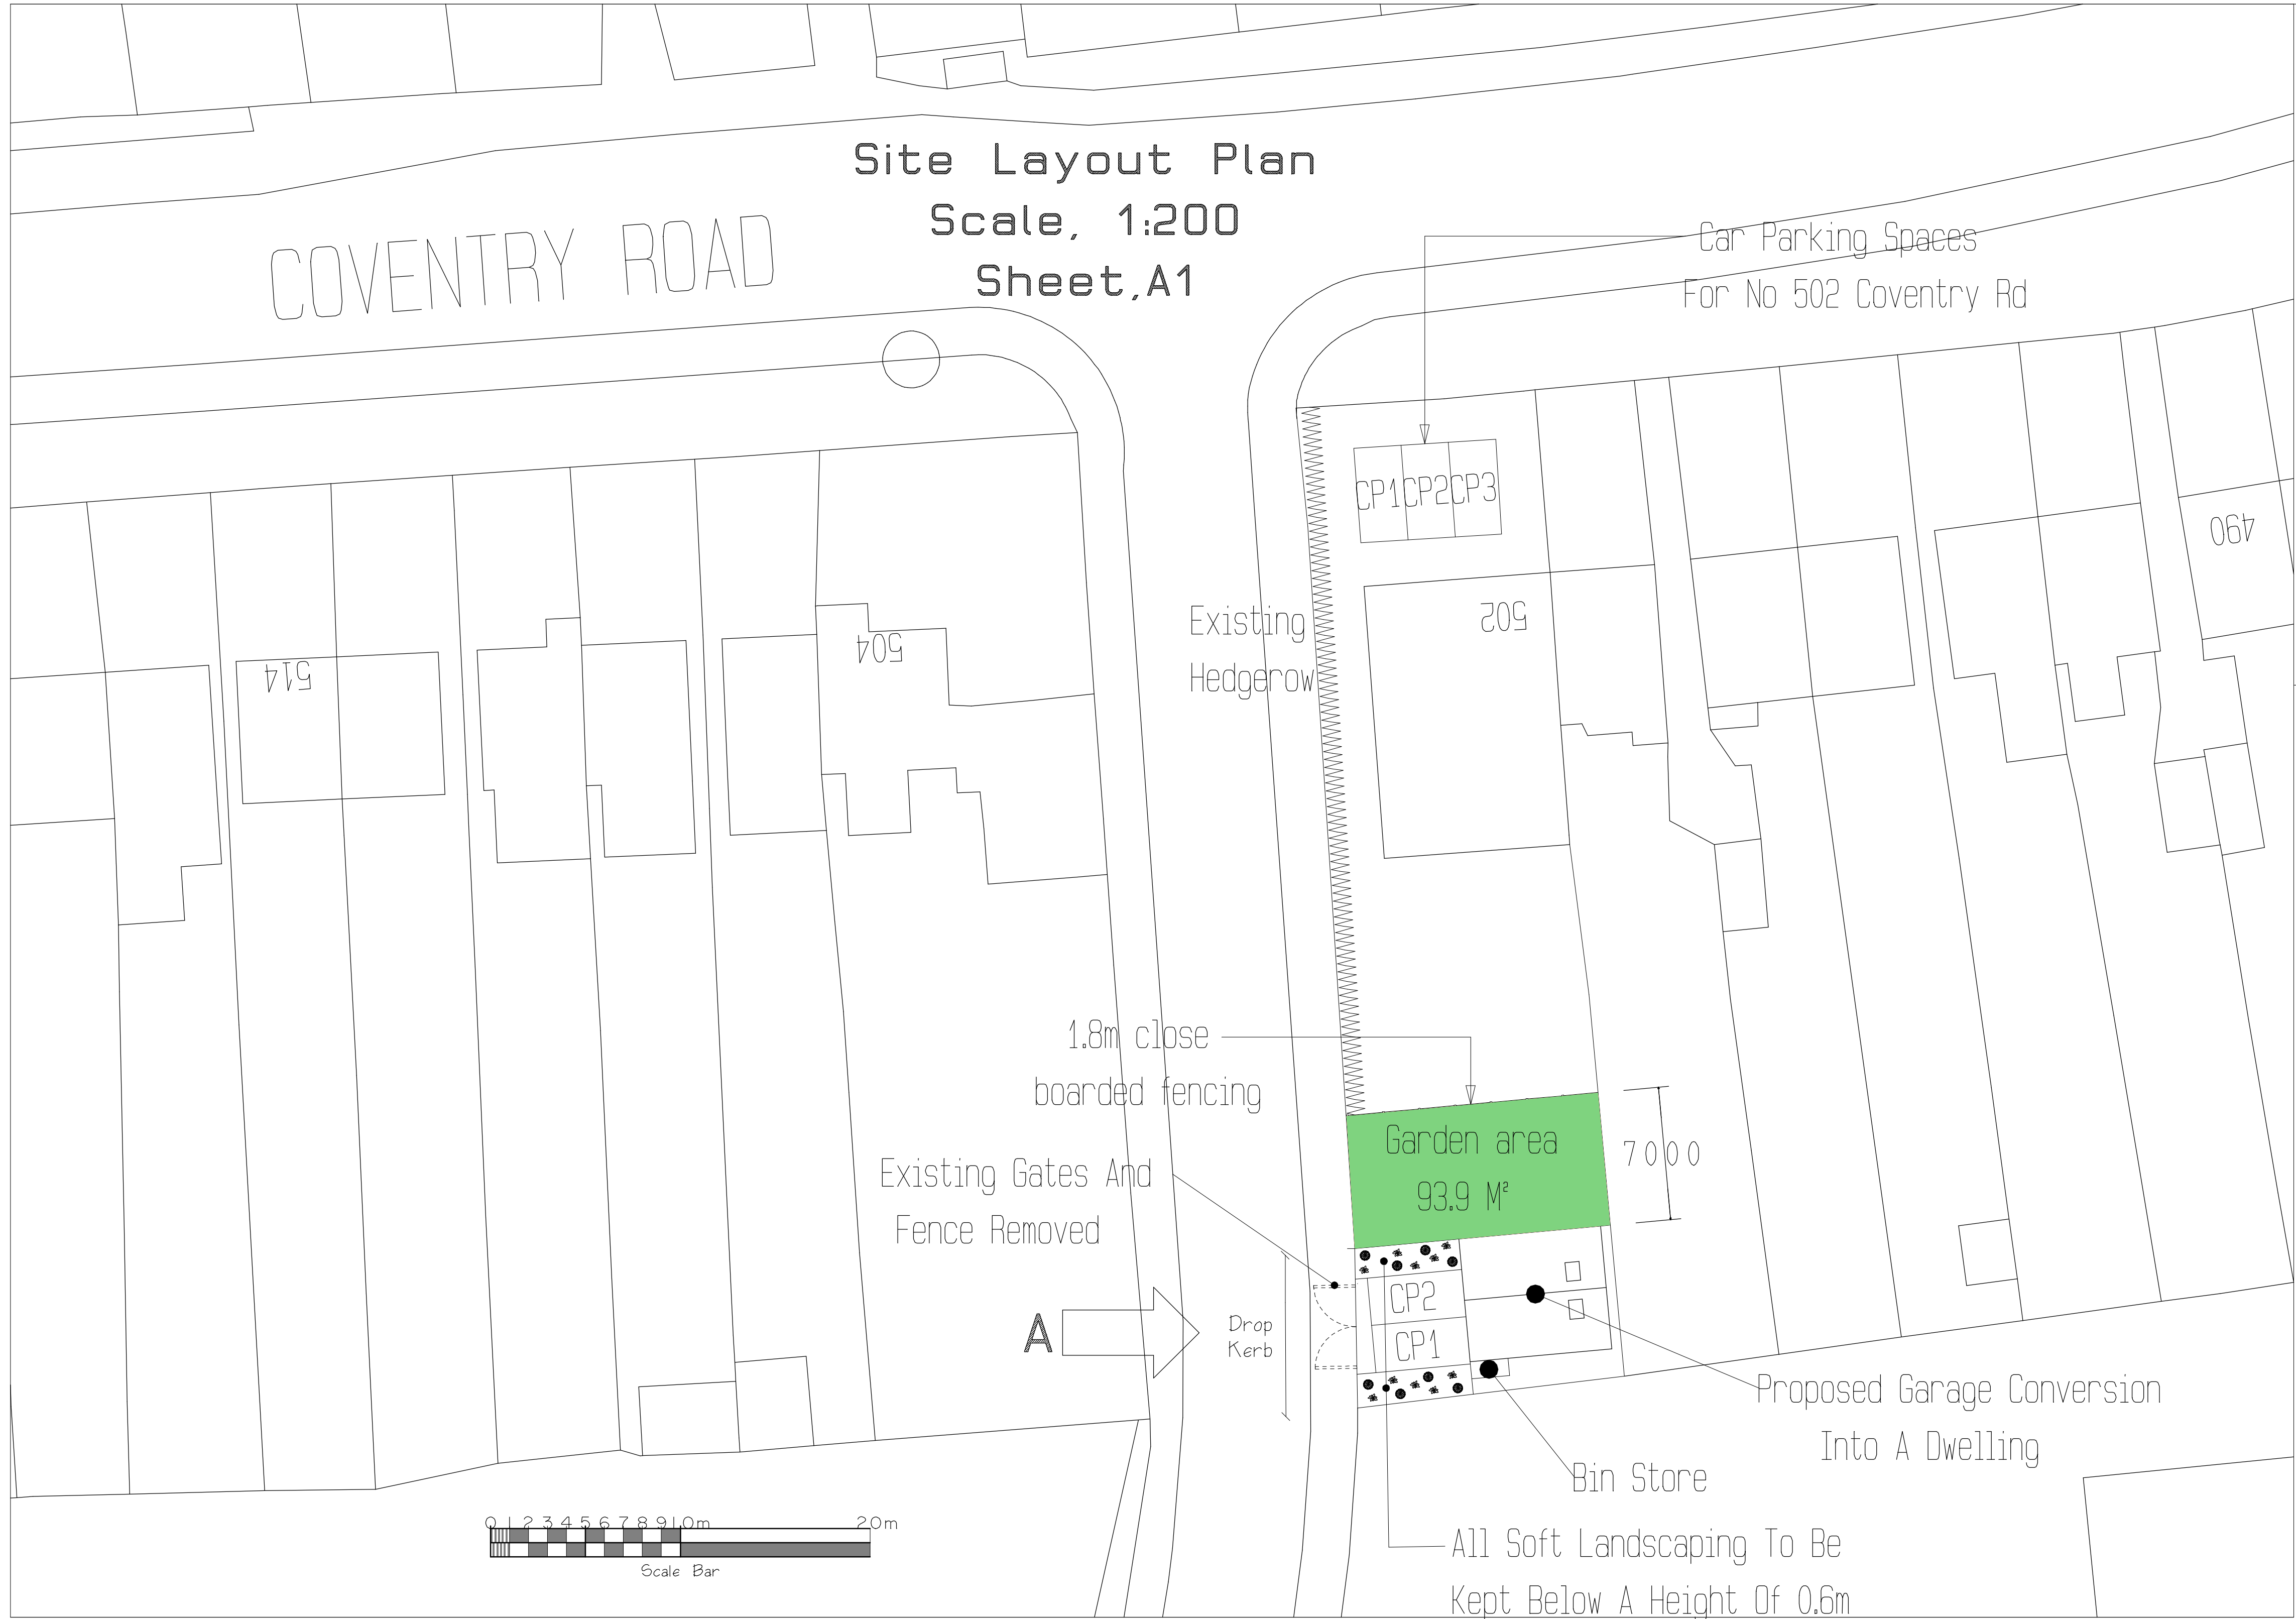

Dropped Kerb Elevations  
Scale, 1:100

Existing Elevation On Arrow A

Proposed Elevation On Arrow A  
Showing Dropped Kerb

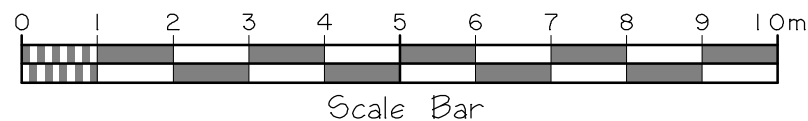

CLIENT  
**Andrew Reid**

JOB TITLE  
**502 Coventry Road  
Hinckley  
Leicester  
LE10 0NJ**

DRAWING TITLE  
**Convert Existing  
Garage To  
Separate Dwelling  
Block plan**

| SCALE       | SHEET | DATE      | DRAWN BY |
|-------------|-------|-----------|----------|
| 1:200#1:100 | A1    | June 2024 | A Moore  |

ANDREW MOORE  
ARCHITECTURAL SERVICES  
Tel; 07973397765  
Email;andrewmoore@workmail.com

| DRG NO | SHEET NO |
|--------|----------|
| 1654   | 2        |