
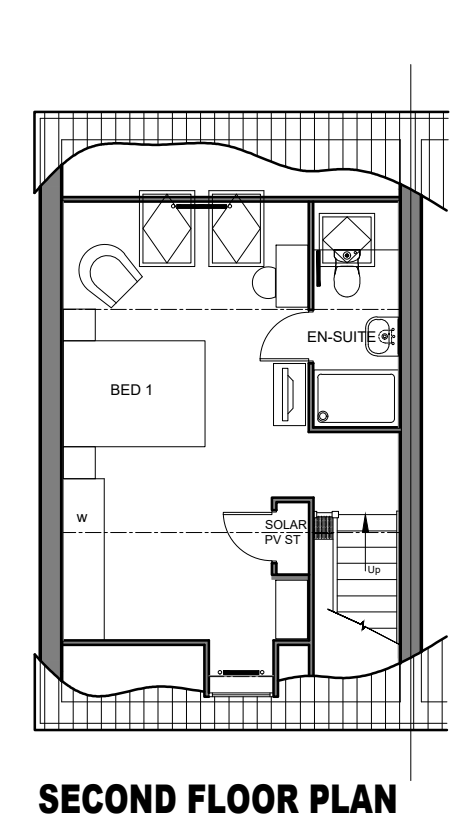
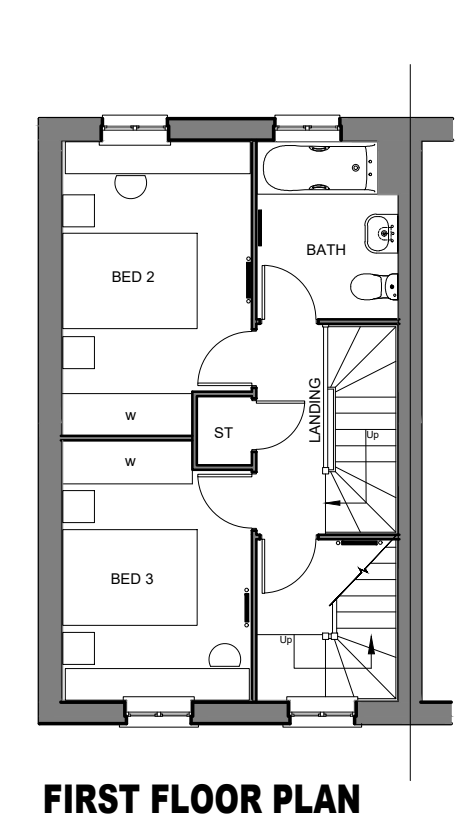
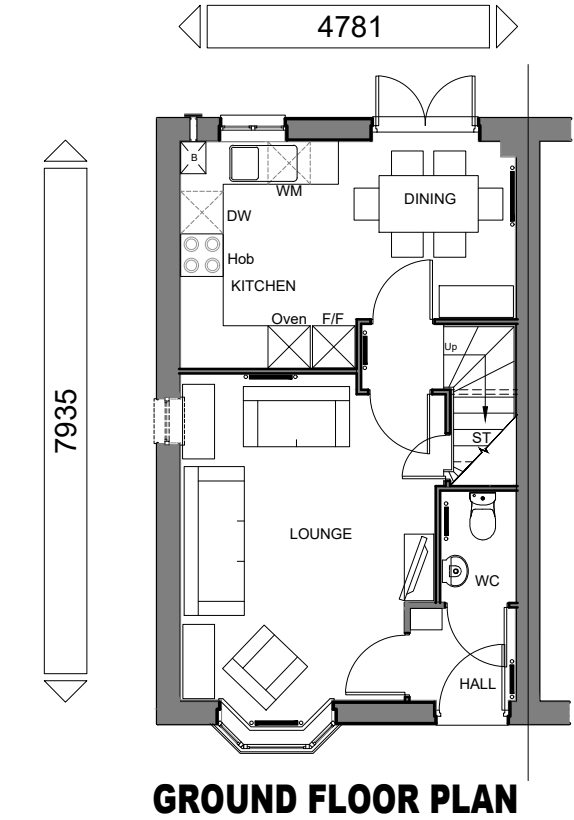
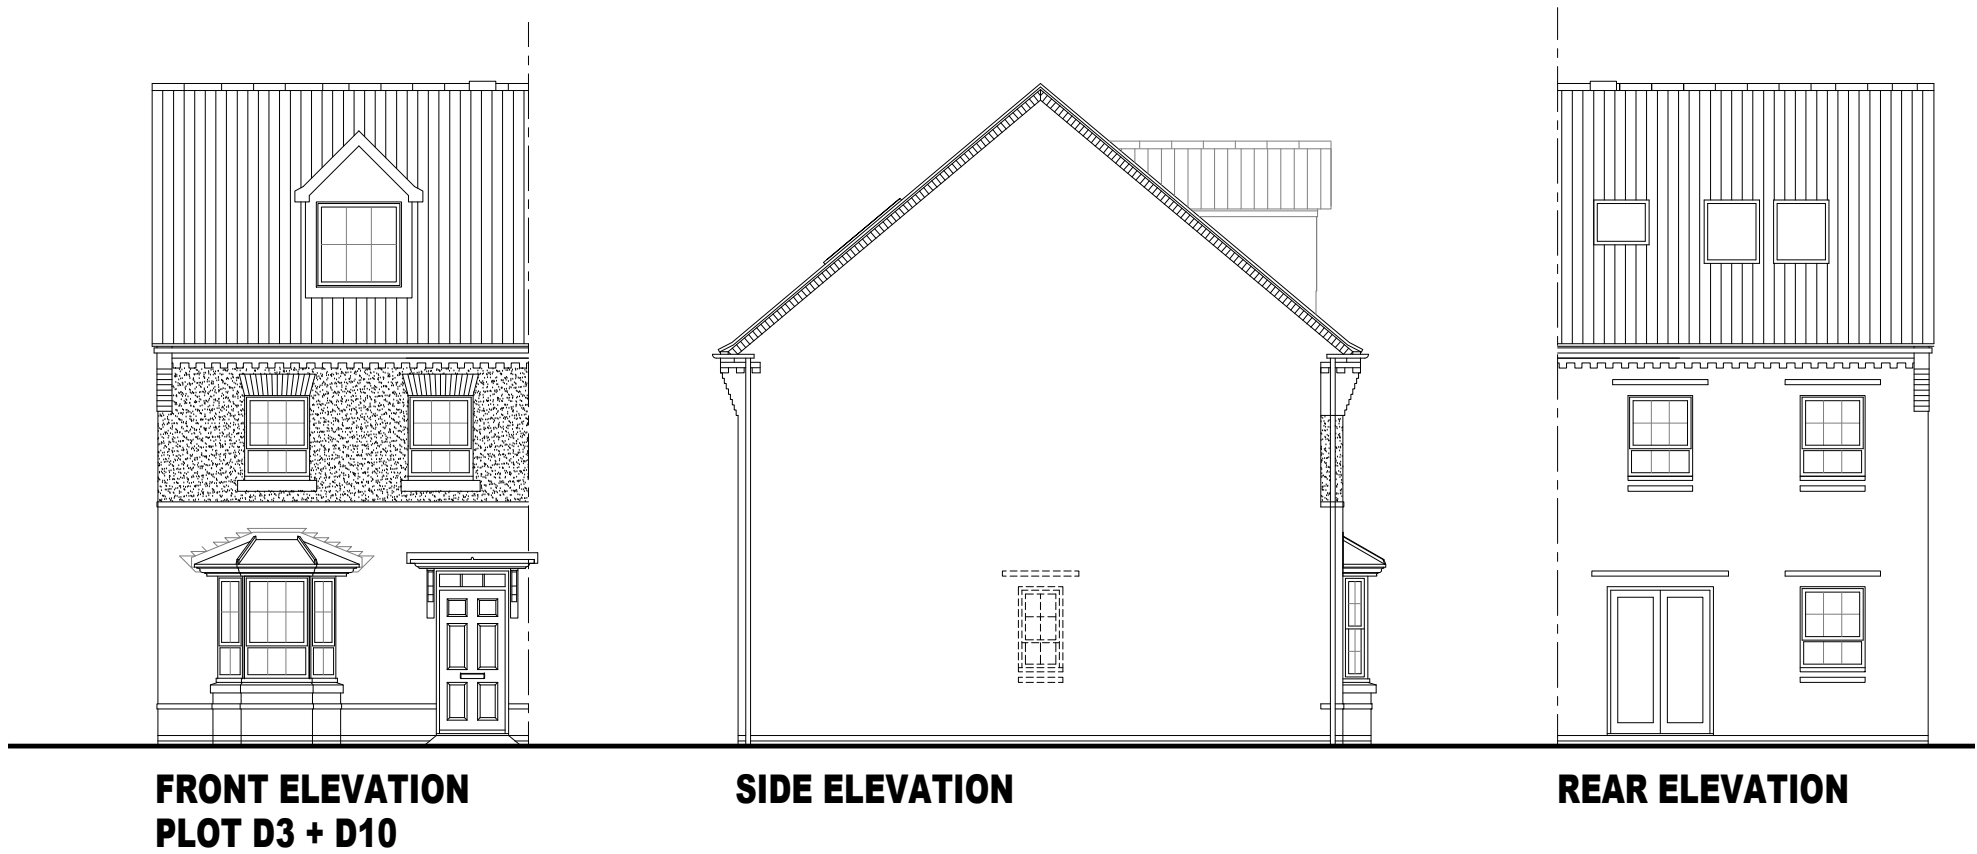


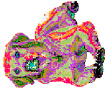

TOTAL FLOOR AREA : 1089 Sqft / 101.2m2

 DAVID WILSON HOMES WHERE QUALITY LIVES	
Planning	
B	Refer to Data Sheet for full revision description
Mar 24	
WARNING TO HOUSE PURCHASERS This drawing is a preliminary drawing and the contents of this drawing are subject to change without notice. The purchaser is advised that the form, content and dimensions specified are included for general guidance only. The finishes or features shown may alter in respect of individual properties. Whilst we make every effort to ensure our drawings are up to date there may be from time to time be an unavoidable delay in updating these due to changes in regulations and/or re-planning. Purchasers are advised to check with the Sales Adviser whether any alterations have been made to this drawing. The contents of this drawing do not constitute a contract, part of any contract or warranty unless it is specifically stated as such. No liability shall be accepted for the purposes of entering into a contract to purchase any property.	
Sales Name: KENNETT (Render)	Date: May 2023
House Type Code: T310XEG7	Drawing No: 14
Spec: A3	Checked: GDT
Drawn: GDT	Scale: 1:100