


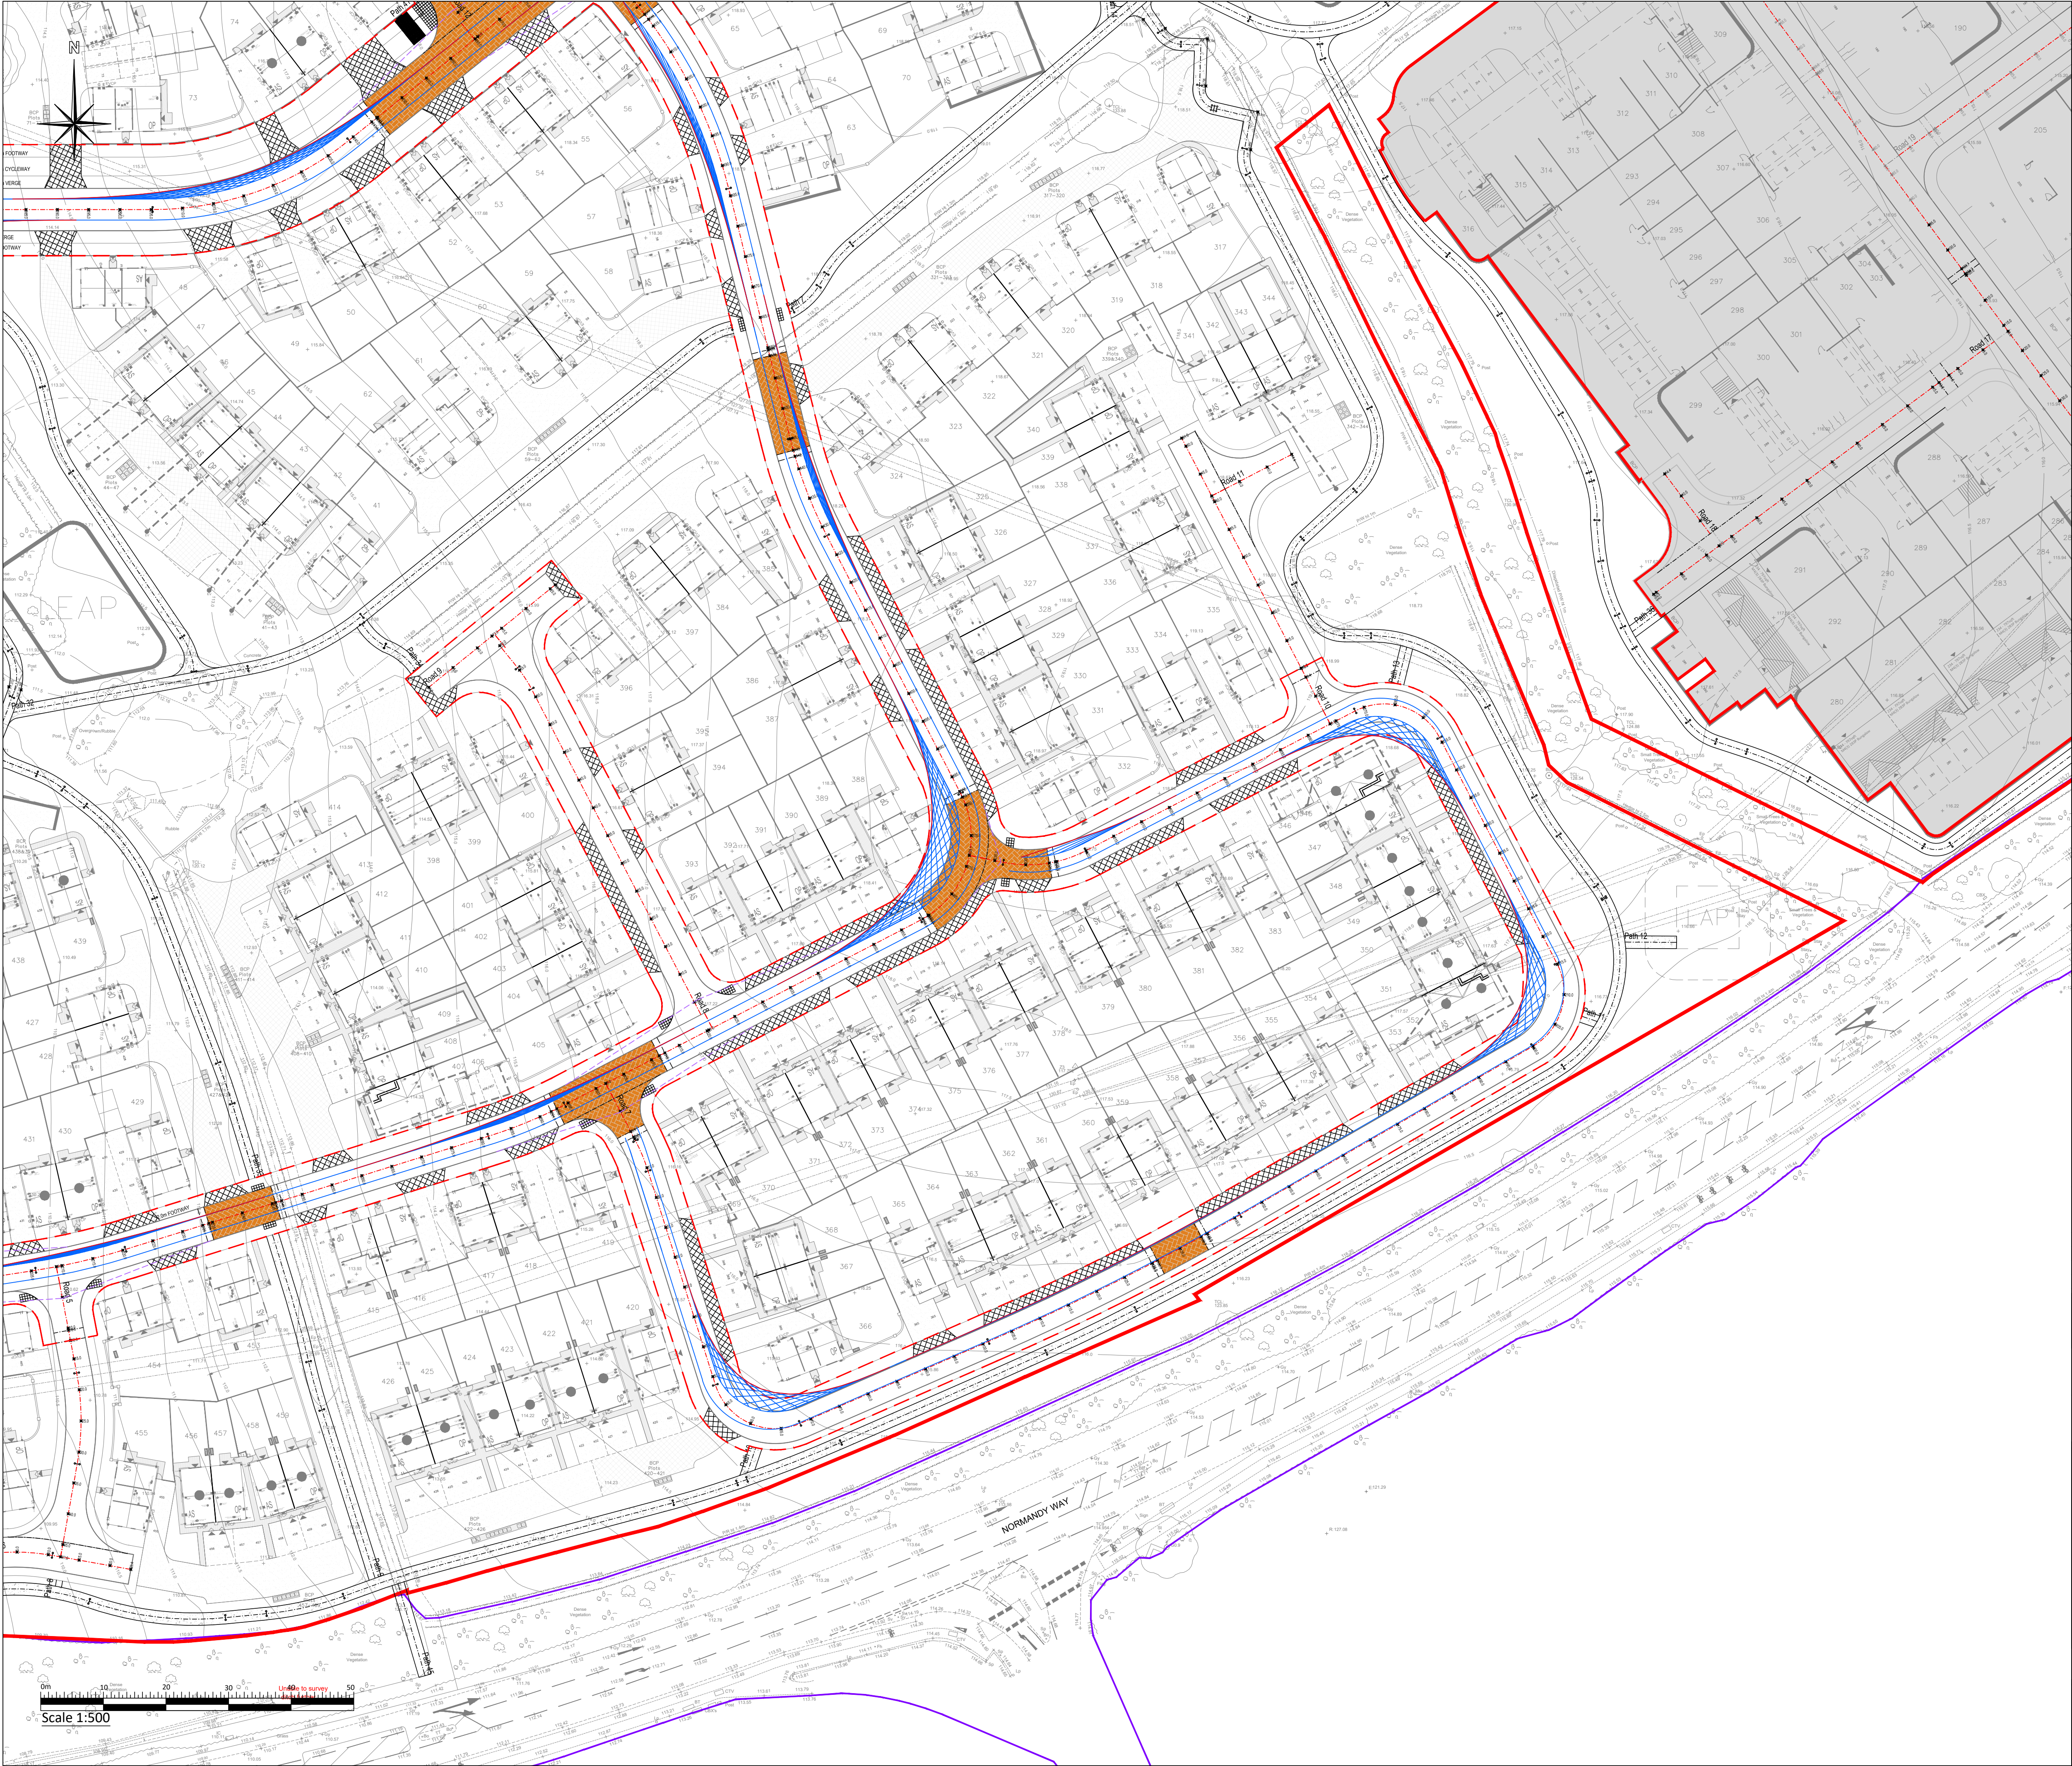


GENERAL NOTES

1. THIS DRAWING IS COPYRIGHT AND SHOULD NOT BE REPRODUCED IN WHOLE OR PART WITHOUT THE WRITTEN CONSENT OF AJP MIDLANDS LTD.
2. DO NOT SCALE FROM THIS DRAWING.
3. ALL DIMENSIONS TO BE CHECKED ON SITE AND CO-ORDINATE WITH RELEVANT ARCHITECT'S DRAWINGS. ANY DISCREPANCIES TO BE REPORTED TO THE ENGINEER PRIOR TO CONSTRUCTION.
4. ALL DIMENSIONS IN METRES UNLESS NOTED OTHERWISE.
5. ALL LEVELS IN METRES.
6. SIZES HEREON SHALL NOT BE MODIFIED WITHOUT THE WRITTEN APPROVAL OF THE ENGINEER.
7. THIS DRAWING IS TO BE READ IN CONJUNCTION WITH ALL RELEVANT ENGINEERS DRAWINGS & SPECIFICATIONS.
8. 2m HARD BOUND SURFACING IS DETAILED AT POINTS WHERE THE PRIVATE INTERCONNECTING FOOTPATH IS ADJACENT TO THE HIGHWAY

KEY

- EXISTING HIGHWAY BOUNDARY
- DEVELOPMENT SITE BOUNDARY
- SECTION 38 EXTENTS
- EXISTING CONTOUR LINE
- PROPOSED FINISHED FLOOR LEVEL
- PROPOSED SPEED TABLE
- FORWARD VISIBILITY
- 2.4m x 25m JUNCTION VISIBILITY SPLAYS
- PROPOSED TACTILE PAVING
- PROPOSED CORDUROY PAVING

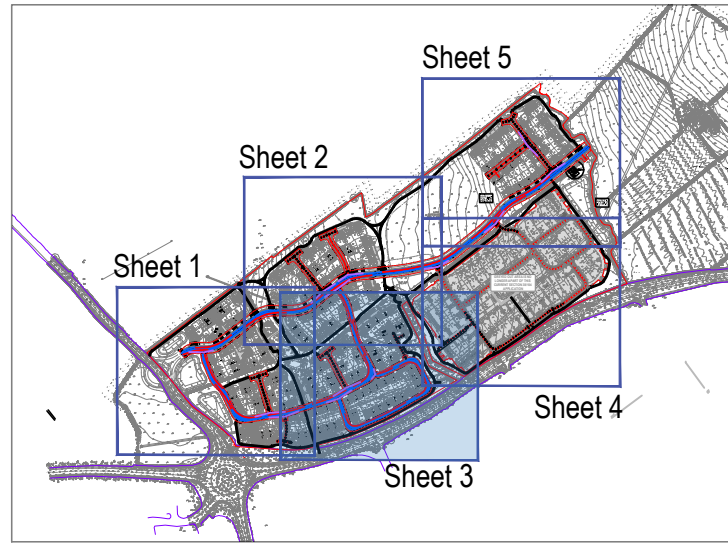

ALL WORKS TO BE UNDERTAKEN SHALL BE IN ACCORDANCE WITH THE LEICESTERSHIRE HIGHWAYS DESIGN GUIDE, LCC STANDARD DRAWINGS / SPECIFICATIONS AND TO THE SATISFACTION OF THE LCC HIGHWAYS INSPECTOR

REV	DATE	DESCRIPTION	BY	CHK	APP
P03	09.04.26	AMENDED TO SUIT LCC COMMENTS	IH	KG	CS
P02	05.12.25	DESIGN UPDATED TO REFLECT AMENDED SITE LAYOUT	LP	KG	CS
P01	18.08.25	INITIAL ISSUE FOR CLIENT REVIEW	IH	KG	CS

DRAWING STATUS:

S2 - ISSUED FOR INFORMATION

CLIENT:

VISTRY SOUTH EAST MIDLANDS

ARCHITECT:

N/A

PROJECT:

STOKE ROAD, HINCKLEY

TITLE:

S38 HIGHWAY GENERAL ARRANGEMENT
SHEET 3

STATUS:

S2

PROJECT No:

M224-138

PROJECT:

SRH - AJP - ZZ - 00 - DR - C - 3002

REV:

P03

SCALE @ A1:

1:500

DESIGNED:

IH

DRAWN:

IH

CHECKED:

KG

APPROVED:

CS

DATE:

AUG 2025

AJP

consulting engineers

0151 227 1462

info@ajpjd.co.uk

01 Dale Street, Liverpool, L2 2ET