


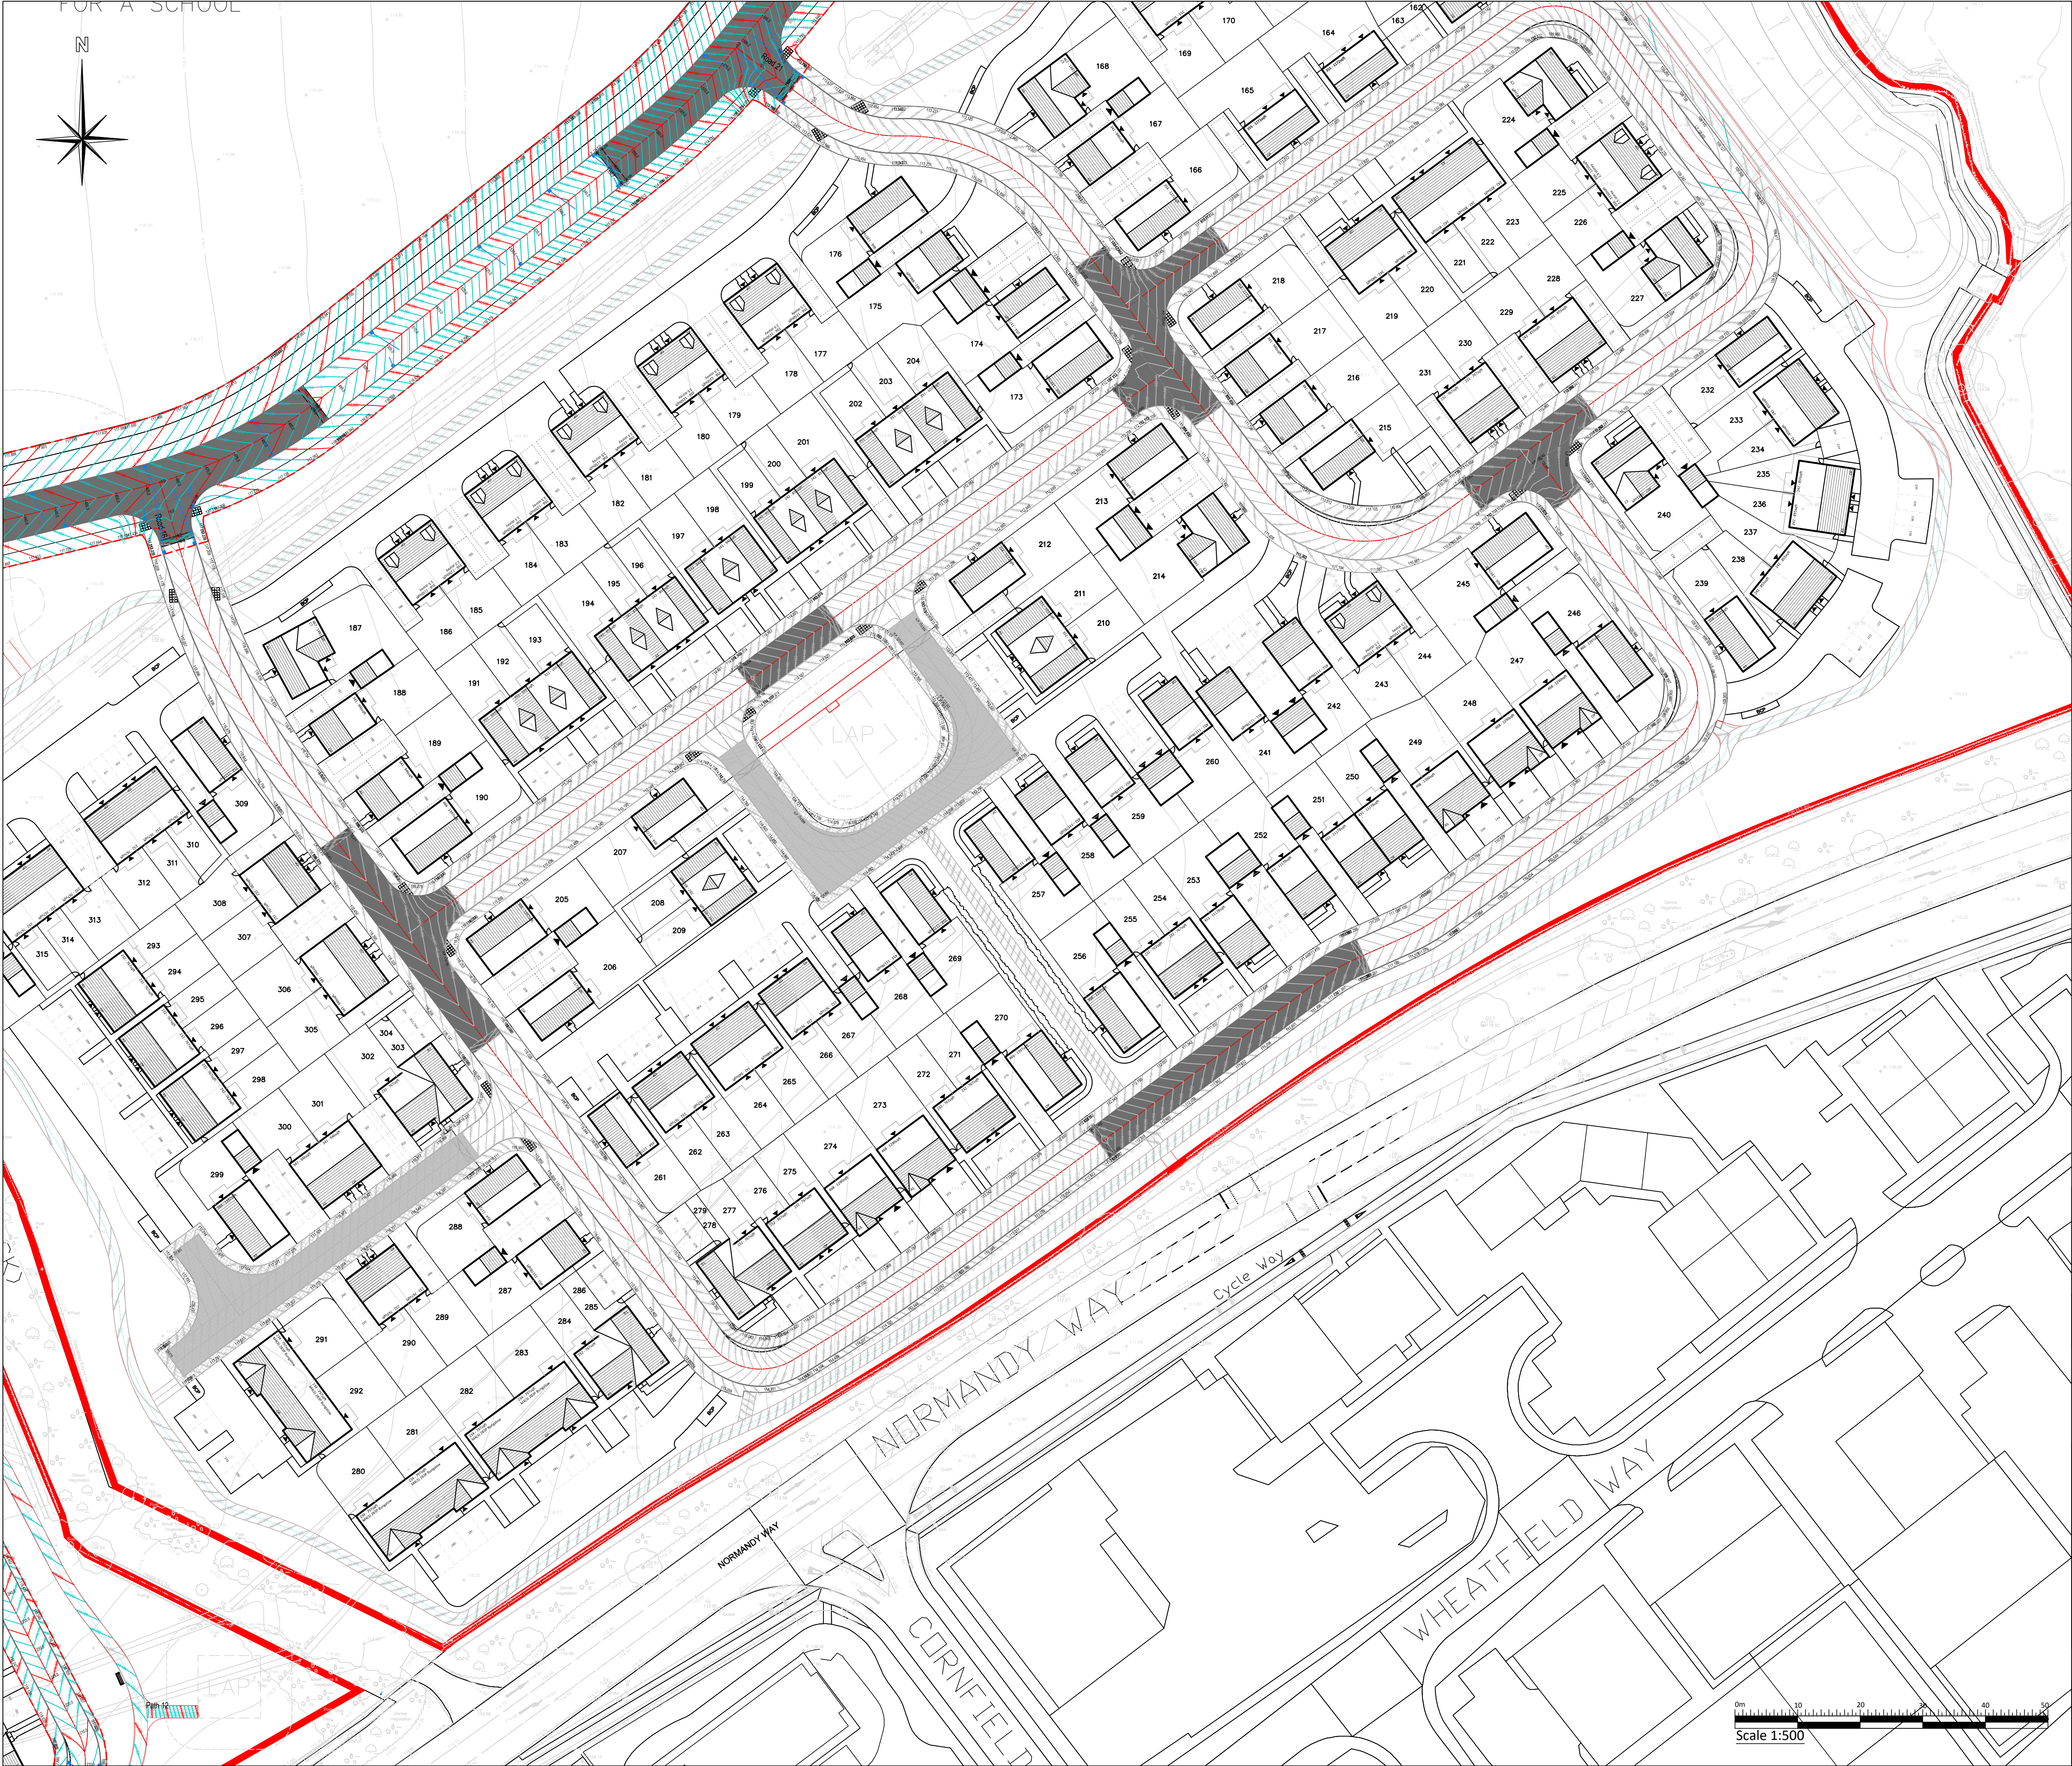

GENERAL NOTES

- THIS DRAWING IS COPYRIGHT AND SHOULD NOT BE REPRODUCED IN WHOLE OR PART WITHOUT THE WRITTEN CONSENT OF AJP MIDLANDS LTD.
- DO NOT SCALE FROM THIS DRAWING.
- ALL DIMENSIONS TO BE CHECKED ON SITE AND CO-ORDINATE WITH RELEVANT ARCHITECT'S DRAWINGS. ANY DISCREPANCIES TO BE REPORTED TO THE ENGINEER PRIOR TO CONSTRUCTION.
- ALL DIMENSIONS IN METRES UNLESS NOTED OTHERWISE.
- ALL LEVELS IN METRES.
- SIZES HEREON SHALL NOT BE MODIFIED WITHOUT THE WRITTEN APPROVAL OF THE ENGINEER.
- THIS DRAWING IS TO BE READ IN CONJUNCTION WITH ALL RELEVANT ENGINEERS DRAWINGS & SPECIFICATIONS.

KEY

- SITE BOUNDARY
- SECTION 38 EXTENTS
- PROPOSED MAJOR CONTOUR LINE
- PROPOSED MINOR CONTOUR LINE
- EXISTING CONTOUR LINE
- PROPOSED FINISHED FLOOR LEVEL
- PROPOSED SPEED TABLE
- PROPOSED TACTILE PAVING
- PROPOSED CORDUROY PAVING

P03	06.01.26	GULLY LOCATIONS UPDATED	AQ	KG	CS
P02	05.12.25	DESIGN UPDATED TO REFLECT AMENDED SITE LAYOUT	LP	KG	CS
P01	18.08.25	INITIAL ISSUE FOR CLIENT REVIEW	IH	KG	CS
REV	DATE	DESCRIPTION	BY	CHK	APP

DRAWING STATUS:

S2 - ISSUED FOR INFORMATION

CLIENT:

VISTRY SOUTH EAST MIDLANDS

ARCHITECT:

N/A

PROJECT:

STOKE ROAD, HINCKLEY

TITLE:

SECTION 38 HIGHWAY CONTOUR PLAN
SHEET 4

STATUS:	PROJECT No:	PROJECT	ORIGINATOR	VOL/SYS/LEVEL	TYPE	ROLE	DRAWING No	REV:
S2	M224-138	SRH - AJP - ZZ - 00 - DR - C - 3023	P03					

SCALE @ A1:	DESIGNED:	DRAWN:	CHECKED:	APPROVED:	DATE:
1:500	IH	IH	KG	CS	18.08.25

0151 227 1462 info@ajptd.co.uk 01 Dale Street, Liverpool, L2 2ET