
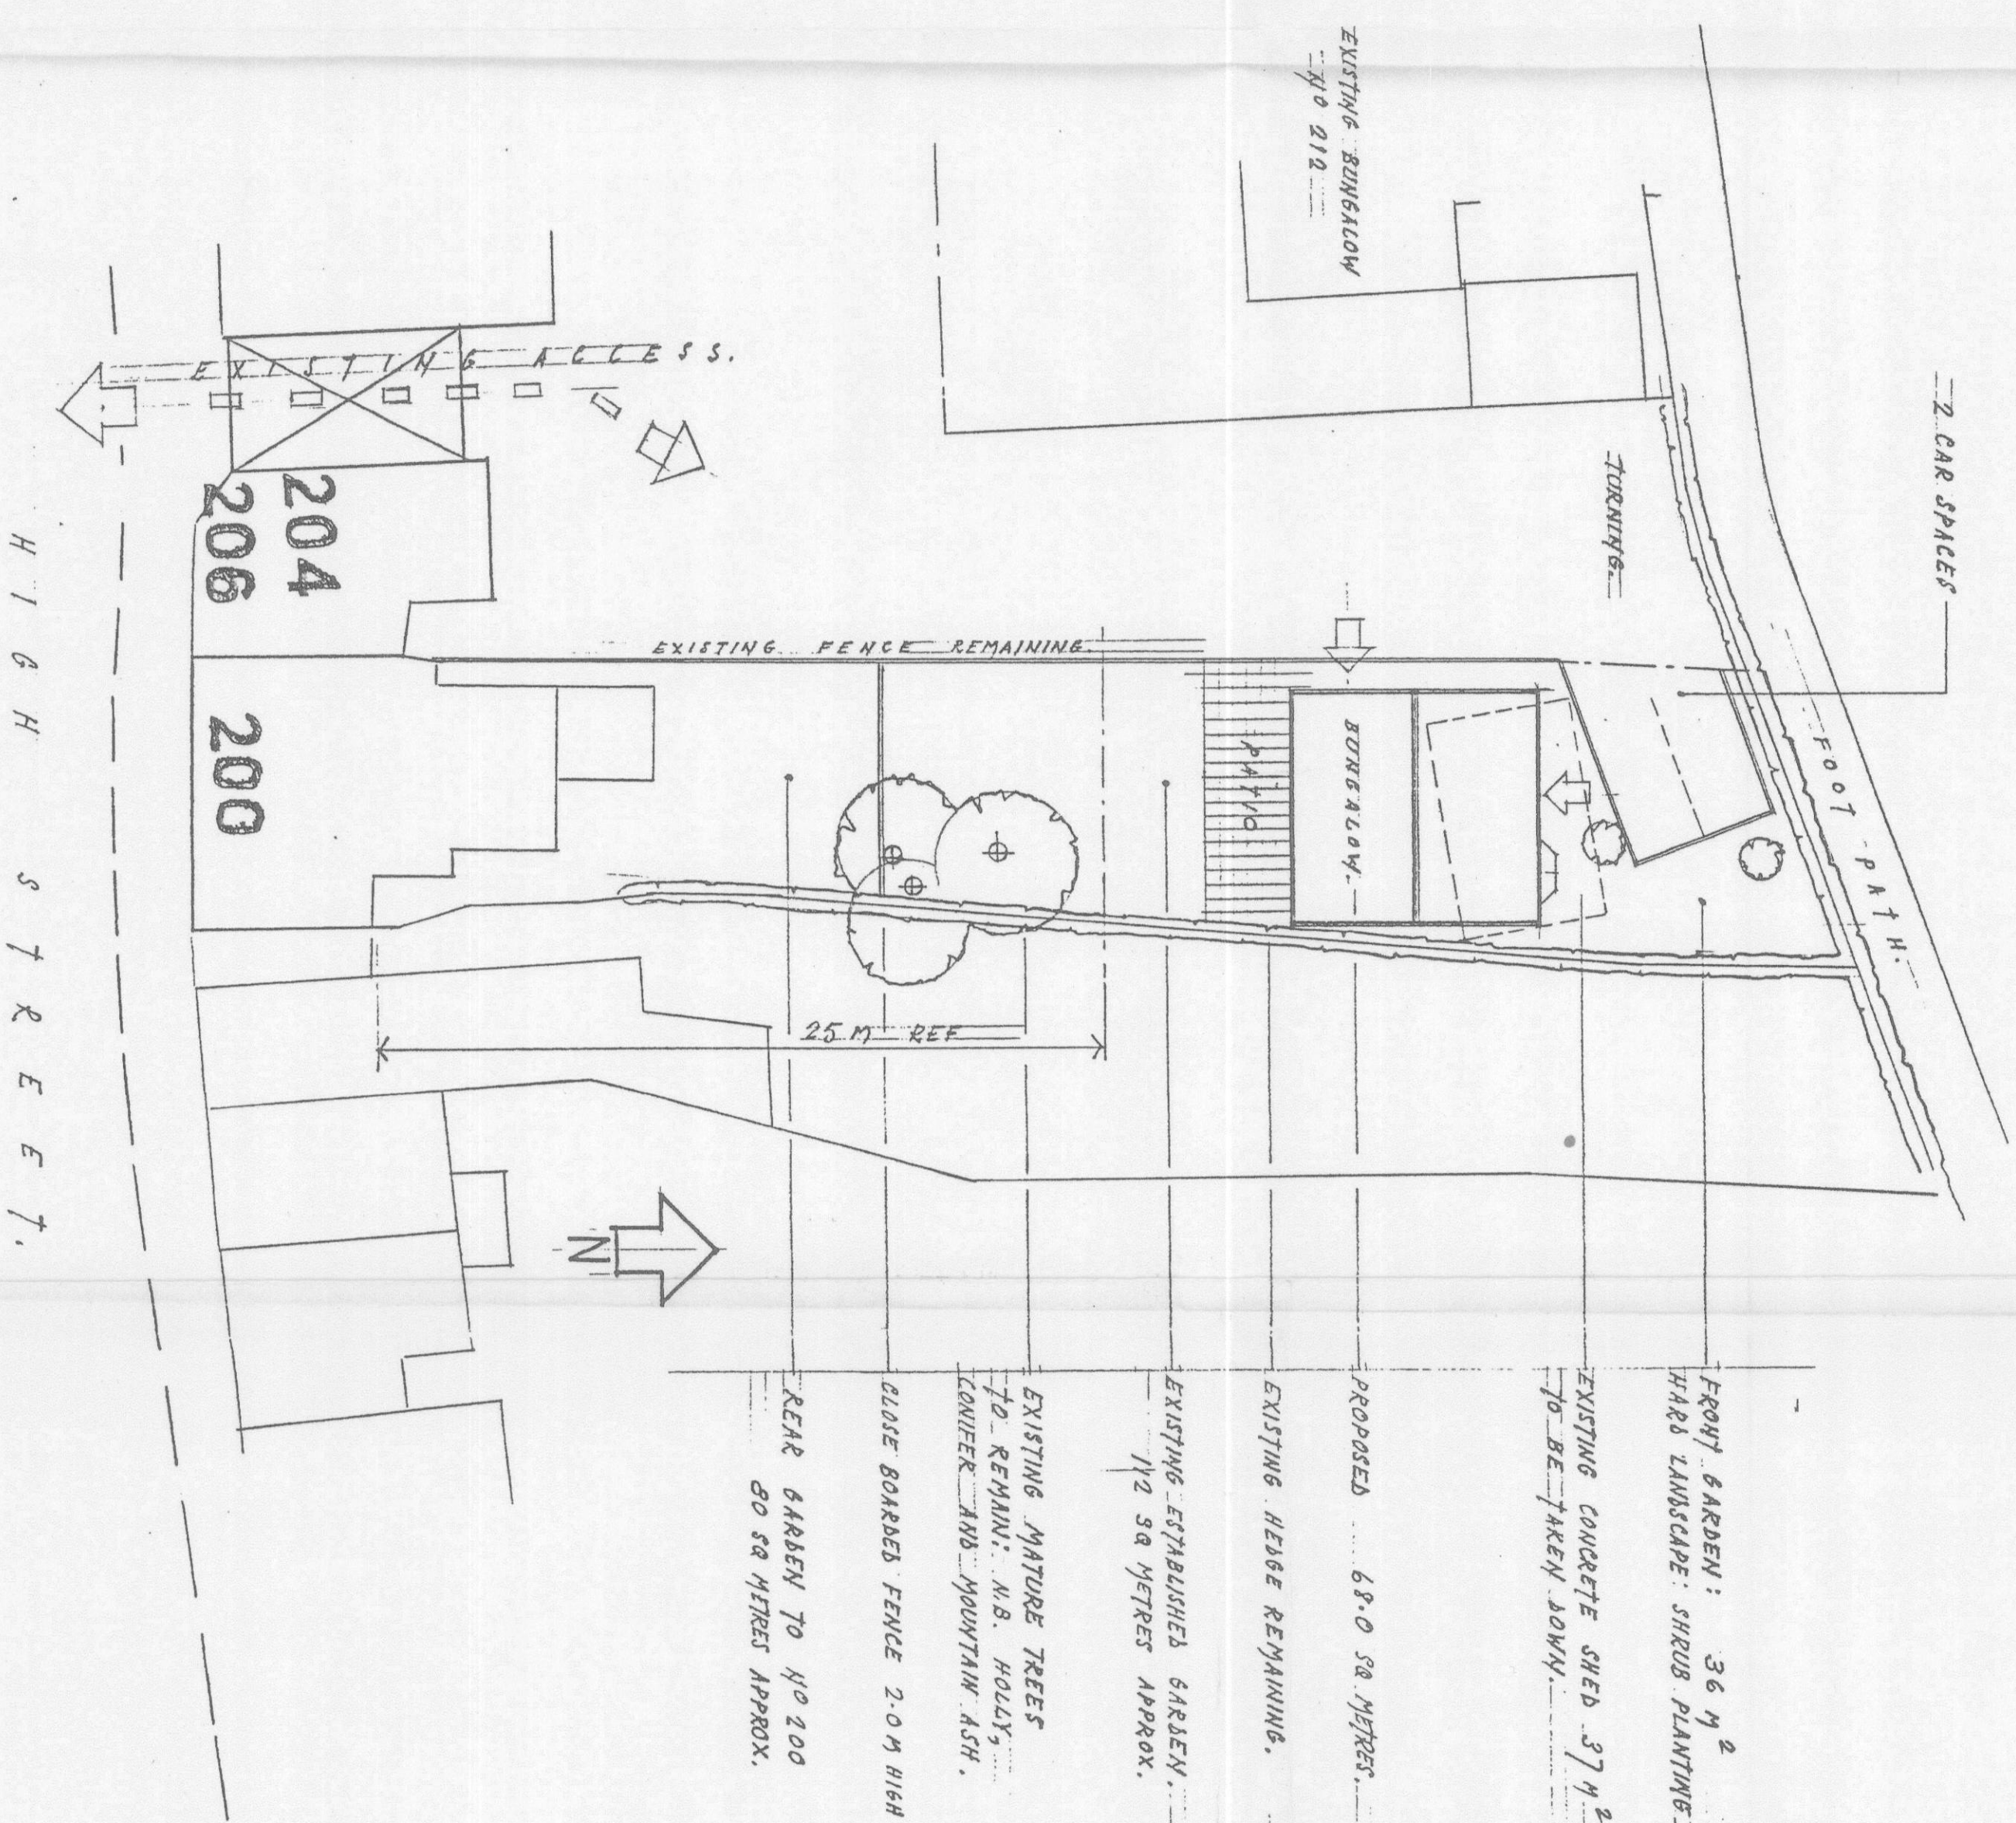
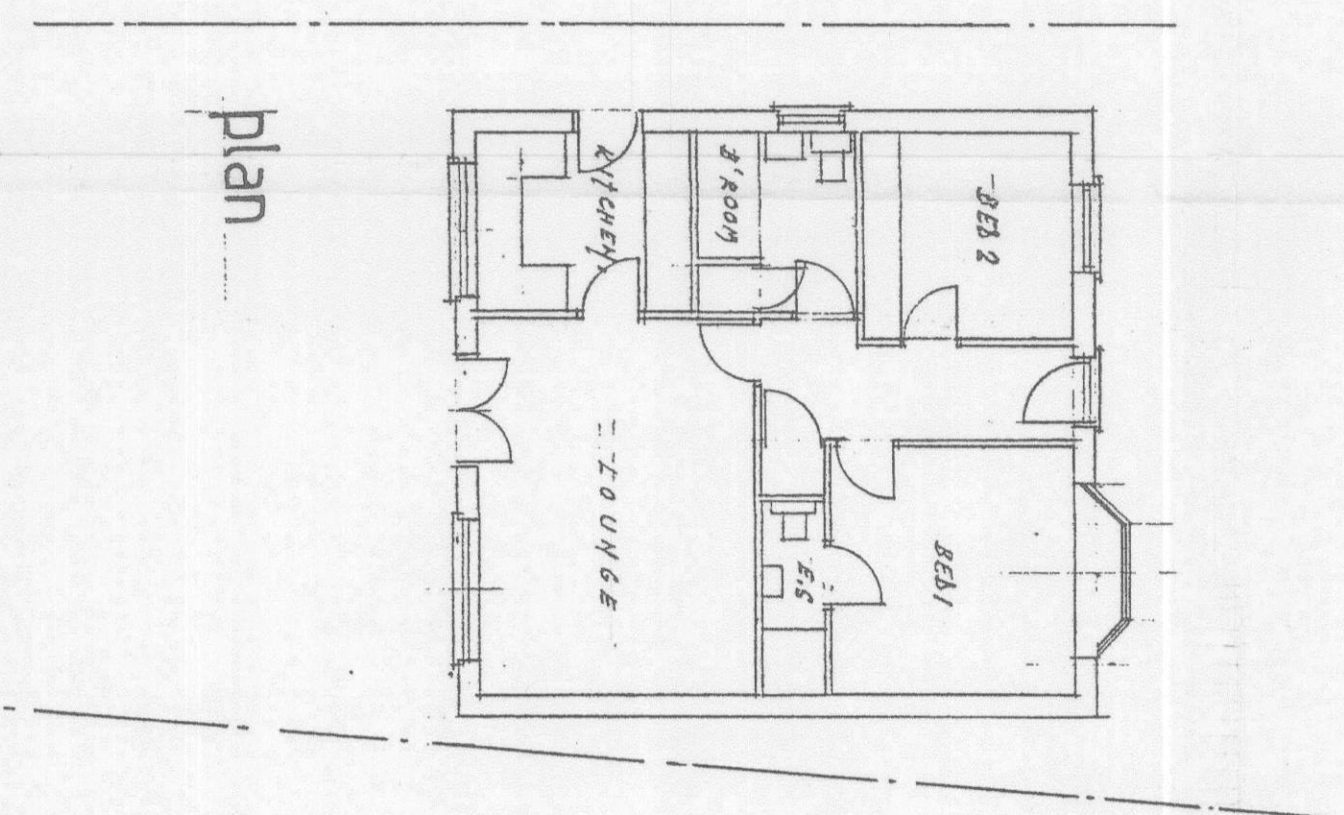


Notes:
DO NOT SCALE. All dimensions must be checked/verified on site.

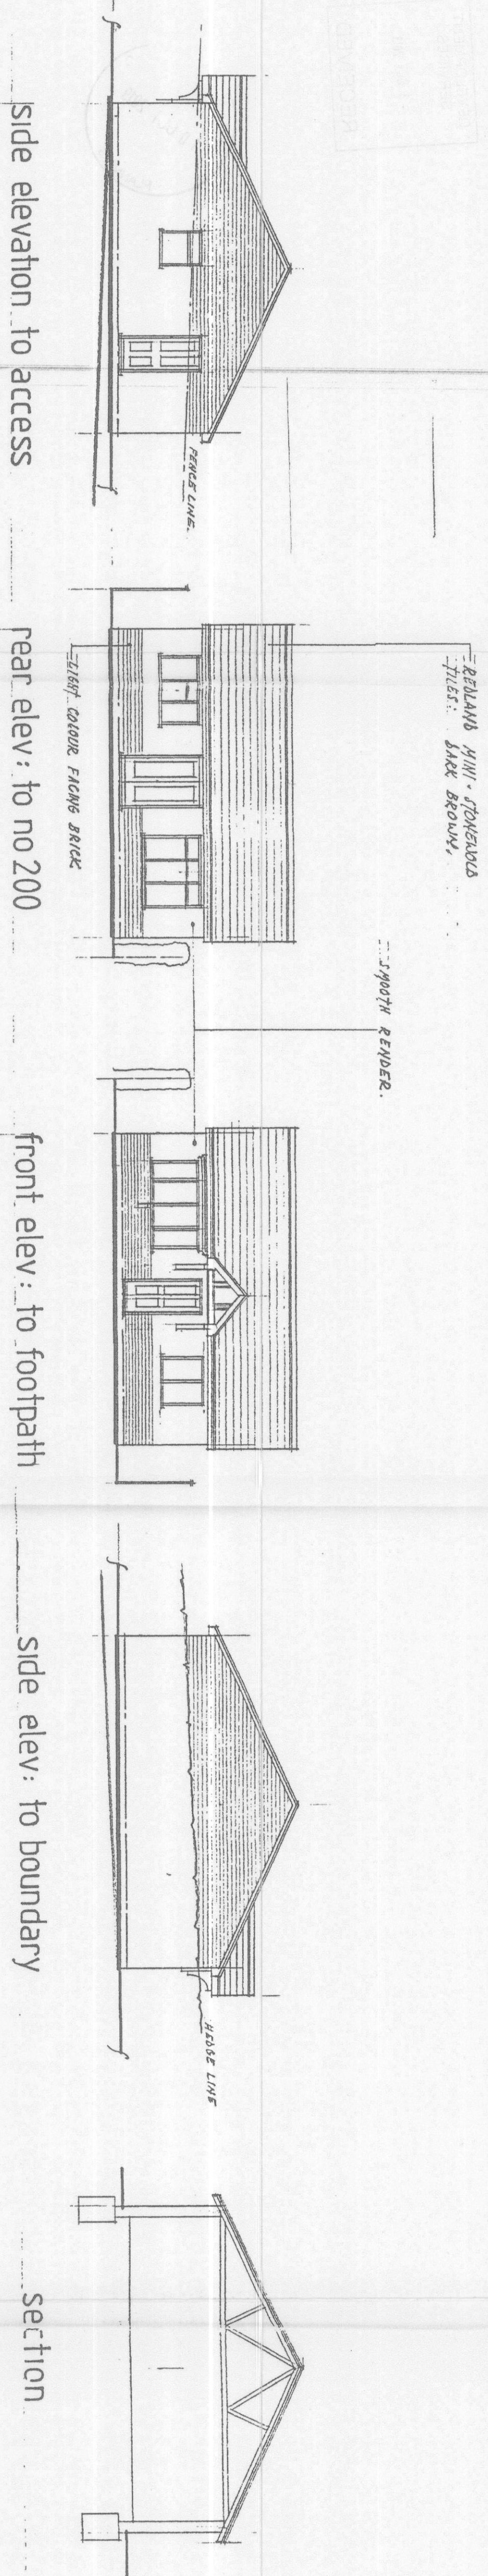

Site Layout Scale 1:200

[illegible]

335-00

Client	MRS. T. MOORE.
Job Title	200 HIGH STREET, EARL SHUTON, LEICS.
Drawing Title	PROPOSED BUNBLOW WITH EXISTING VEHICULAR ACCESS; 10 FEET OF 200 HIGH ST. EARL SHUTON, LEICS.

Scale	Date	Drawn by
1:1000 d 11/200	JULY 2004	S. NIKOLIC
Drg. No. 4104 Ret.		