


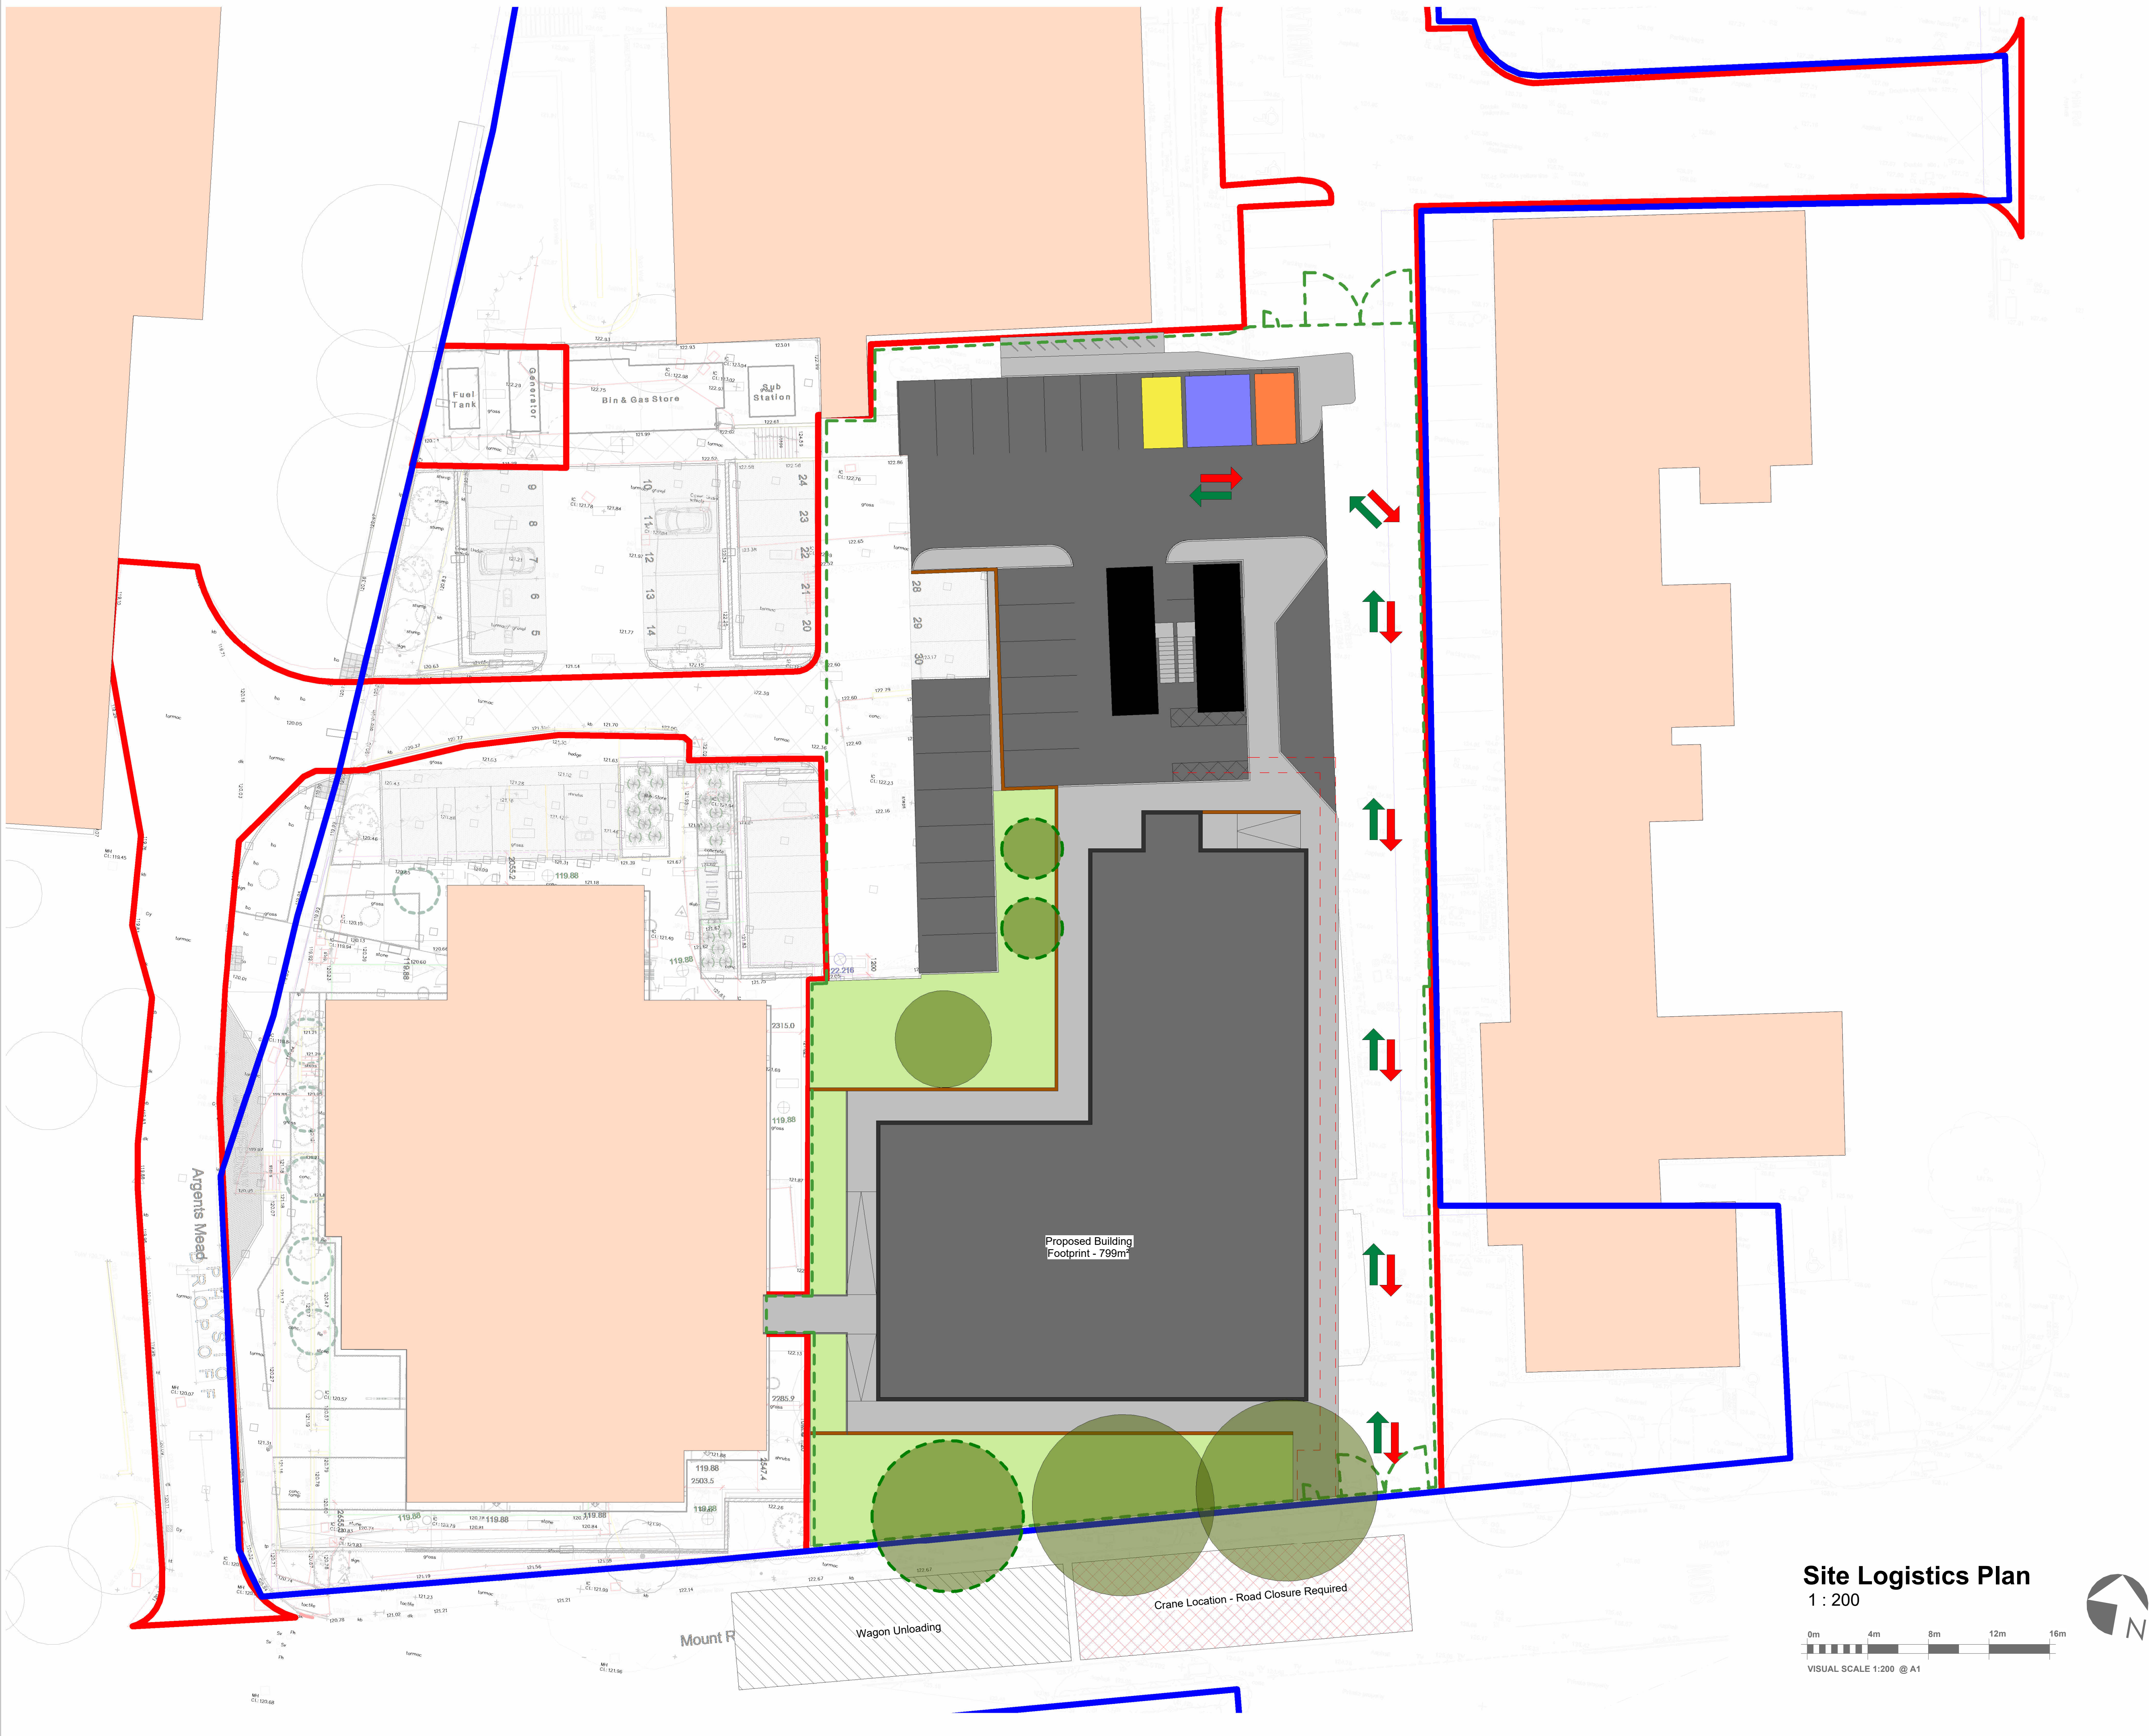

KEY	
	Double Stack Site Welfare - Site Office / Canteen
	Site Welfare - WCs 3m X 1f
	Storage Container
	Materials Store
	Area Designated for Skips
	Temporary Car Park Access Route
	Site Boundary
	NHSPS ownership
	Heras Fencing with Debris Netting - 253 L/m
	Heras Fencing Vehicle Access Gate - 2no.
	Heras Fencing Pedestrian Gate - 2no.
	Module Setting Out
	Pedestrian Barrier 120 L/m
	Indicative Crane Pad Location and size

Emergency Defibrillator

Fire Point

Fire assembly point

First Aid Point

Water Point

Wheel Wash

MODULE SCHEDULE				
	W x L x H(m)	Level		Total
		GF	FF	
	3.5 x 11.5 x 4.251	1	0	1
	3.5 x 9.0 x 4.251	3	0	3
	3.5 x 9.0 x 4.408	4	0	4
	3.5 x 11 x 4.6	8	0	8
	3.5 x 7.0 x 4.6	8	0	8
	3.5 x 7.0 x 4.0	0	8	8
		Total Mods		32

P4	Blue Line Description Amended.	TTN	RB	29/04/25
P3	Heras Fencing Removed from Medical Centre Parking	RB		24/04/25
P2	Blue Line Boundary Updated	RB		22/04/25
P1	View amended.	RB		17/03/25
REV	DESCRIPTION	BY	CHK	DATE

www.darwingroup.co.uk - tel: 0333 188 5113

CLIENT TITLE
NHS Property Services

PROJECT TITLE
Hinckley Day Case

PROJECT ADDRESS
Hinckley District Hospital, Mount Road, Hinckley

DRAWING TITLE
Proposed Site Logistics Plan

DRAWING REFERENCE
180769 - DG - 02 - XX - DR - A - 1203

PROJECT	ORIGINATOR	FUNCTIONAL BREAKDOWN	SPIRATL BREAKDOWN	FORM	DISCIPLINE	NUMBER
10/03/2025	RB	CRH				925 m ²

ISSUE DATE	INITIAL ISSUE BY	INITIAL CHECKED BY	GIFA
S2	Information	As indicated	A1 P4

STATUS CODE	STATUS DESCRIPTION	SCALE	SHEET SIZE	REVISION
-------------	--------------------	-------	------------	----------

Site Logistics Plan
1 : 200

0m 4m 8m 12m 16m
VISUAL SCALE 1:200 @ A1

