


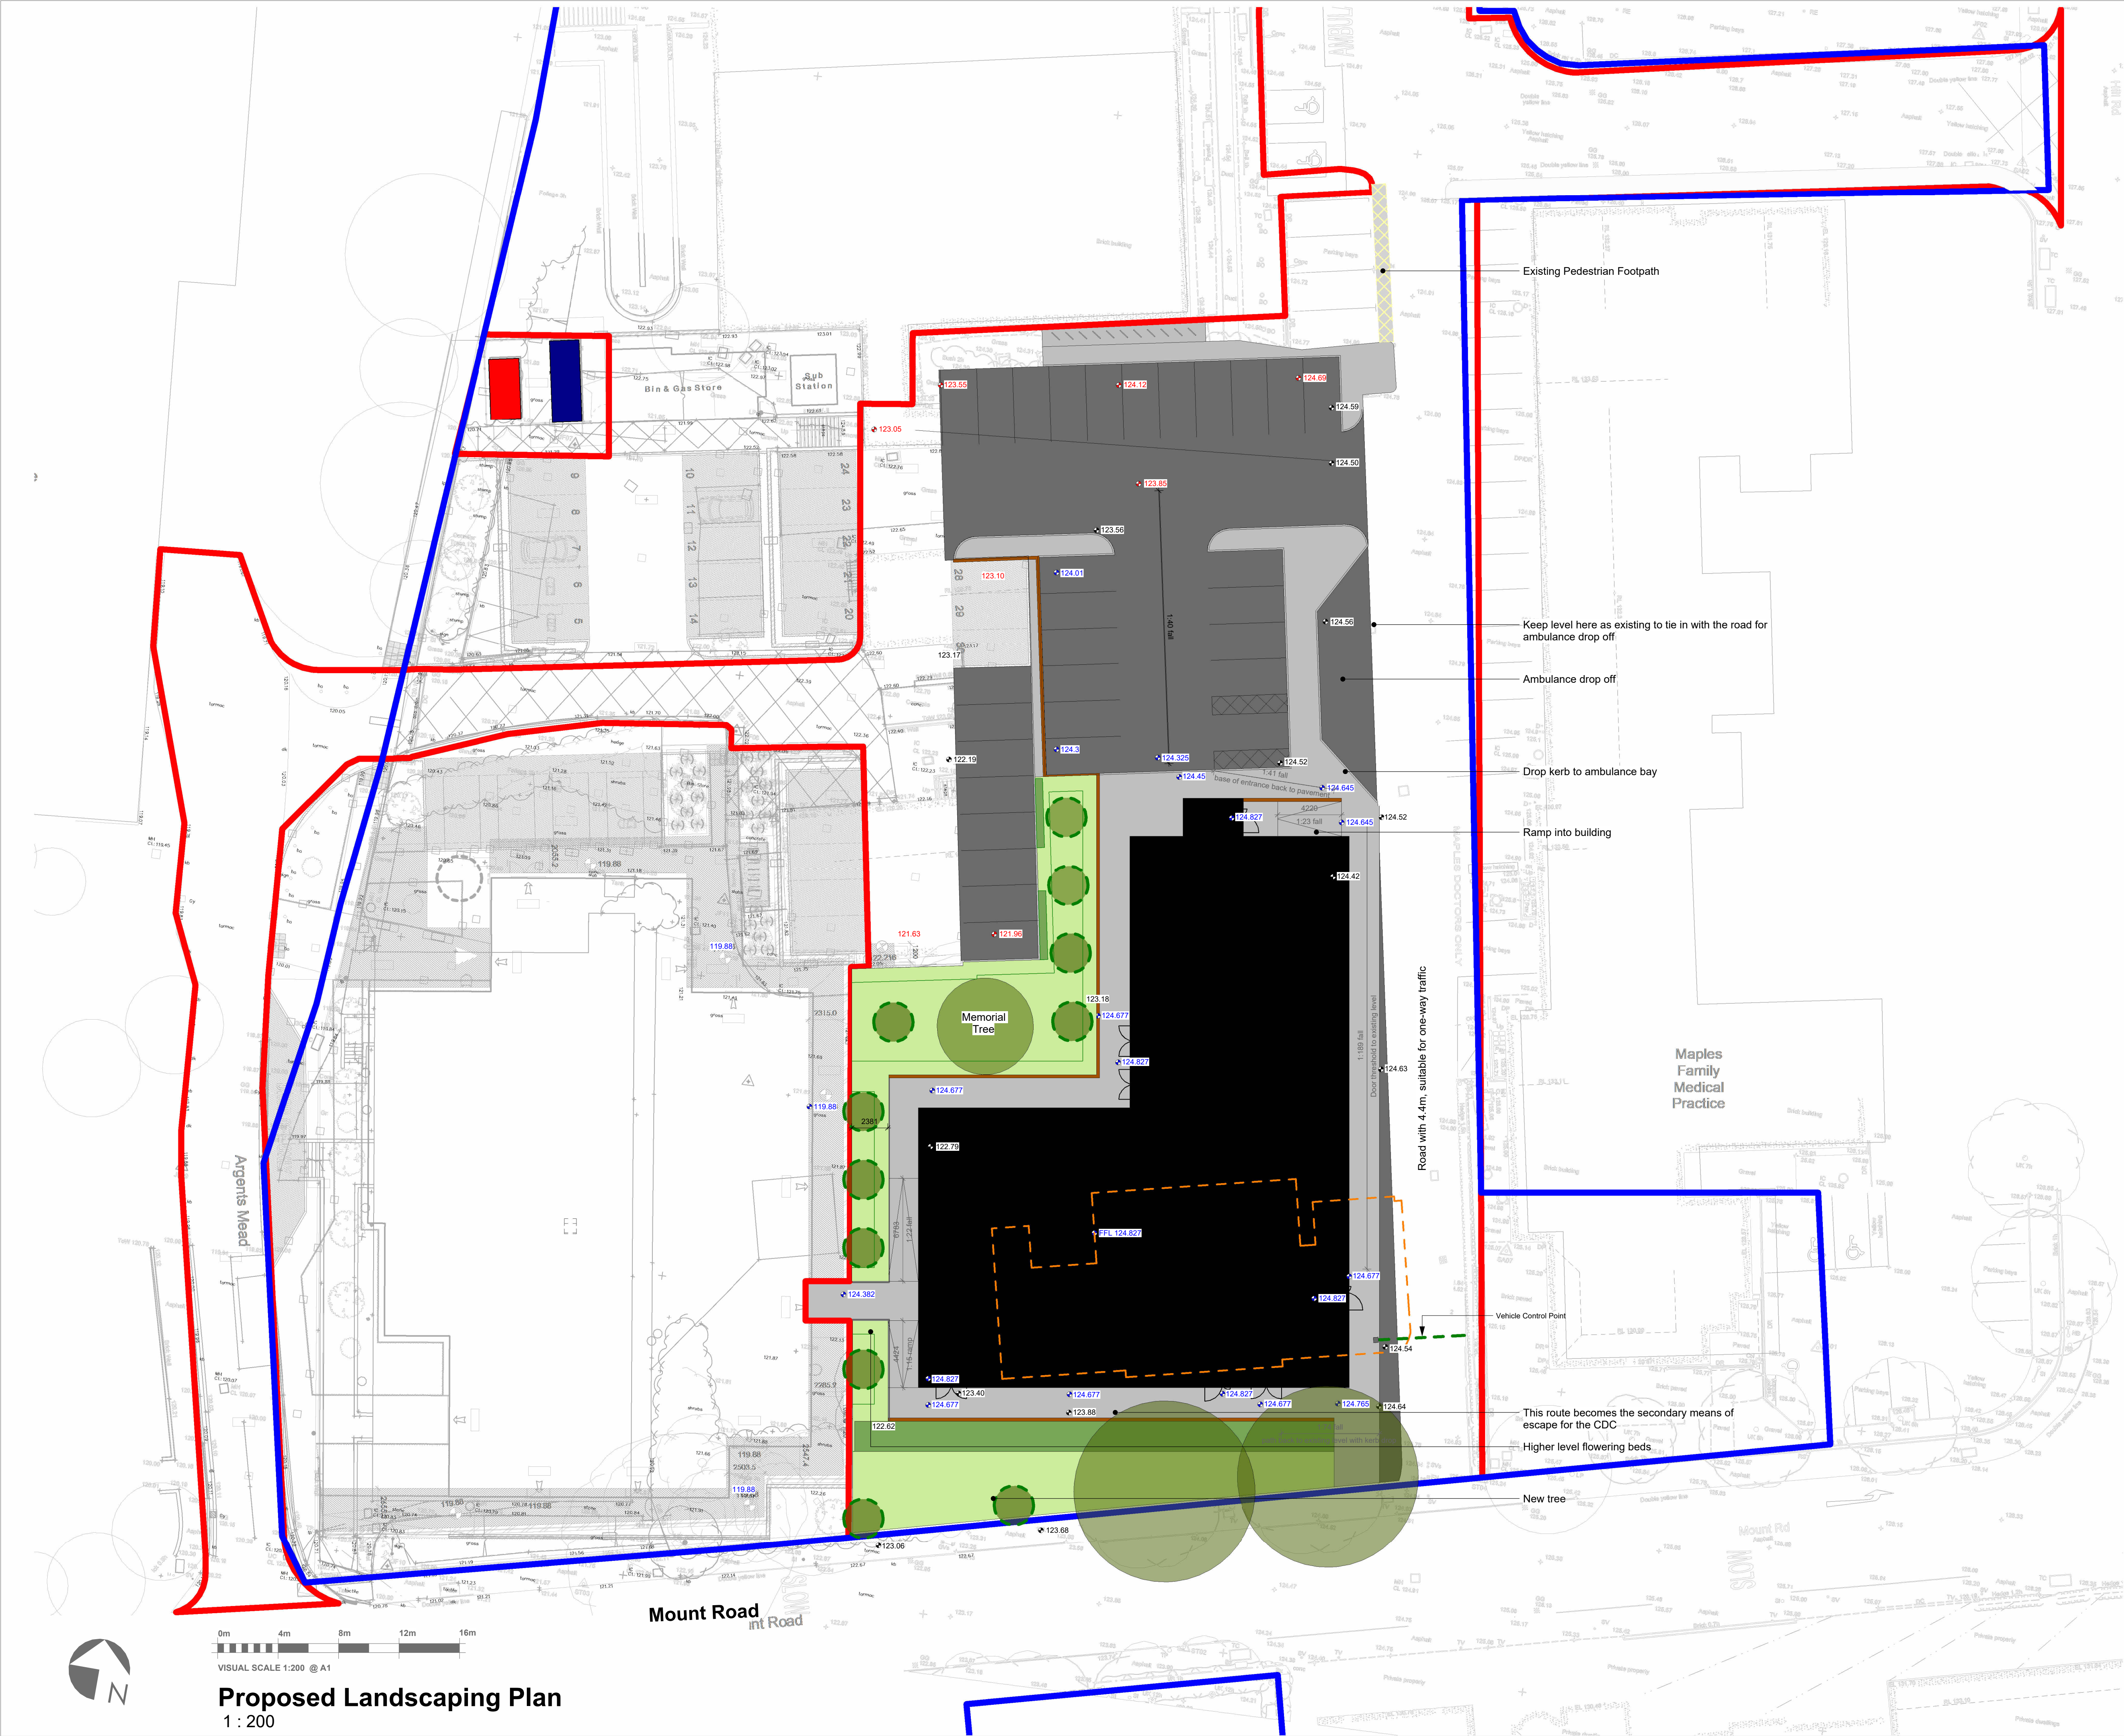

KEY	
	Site Boundary - Hinckley Day Case
	NHSPS ownership Boundary
	Proposed Building Footprint - 799m²
	Outline of 'Historic' element of existing building
	Retaining Wall Retaining wall with facing brick to match proposed.
	Existing Trees to be maintained
	Proposed Hard (Pedestrian) Landscaping
	Proposed Hard (Vehicular) Landscaping
	Proposed Soft Landscaping
	Proposed Generator
	Proposed Fuel Tank
	Proposed Trees and Vegetation
	Existing Levels
	Proposed Levels
	Proposed Waterman's Levels

Refer to Plantology Landscape Design Drawing - Detailed Planting Plan and Schedule PLANT168-ZZ-XX-DR-L-101

REV	DESCRIPTION	BY	CHK	DATE
P9	Trees Amended	RB	TTN	30/04/25
P8	Existing Hill Street Footpath shown.	RB		30/04/25
P7	Trees amended & underlay amended.	RB		28/04/25
P6	Blue Line Boundary Updated	RB		22/04/25
P5	Tarmac demarcation amended for phase 2, vehicle control point noted off Mount Road.	RB		26/03/25
P4	Fall amended on Slope.	RB		17/03/25
P3	Red line boundary updated	TTN	RB	05/03/25
P2	Outline of historic element of existing building add to plan	CH		22/01/25
P1	Drawings updated to show Generator and Fuel Tank	CH	ST	21/01/25

DarwinGroup

www.darwingroup.co.uk - tel: 0333 188 5113

CLIENT TITLE
NHS Property Services

PROJECT TITLE
Hinckley Day Case

PROJECT ADDRESS
Hinckley District Hospital, Mount Road, Hinckley

DRAWING TITLE
Proposed Landscaping Plan

DRAWING REFERENCE
180769 - DG - 02 - XX - DR - A - 1402

PROJECT	ORIGINATOR	FUNCTIONAL BREAKDOWN	SPIRAL BREAKDOWN	FORM	DISCIPLINE	NUMBER
---------	------------	----------------------	------------------	------	------------	--------

01/13/25	CH	ST	925 m²
----------	----	----	--------

ISSUE DATE	INITIAL ISSUE BY	INITIAL CHECKED BY	GFA
------------	------------------	--------------------	-----

SUBTILITY	As indicated	A1	P9
-----------	--------------	----	----

STATUS CODE	STATUS DESCRIPTION	SCALE	SHEET SIZE	REVISION
-------------	--------------------	-------	------------	----------

ALL DIMENSIONS ARE IN MILLIMETRES UNLESS OTHERWISE NOTED. DO NOT SCALE OFF DRAWINGS. ALL DIMENSIONS ARE NOMINAL AND MUST BE CHECKED ON SITE. ALL DRAWINGS ARE COPYRIGHT OF DARWIN GROUP LTD AND CANNOT BE REPRODUCED WITHOUT WRITTEN CONSENT OF DARWIN GROUP LTD. IF THERE ARE ANY DISCREPANCIES WITH ANY INFORMATION PROVIDED, IT IS THE CONTRACTORS RESPONSIBILITY TO NOTIFY DARWIN GROUP LTD IMMEDIATELY.