


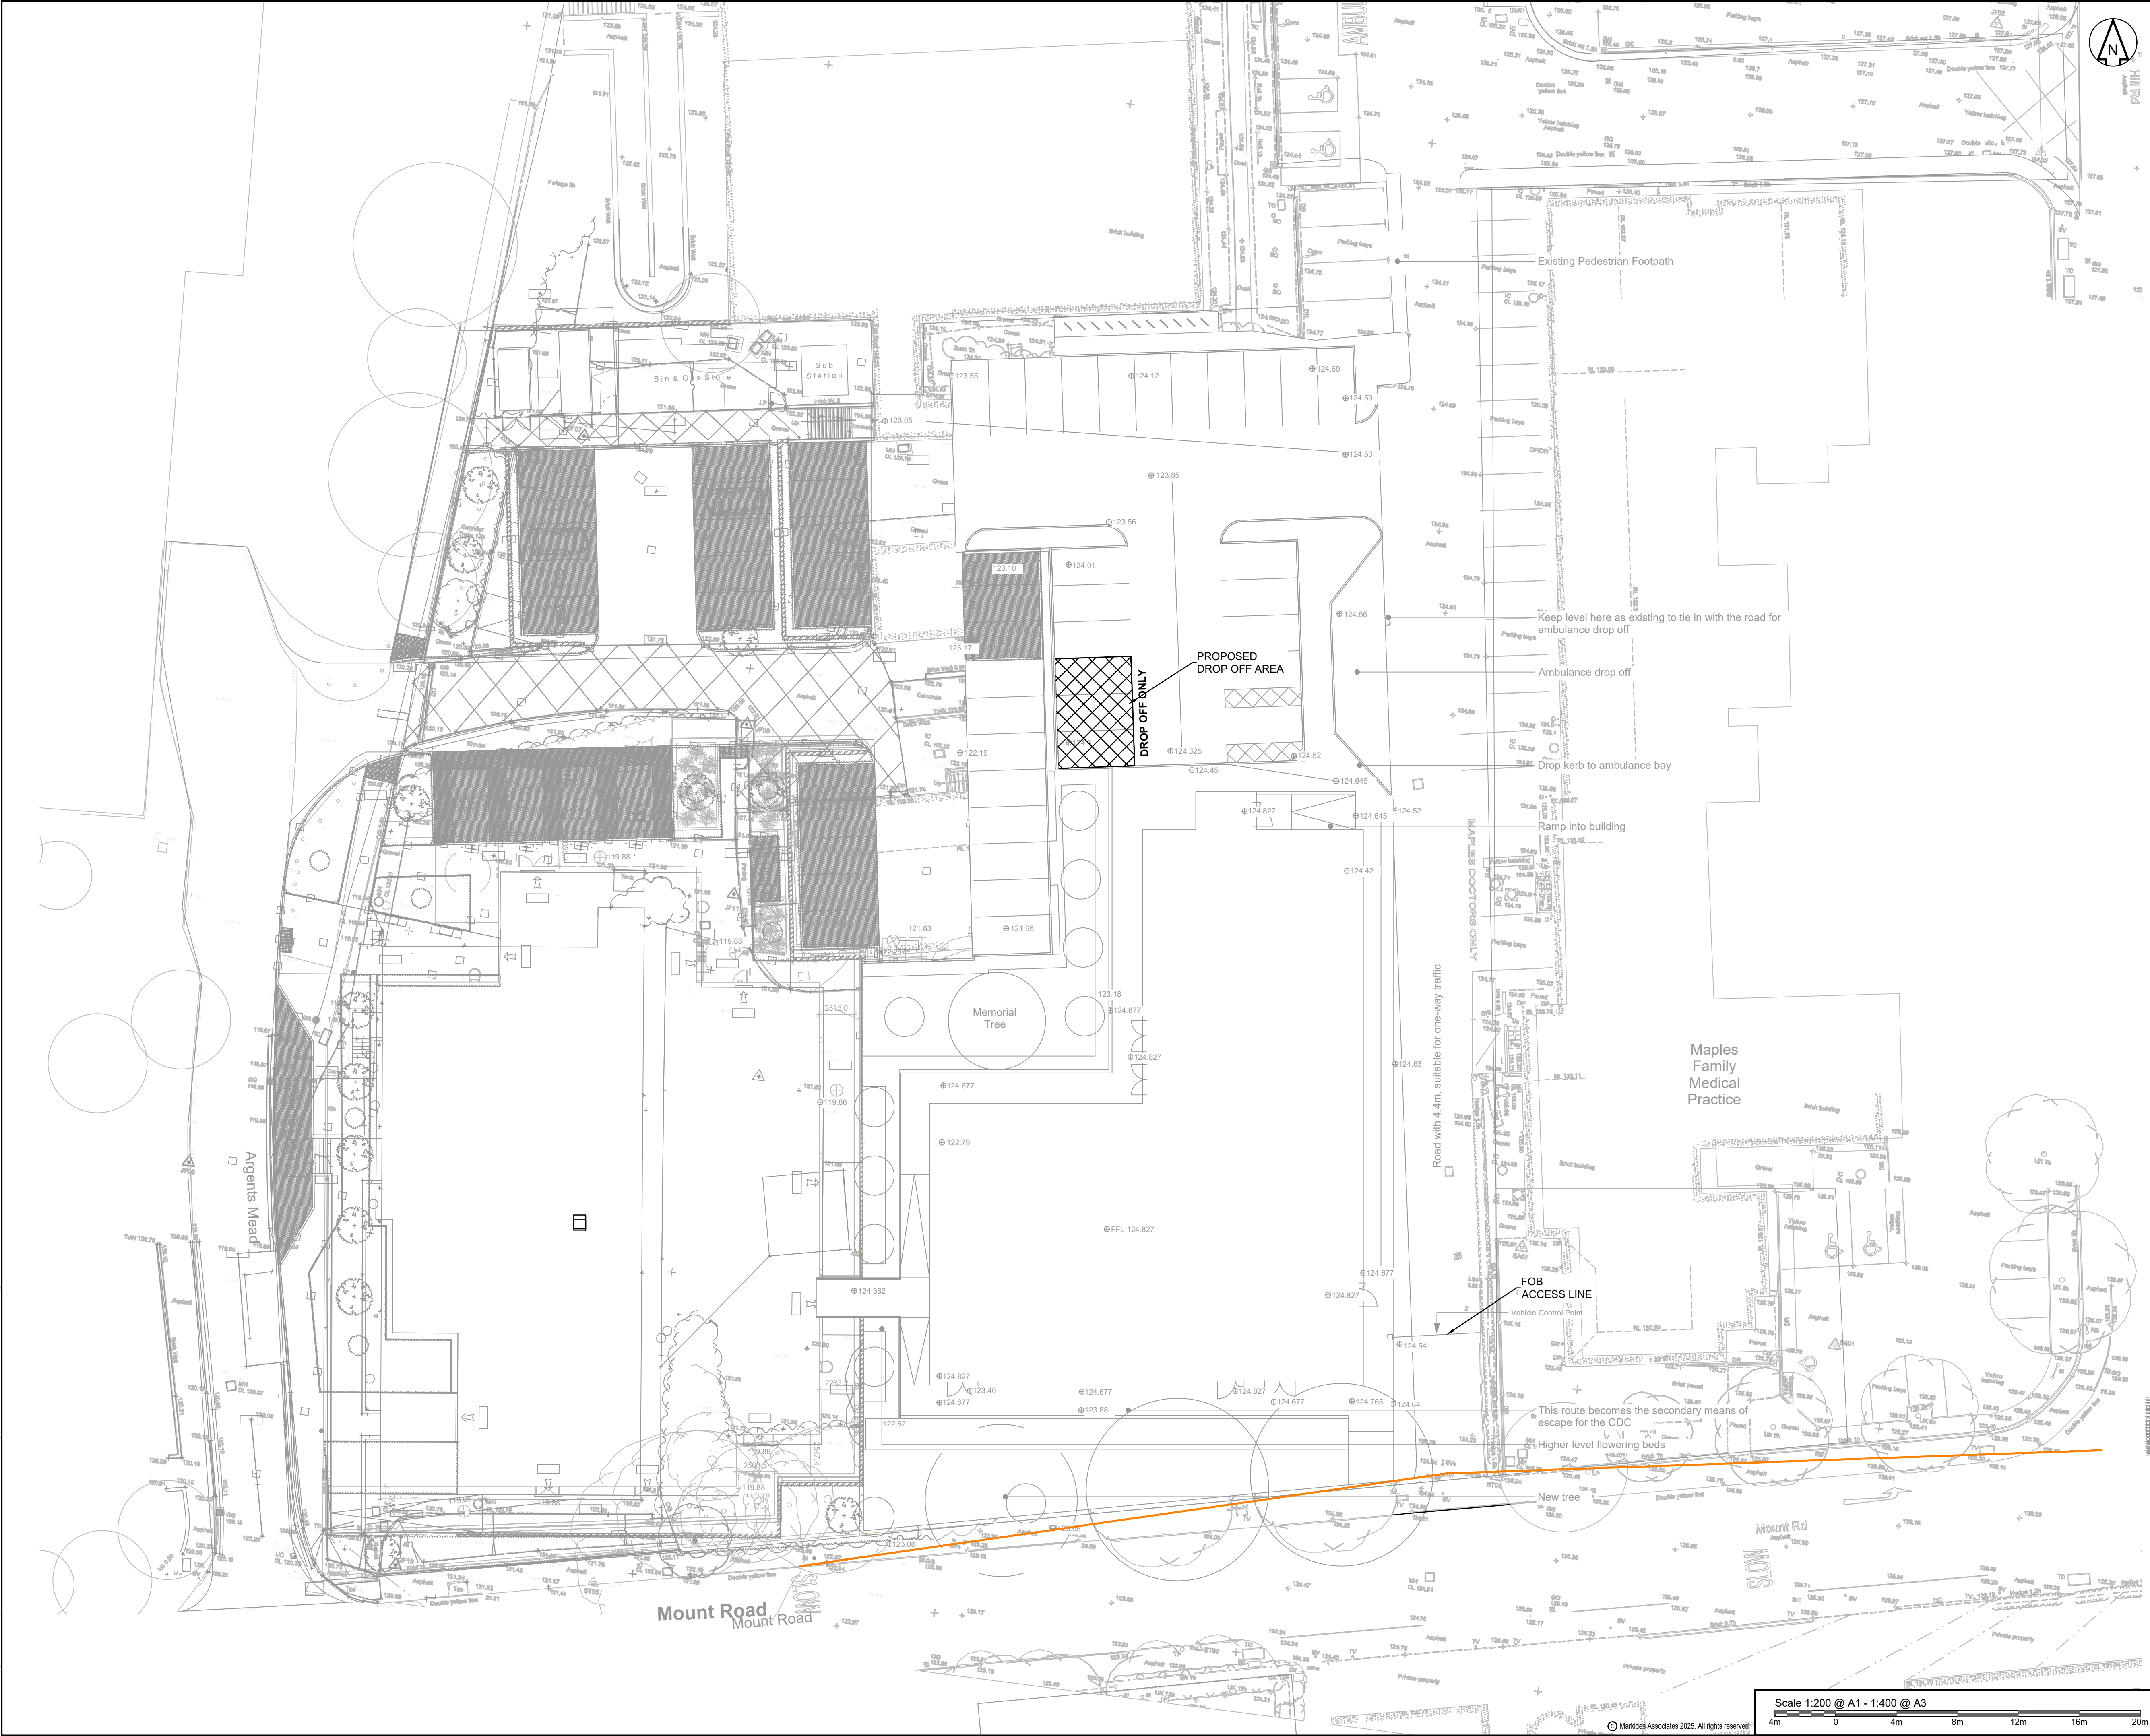

DO NOT SCALE OFF THIS DRAWING

NOTES

- This drawing is indicative and subject to discussions with local & national highway authorities. This design is also subject to confirmation of land ownership, topography, location of statutory services, detailed design and traffic modelling.
- This drawing is based upon drawing number 180769-DG-02-XX-DR-A-1402(P8) - Proposed Landscaping Plan supplied by Darwin Group and Markides Associates shall not be liable for any inaccuracies or deficiencies.
- Markides Associates accept no responsibility for any unauthorised amendments to this drawing. Do not rely on dimensions scaled from this plan.

KEY

2.4m x 43m VISIBILITY SPLAY

Revision History					
Rev	Comment	By	Chkd	Appr	Date
P03	FOR INFORMATION	NB	SC	SC	01.05.25
P02	FOR INFORMATION	NB	SC	SC	27.03.25
P01	FOR INFORMATION	NB	SC	SC	18.03.25

Current Revision					
Rev	Comment	By	Chkd	Appr	Date
P03	FOR INFORMATION	NB	SC	SC	01.05.25
Rev	Comment	By	Chkd	Appr	Date

S2 - FOR INFORMATION

CLIENT

MARKIDES ASSOCIATES
TRANSPORT PLANNING AND ENGINEERING

Project
**HINKLEY & DISTRICT HOSPITAL
PHASE 2**

Drawing Title
GENERAL ARRANGEMENT

Scale 1:200 @ A1 - 1:400 @ A3

4m 0 4m 8m 12m 16m 20m

Markides Associates reference: 25095 1:200 @ A1
25095-MA-XX-XX-DR-C-0100 - P03

C:\25095 - Hinkley & District Hospital Phase 2\06 - CAD-BIM\06_01 CAD-A - Preliminary\25095-MA-XX-XX-DR-C-0100 P03 GA.dwg