




LONG EAVES FARM, PINWALL LANE, PINWALL.

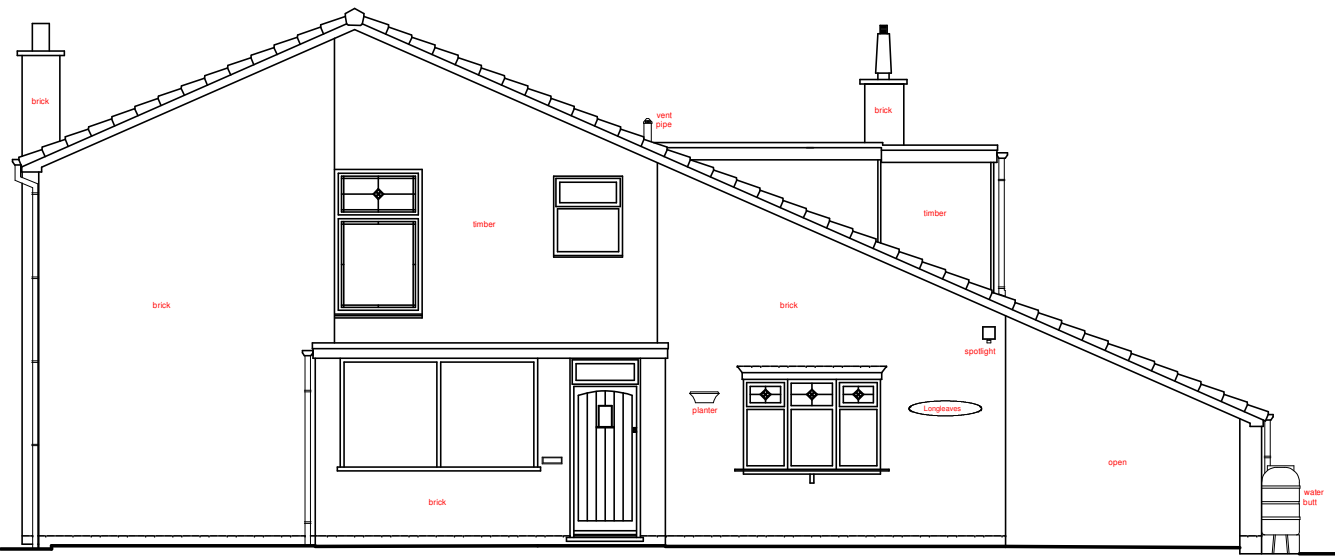


Elevation - facing North.
Scale 1/100.

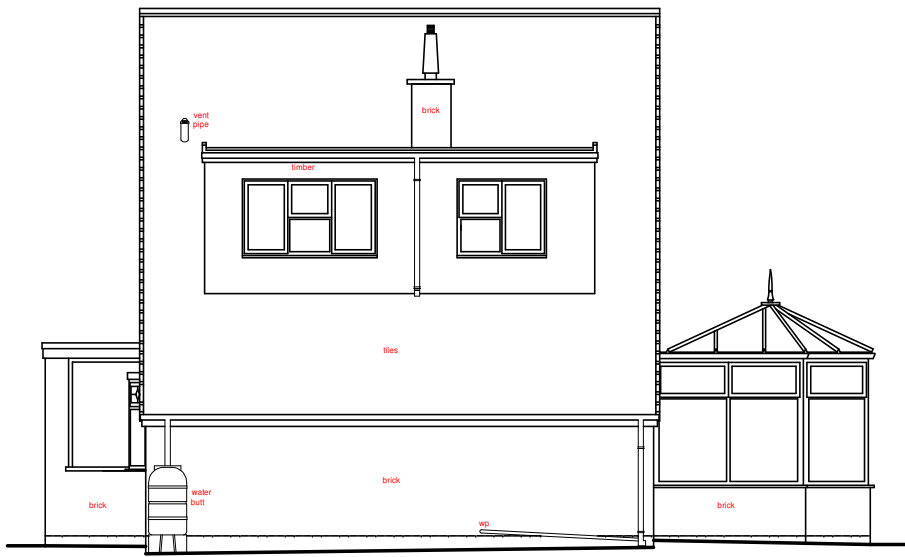

Elevation - facing West.
Scale 1/100.

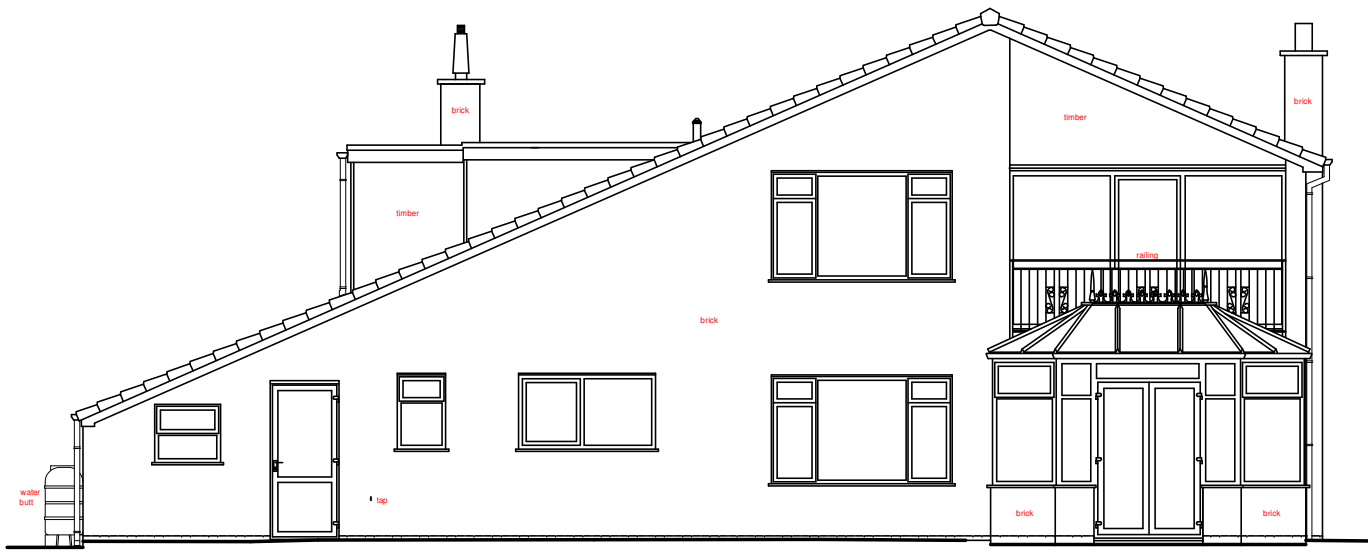


Elevation - facing South.
Scale 1/100.

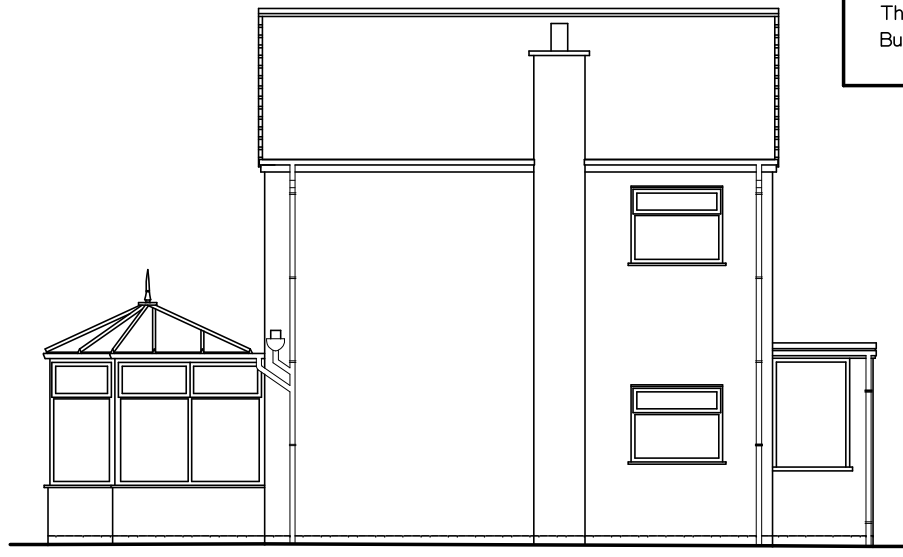


Elevation - facing East.
Scale 1/100.


The Builder is to check and verify all buildings and site dimensions, levels and sewer invert levels prior to commencement of work.
Do not scale off this drawing, work to figured dimensions only.
This drawing must be read and checked with all structural and relevant specialist drawings.
The Builder is to comply in all respects with the current Building Regulations and latest Codes of Practice.

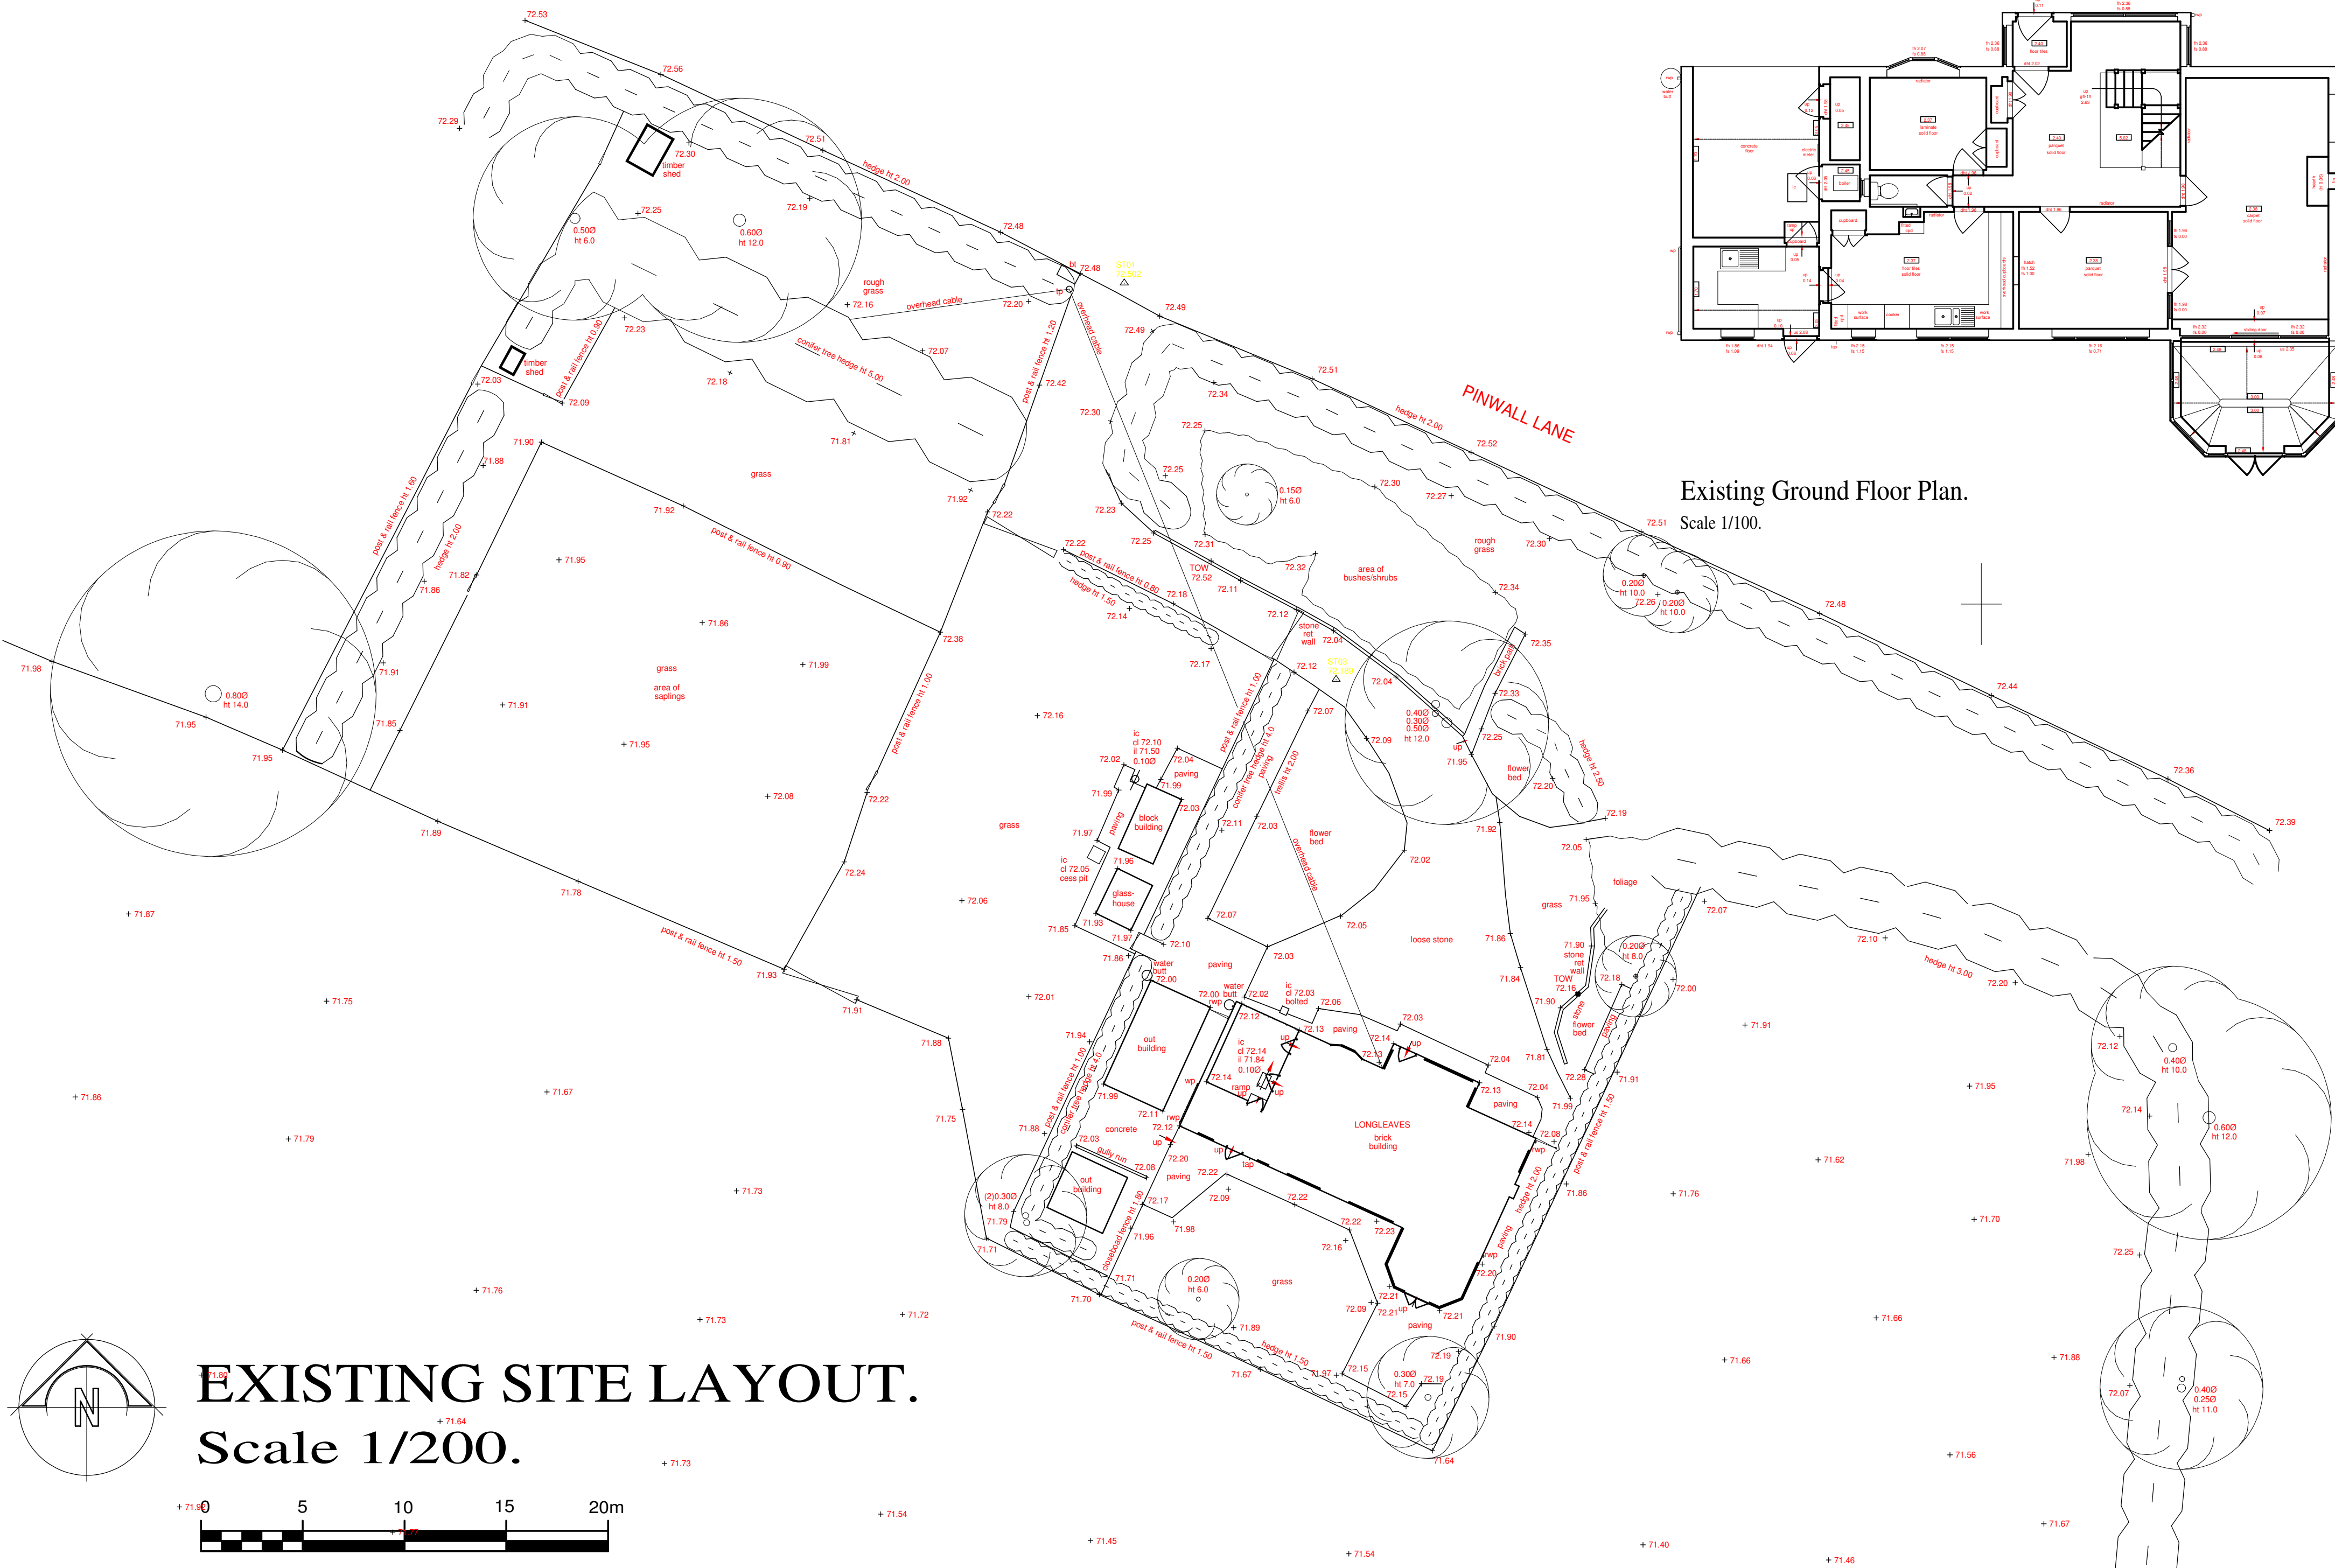

EXISTING SITE LAYOUT.
Scale 1/200.

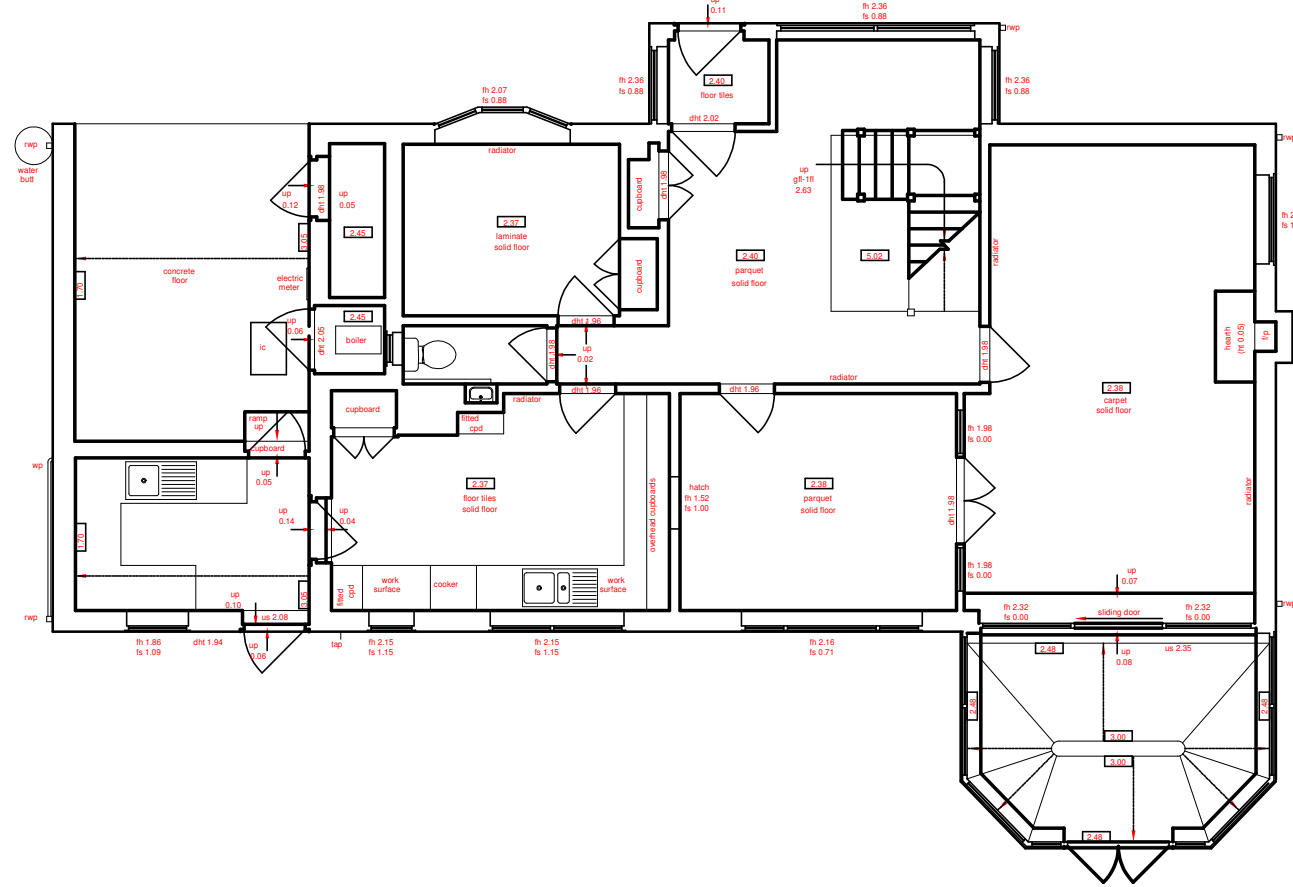

Existing Ground Floor Plan.
Scale 1/100.

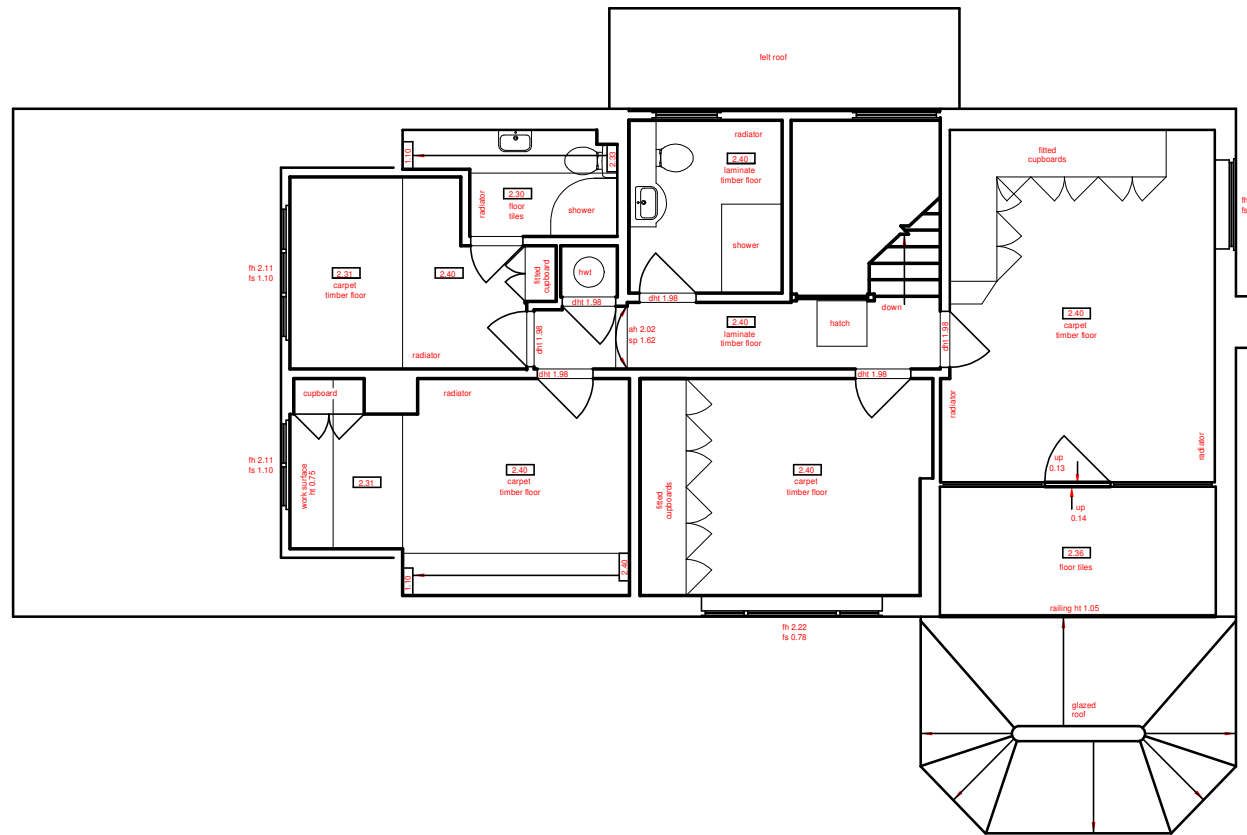

Existing First Floor Plan.
Scale 1/100.

revisions		JOB No.
No.	Description	Date

BAILEY DESIGN LIMITED
ARCHITECTURAL, PLANNING & DEVELOPMENT CONSULTANTS
43a MITCHELLS COURT LOWER GUNGATE TAMWORTH
STAFFORDSHIRE B79 7AS Tel 01827 314962
Email tim@baileydesign.ltd.uk

**REPLACEMENT DWELLING AT
LONG EAVES FARM, PINWALL LANE,
PINWALL. CV9 3ND.**

EXISTING SITE, PLANS & ELEVATIONS.

SCALE	DATE	DRAWN	JOB No.
1/100, 1/200.	Feb. 25.	tb.	9851.03

copyright of this drawing and of work executed from it remain the property of BD Ltd.