



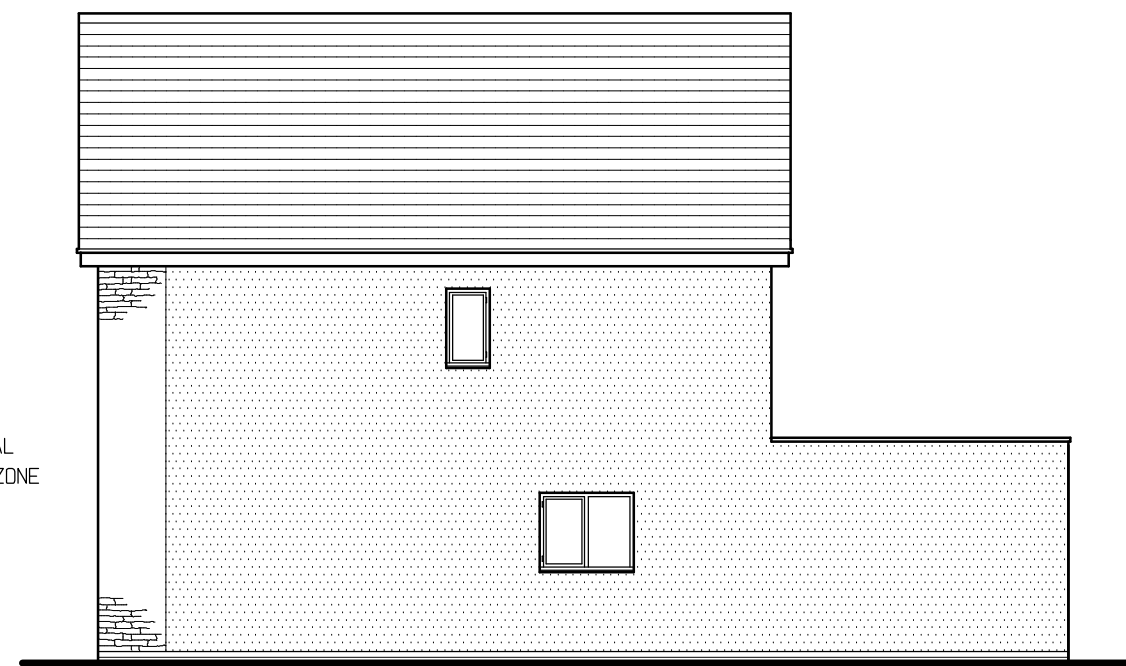


South - Side - Elevation




East - Rear - Elevation

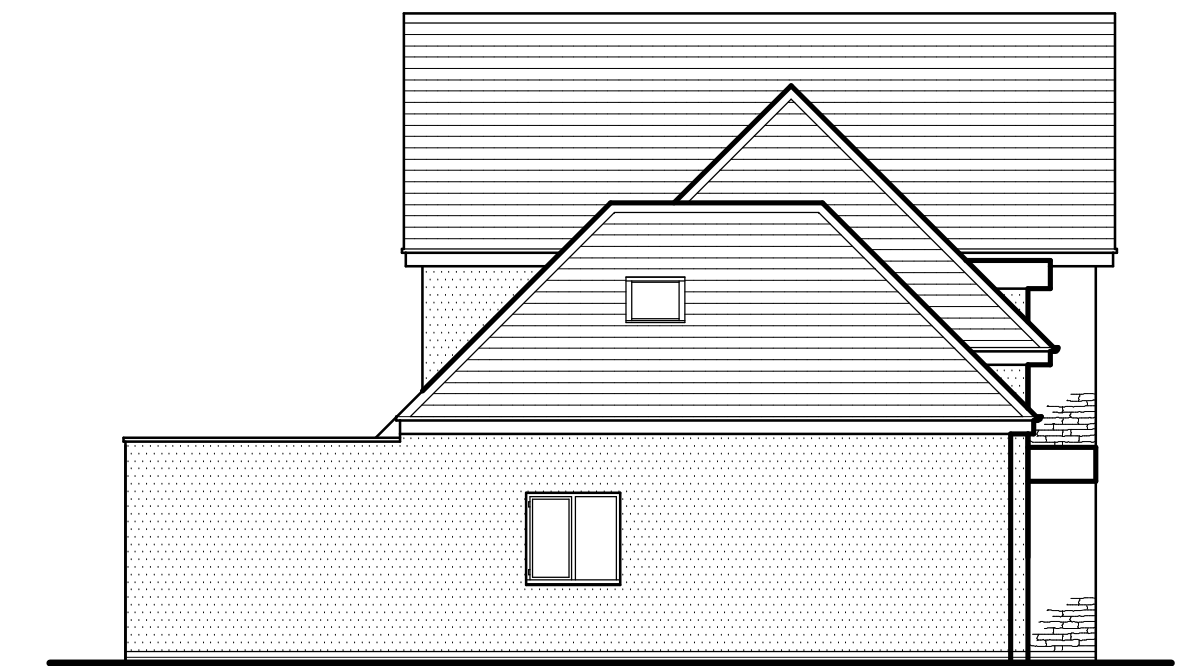

North - Side - Elevation

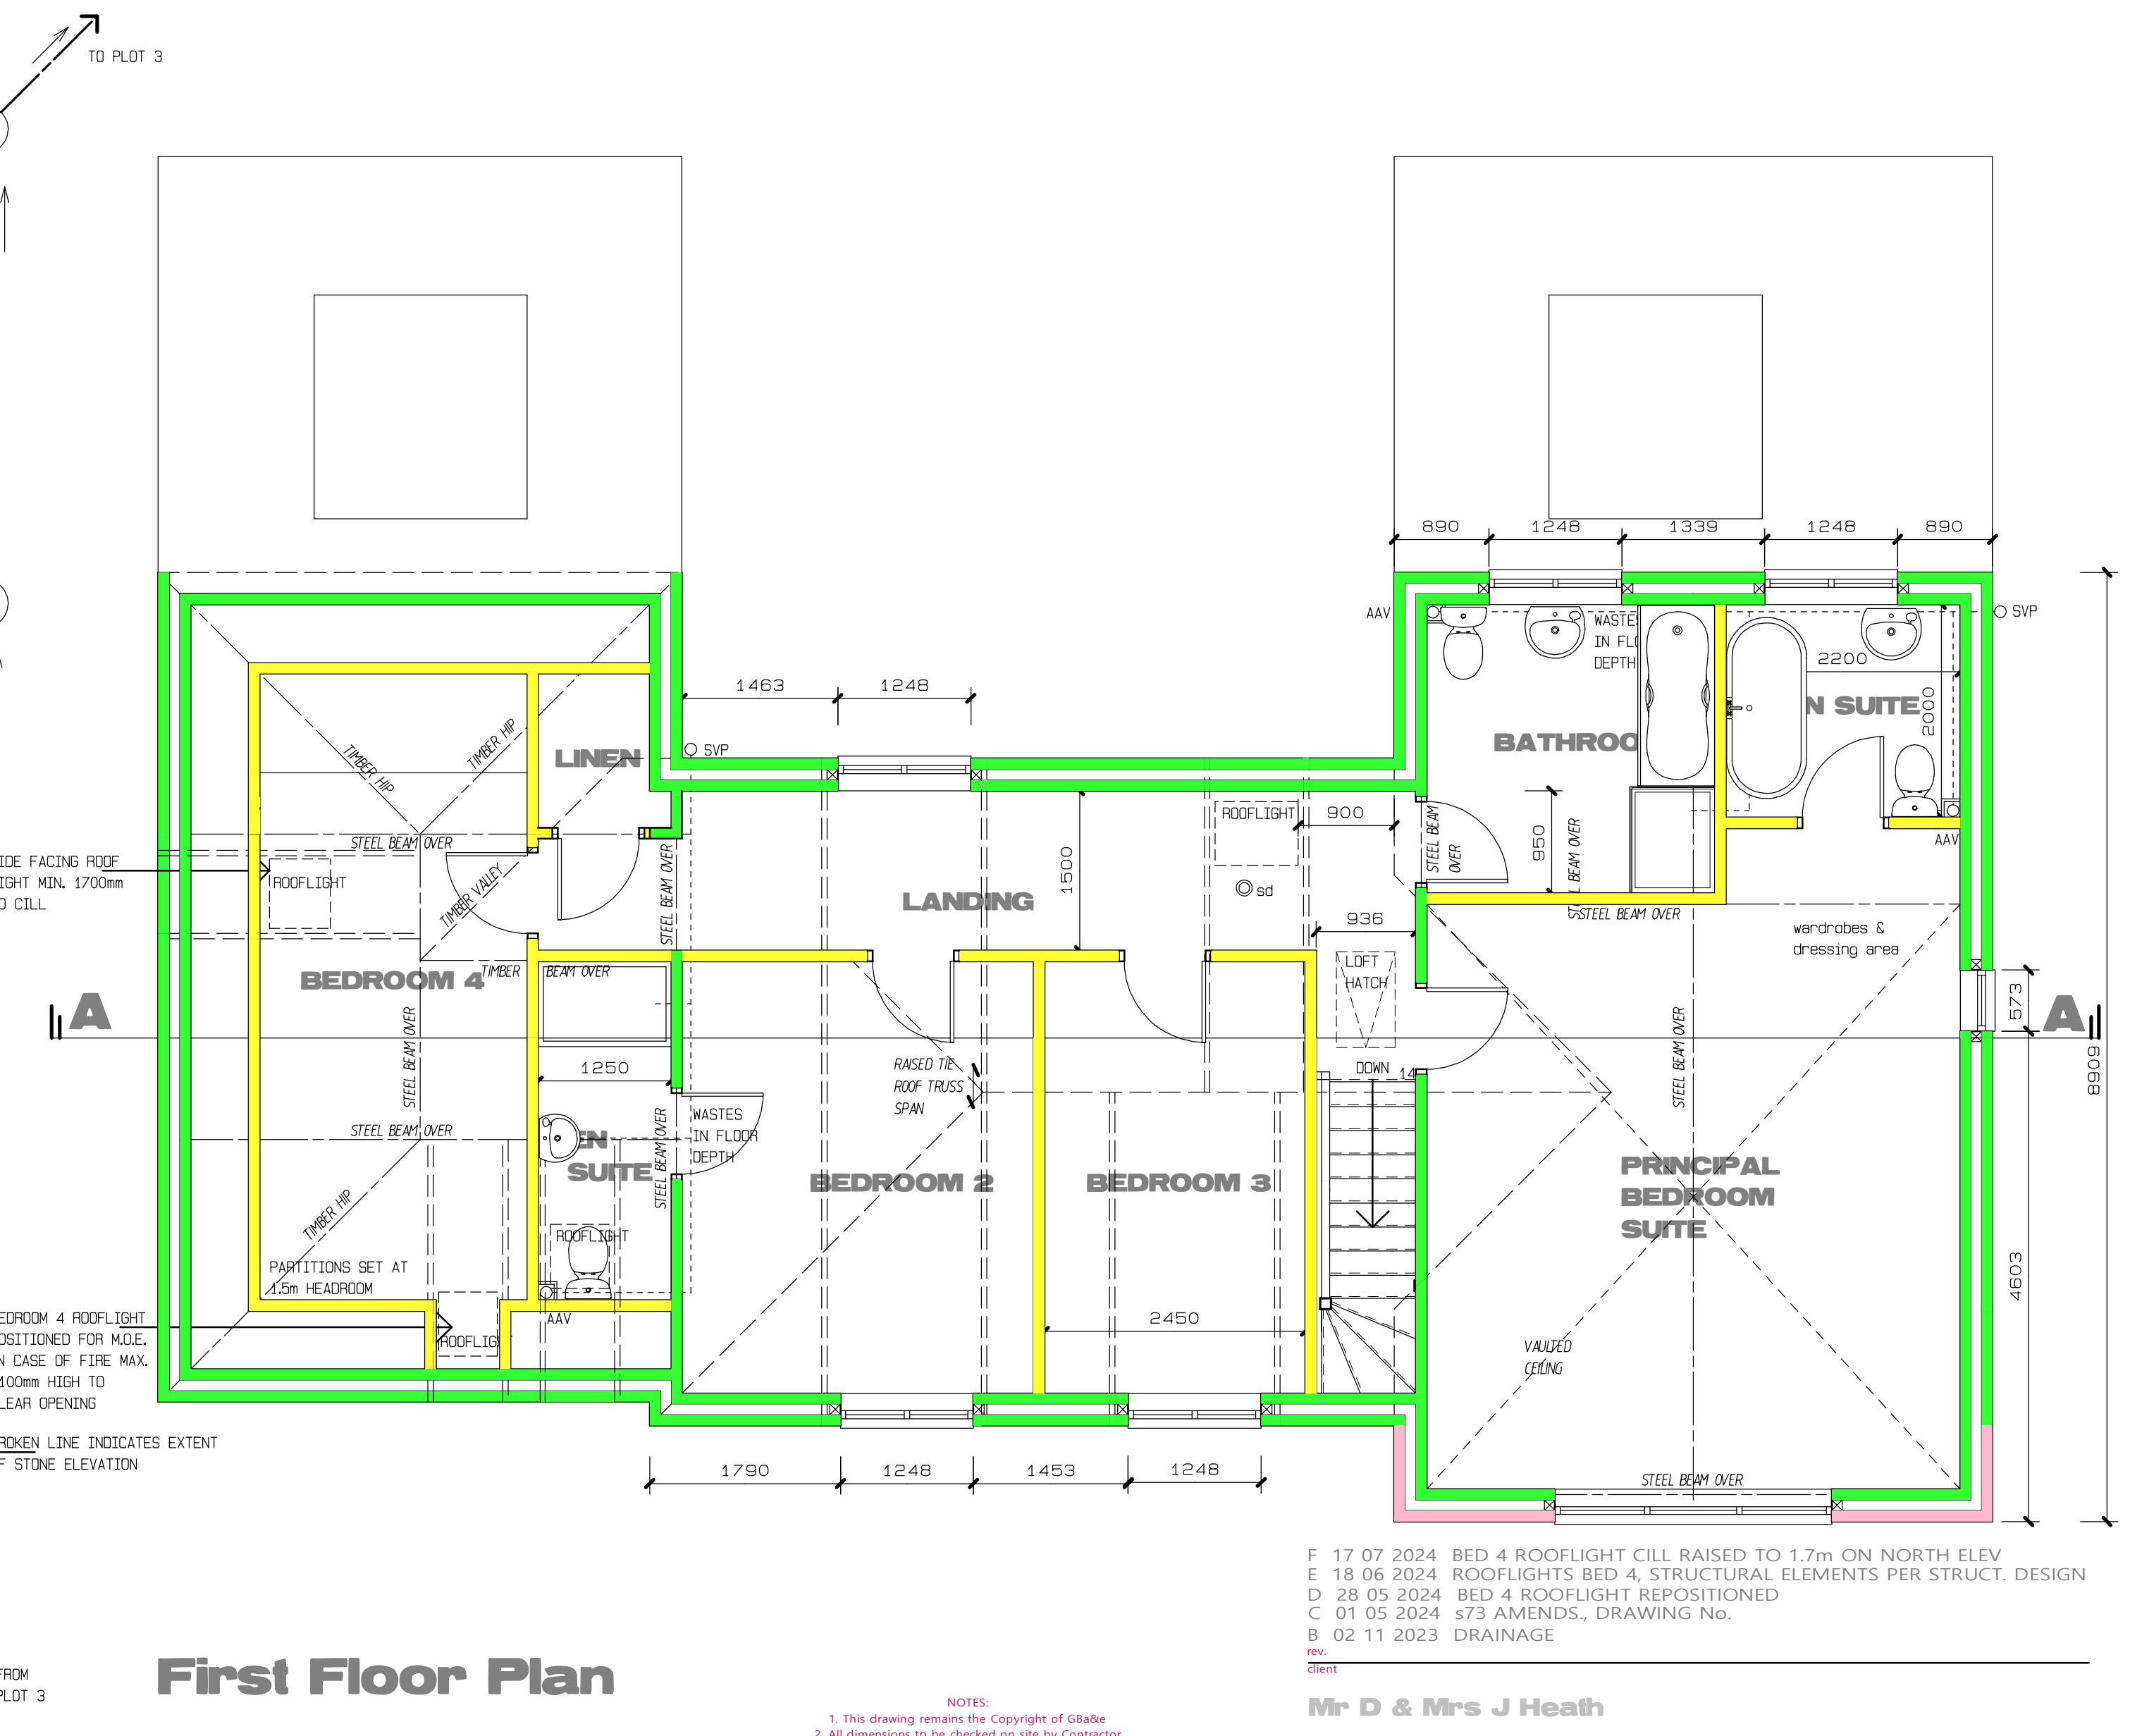

Ground Floor Plan

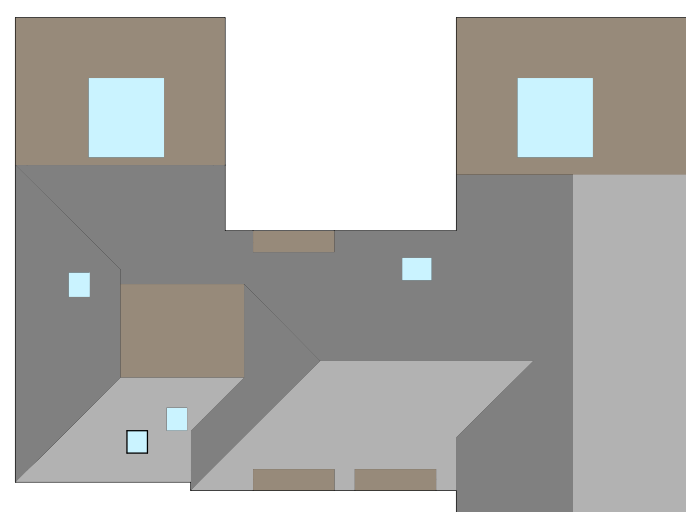

Roof Plan

WALLS -
Generally - Monocouche Silicone Render in 'blanc ecru'
(i.e. similar to Sketchley Hill House recent works).
Front s.w. gable only - Marshall's 'Marshallite' Pitched Walling in 'buff'.

ROOF -
Natural spanish slate.

Otherwise materials as per planning consent ref 22/00236/FUL

NOTES:

- 1. This drawing remains the Copyright of GbAke
- 2. All dimensions to be checked on site by Contractor
- 3. All dimensions in millimetres unless otherwise stated
- 4. All scale on drawings to be 1:10
- 5. Any discrepancies in information should be reported to GbAke for advice before proceeding
- 6. All timber must be treated with preservative in accordance with BS 5535:1 04/17/2010 prior to use and made good thereafter
- 7. This plan must be read in strict conjunction with other plans in this set, Structural Engineer's and specialists' drawings
- 8. All work shall be carried out in a good and workmanlike manner and with proper care and skill
- 9. All goods and materials shall be of good quality and reasonably fit for their intended purpose

10. PROTECTED SPECIES:

Law, birds, great crested newts and certain other species are protected by Law. It is essential that, if any such species are discovered, during, or before, the construction process the works are suspended and the advice of Natural England is sought for advice

11. All properties of products to be fixed/installed in strict accordance with manufacturer's recommended methods

Mr D & Mrs J Heath


Project

Proposed Detached Dwelling, Plot 2, r/o Sketchley Hill House, Rugby Rd, Burbage, Hinckley, LE10 2ND

**PLOT 2 -
PROPOSED GENERAL ARRANGEMENT**

drawn	size	scale	ref.	rev.
gb	A1	1:100, 1:50, 1:200	4800/03	F

SCALE BARS

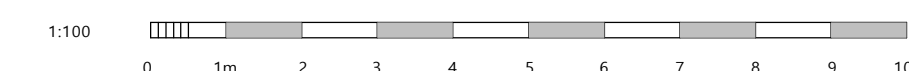

GBa&e

DEVELOPMENT CONSULTANCY ARCHITECTURE ECOLOGY AGRICULTURE



Chartered Institute Of
Architectural Technologists

GBa&e is a trading style of George Burton ARCHITECTURE & ECOLOGY Ltd

The Shambles	27 Brookside 02476 542301	Stretton-on-Dunsmore admin@gbae.co.uk	Rugby	Warwickshire www.gbae.co.uk	CV23 9NH
--------------	------------------------------	--	-------	--------------------------------	----------