


H1 - Overgrown Laurel hedge

H1 is approximately 3 metres long by 4 metres high. It would be approximately 3 metres distance from end of extension.

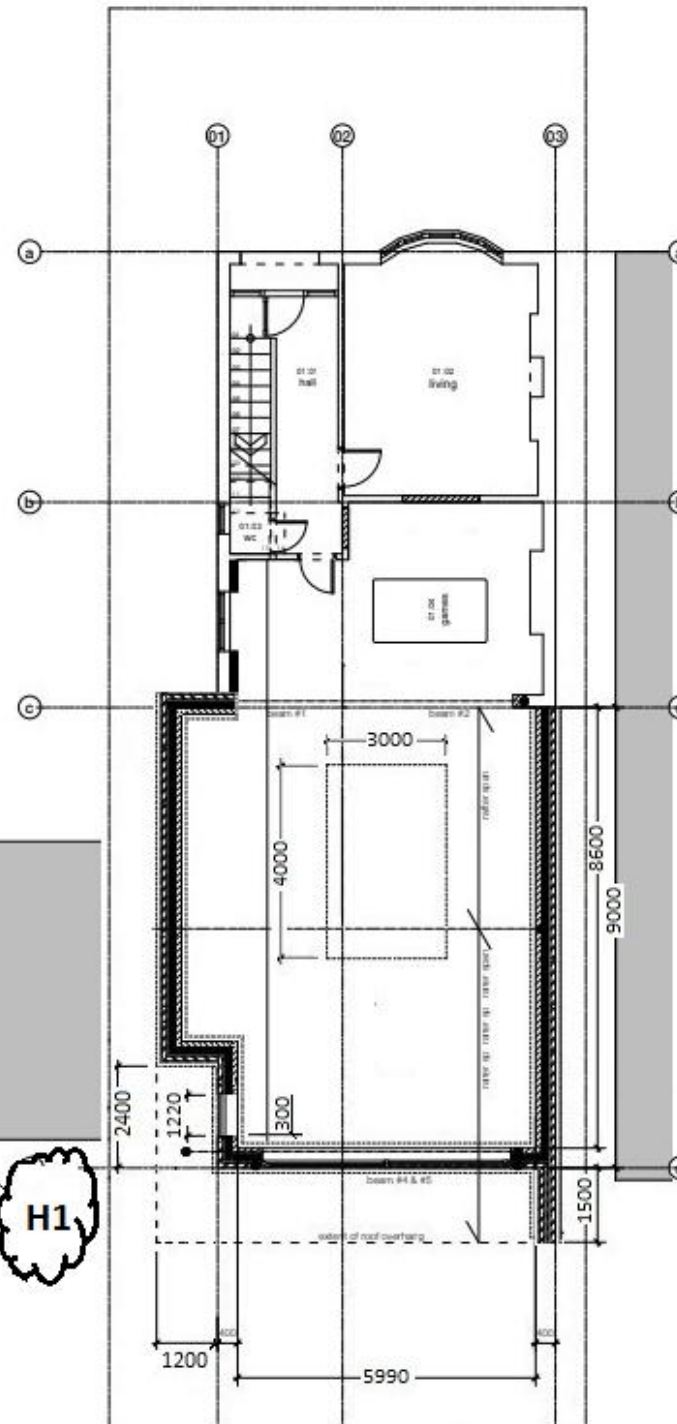


Scale 1:50 @ A1
1:100 @ A3

M411:02:02 -

NOTES

1. All dimensions are in millimetres unless otherwise stated.

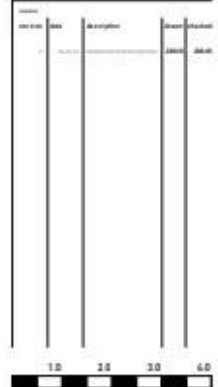

mCnaughtarchitecture

address mCnaught
01922 291222
address@mCnaught.co.uk

Mr & Mrs Evans

Extension, 81, Woodland Road
Hinckley

plans: floors: proposed

1:50 @ A1 1:100 @ A3

M411:02:02 -