

notes

'mchaughtarchitecture' RESERVES AND ASSERTS ALL RIGHTS AND INTERESTS, INCLUDING COPYRIGHT, IN THIS DOCUMENT

THESE DRAWINGS TO BE READ IN CONJUNCTION WITH THE SPECIFICATION AND ASSOCIATED DRAWINGS

INCONSISTENCIES, AMBIGUITIES AND DISCREPANCIES IN CONTRACT DOCUMENTS SHALL BE HANDED AS FOLLOWS

- THE DRAWINGS TAKE PRECEDENCE OVER THE SPECIFICATIONS
- FIGURED DIMENSIONS ON DRAWINGS TAKE PRECEDENCE OVER SCALED DIMENSIONS
- DRAWINGS TO A LARGER SCALE TAKE PRECEDENCE OVER DRAWINGS TO A SMALLER SCALE
- DRAWINGS SHOW PARTICULAR PARTS OF THE CONTRACT WORKS TAKE PRECEDENCE OVER DRAWINGS FOR MORE GENERAL PURPOSES

ANY DISCREPANCIES BETWEEN DOCUMENTS MUST BE BROUGHT TO THE ARCHITECTS ATTENTION IMMEDIATELY

ANY DETAILS THAT ARE IN CONFLICT WITH THE MANUFACTURERS DETAILS OR REQUIREMENTS MUST BE BROUGHT TO THE ARCHITECTS ATTENTION IMMEDIATELY


MAIN CONTRACTOR TO LIAISE WITH SUBCONTRACTORS AND IS RESPONSIBLE FOR COORDINATION OF THEIR WORK WITH REGARDS TO TIMING OF INSTALLATION AND INTEGRATION. ANY CONFLICTS IN COORDINATION MUST BE BROUGHT TO THE ARCHITECTS ATTENTION IMMEDIATELY. NOTIFY ARCHITECT IF DOUBT EXISTS AS TO ANY ASPECT OF DESIGN FEASIBILITY

CONFIRM SET OUT AND DIMENSIONS ON SITE PRIOR TO MANUFACTURE OF ANY ALL ITEMS

DIMENSIONS SHOWN ARE ACCURATE. DO NOT SCALE FROM DRAWINGS

REFER TO ENGINEERS DETAILS AND CALCULATIONS FOR ALL STRUCTURAL INFORMATION

revisions				
revision	date	description	drawn	checked
-	-	-	AMcN	AMcN

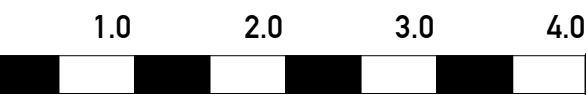

contact

adrian mcnaught
07943 293723
adrianmacmcnaught@gmail.com

key

client

Mr & Mrs Evans

project



Extension, 81, Woodland Road
Hinckley

title

plans:floors:existing

scale

1:50 @ A1 1:100 @ A3

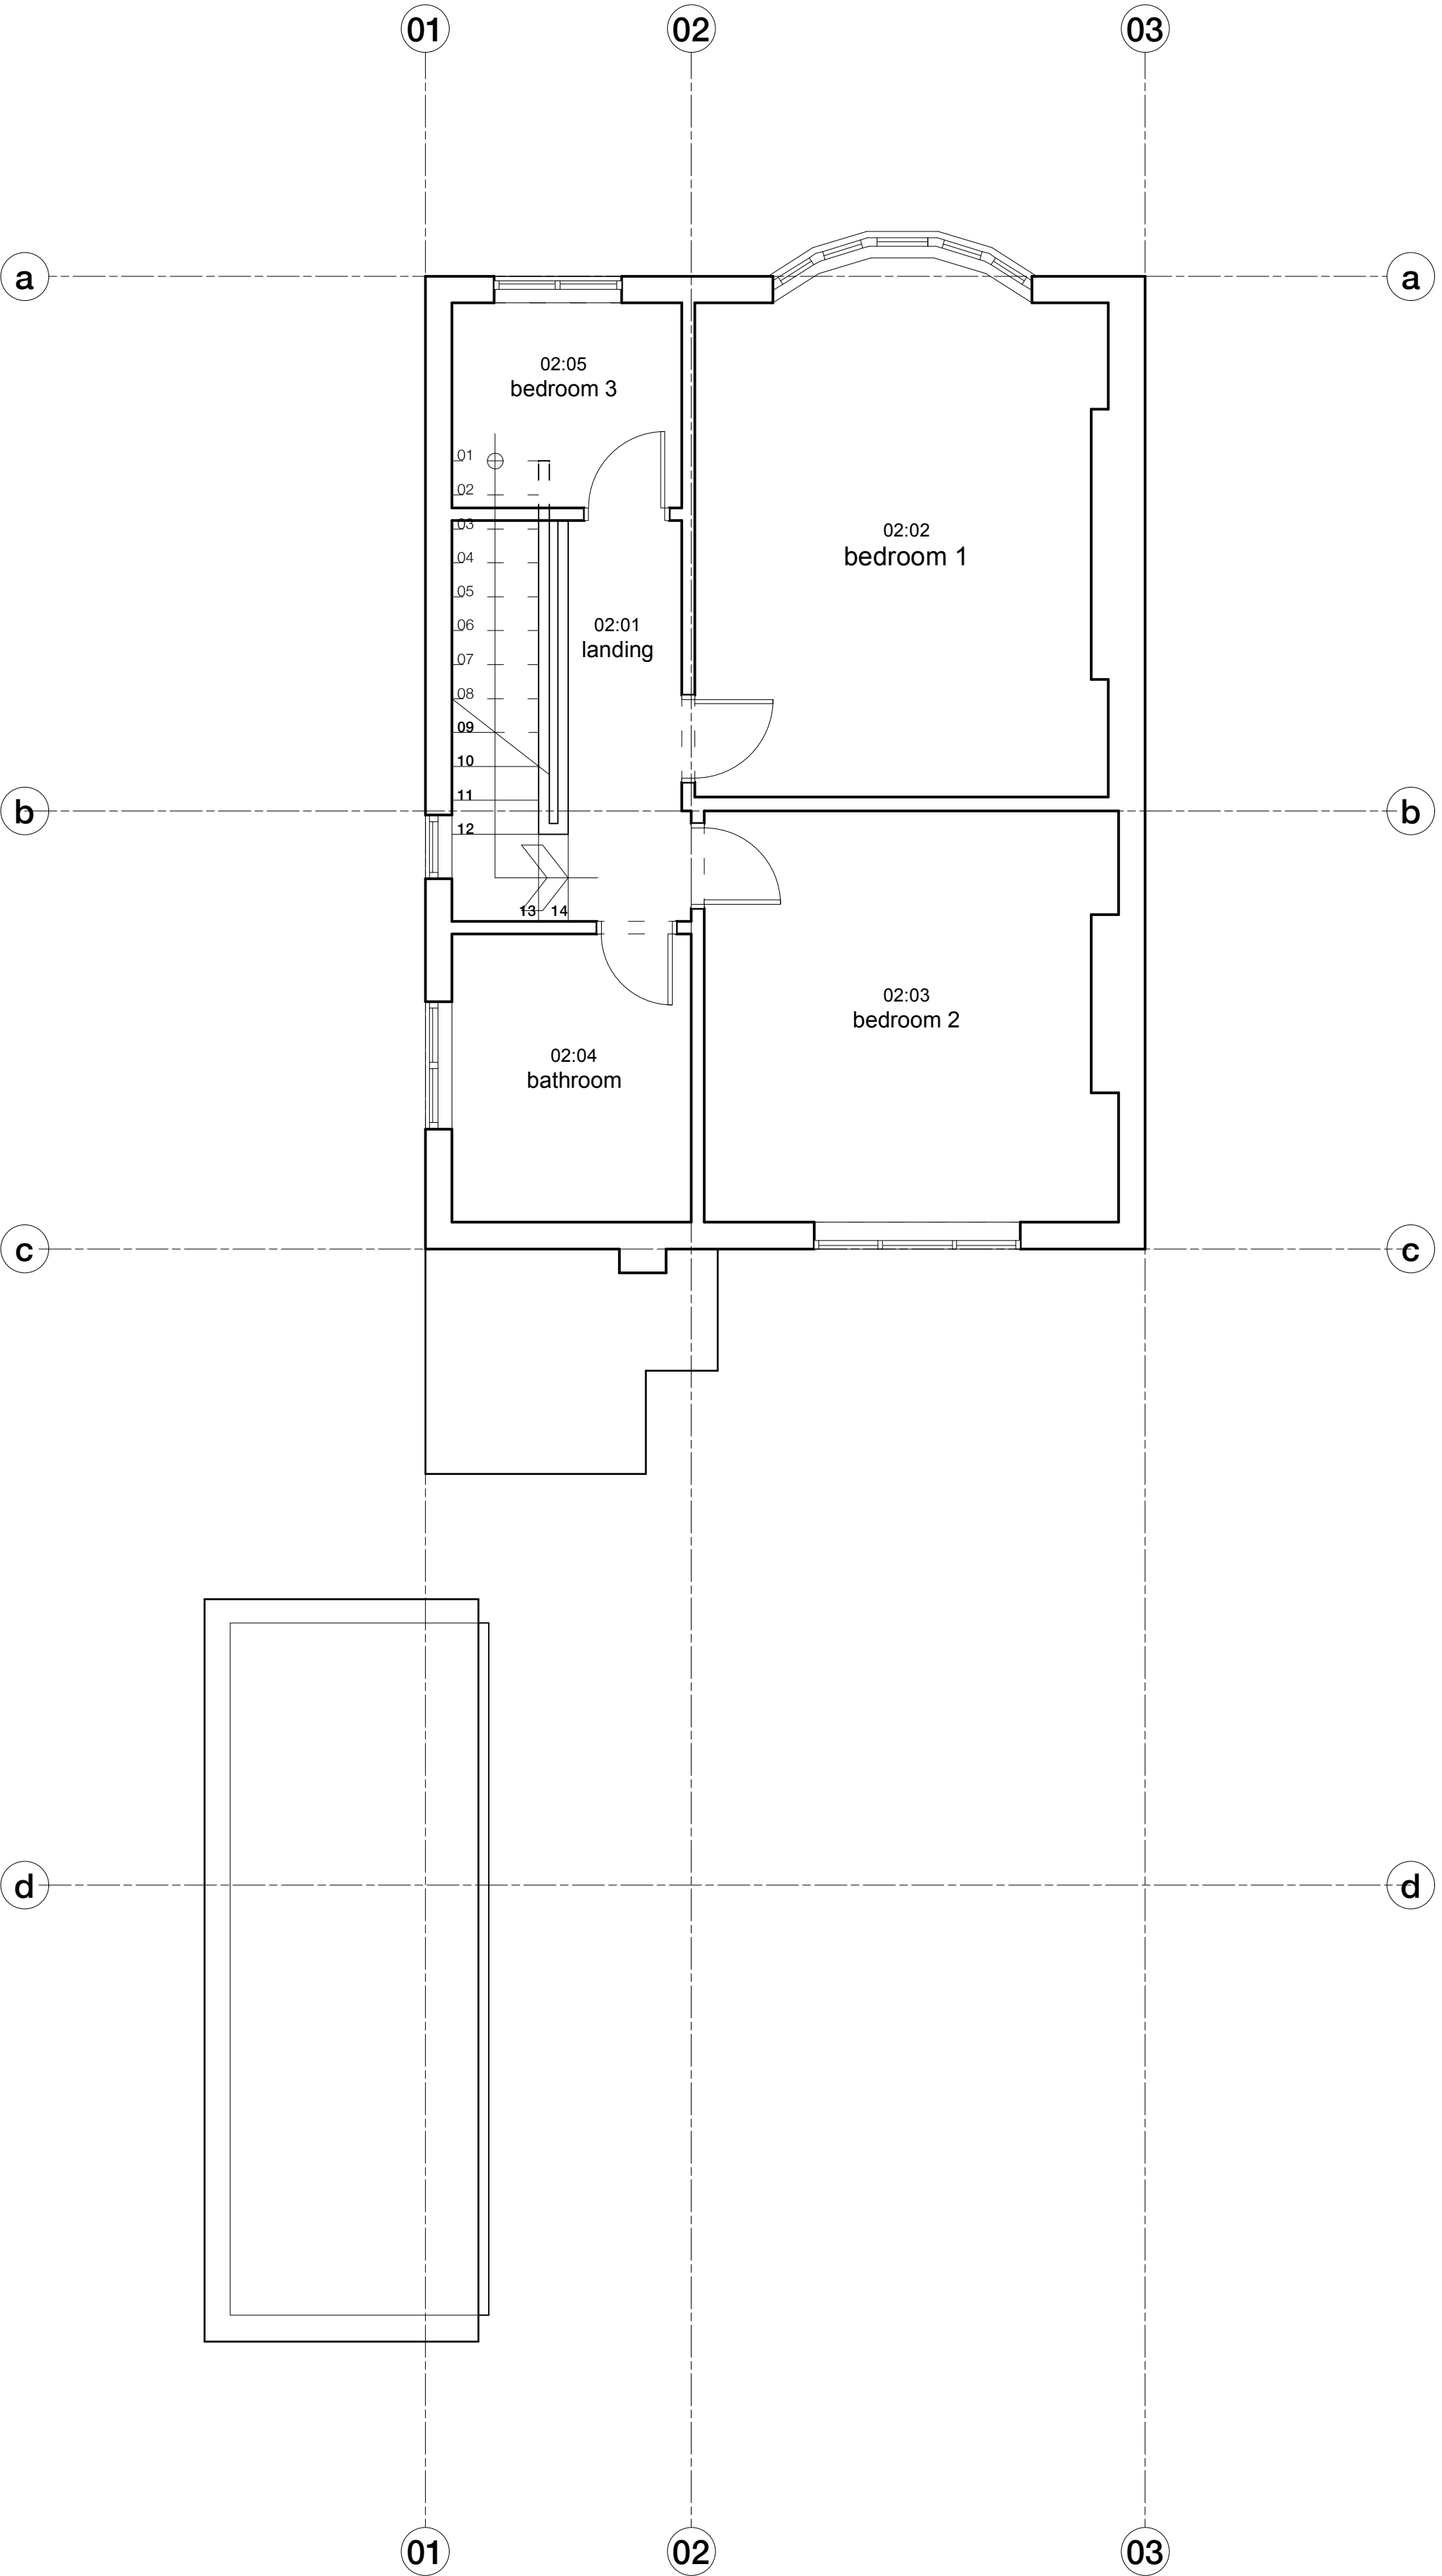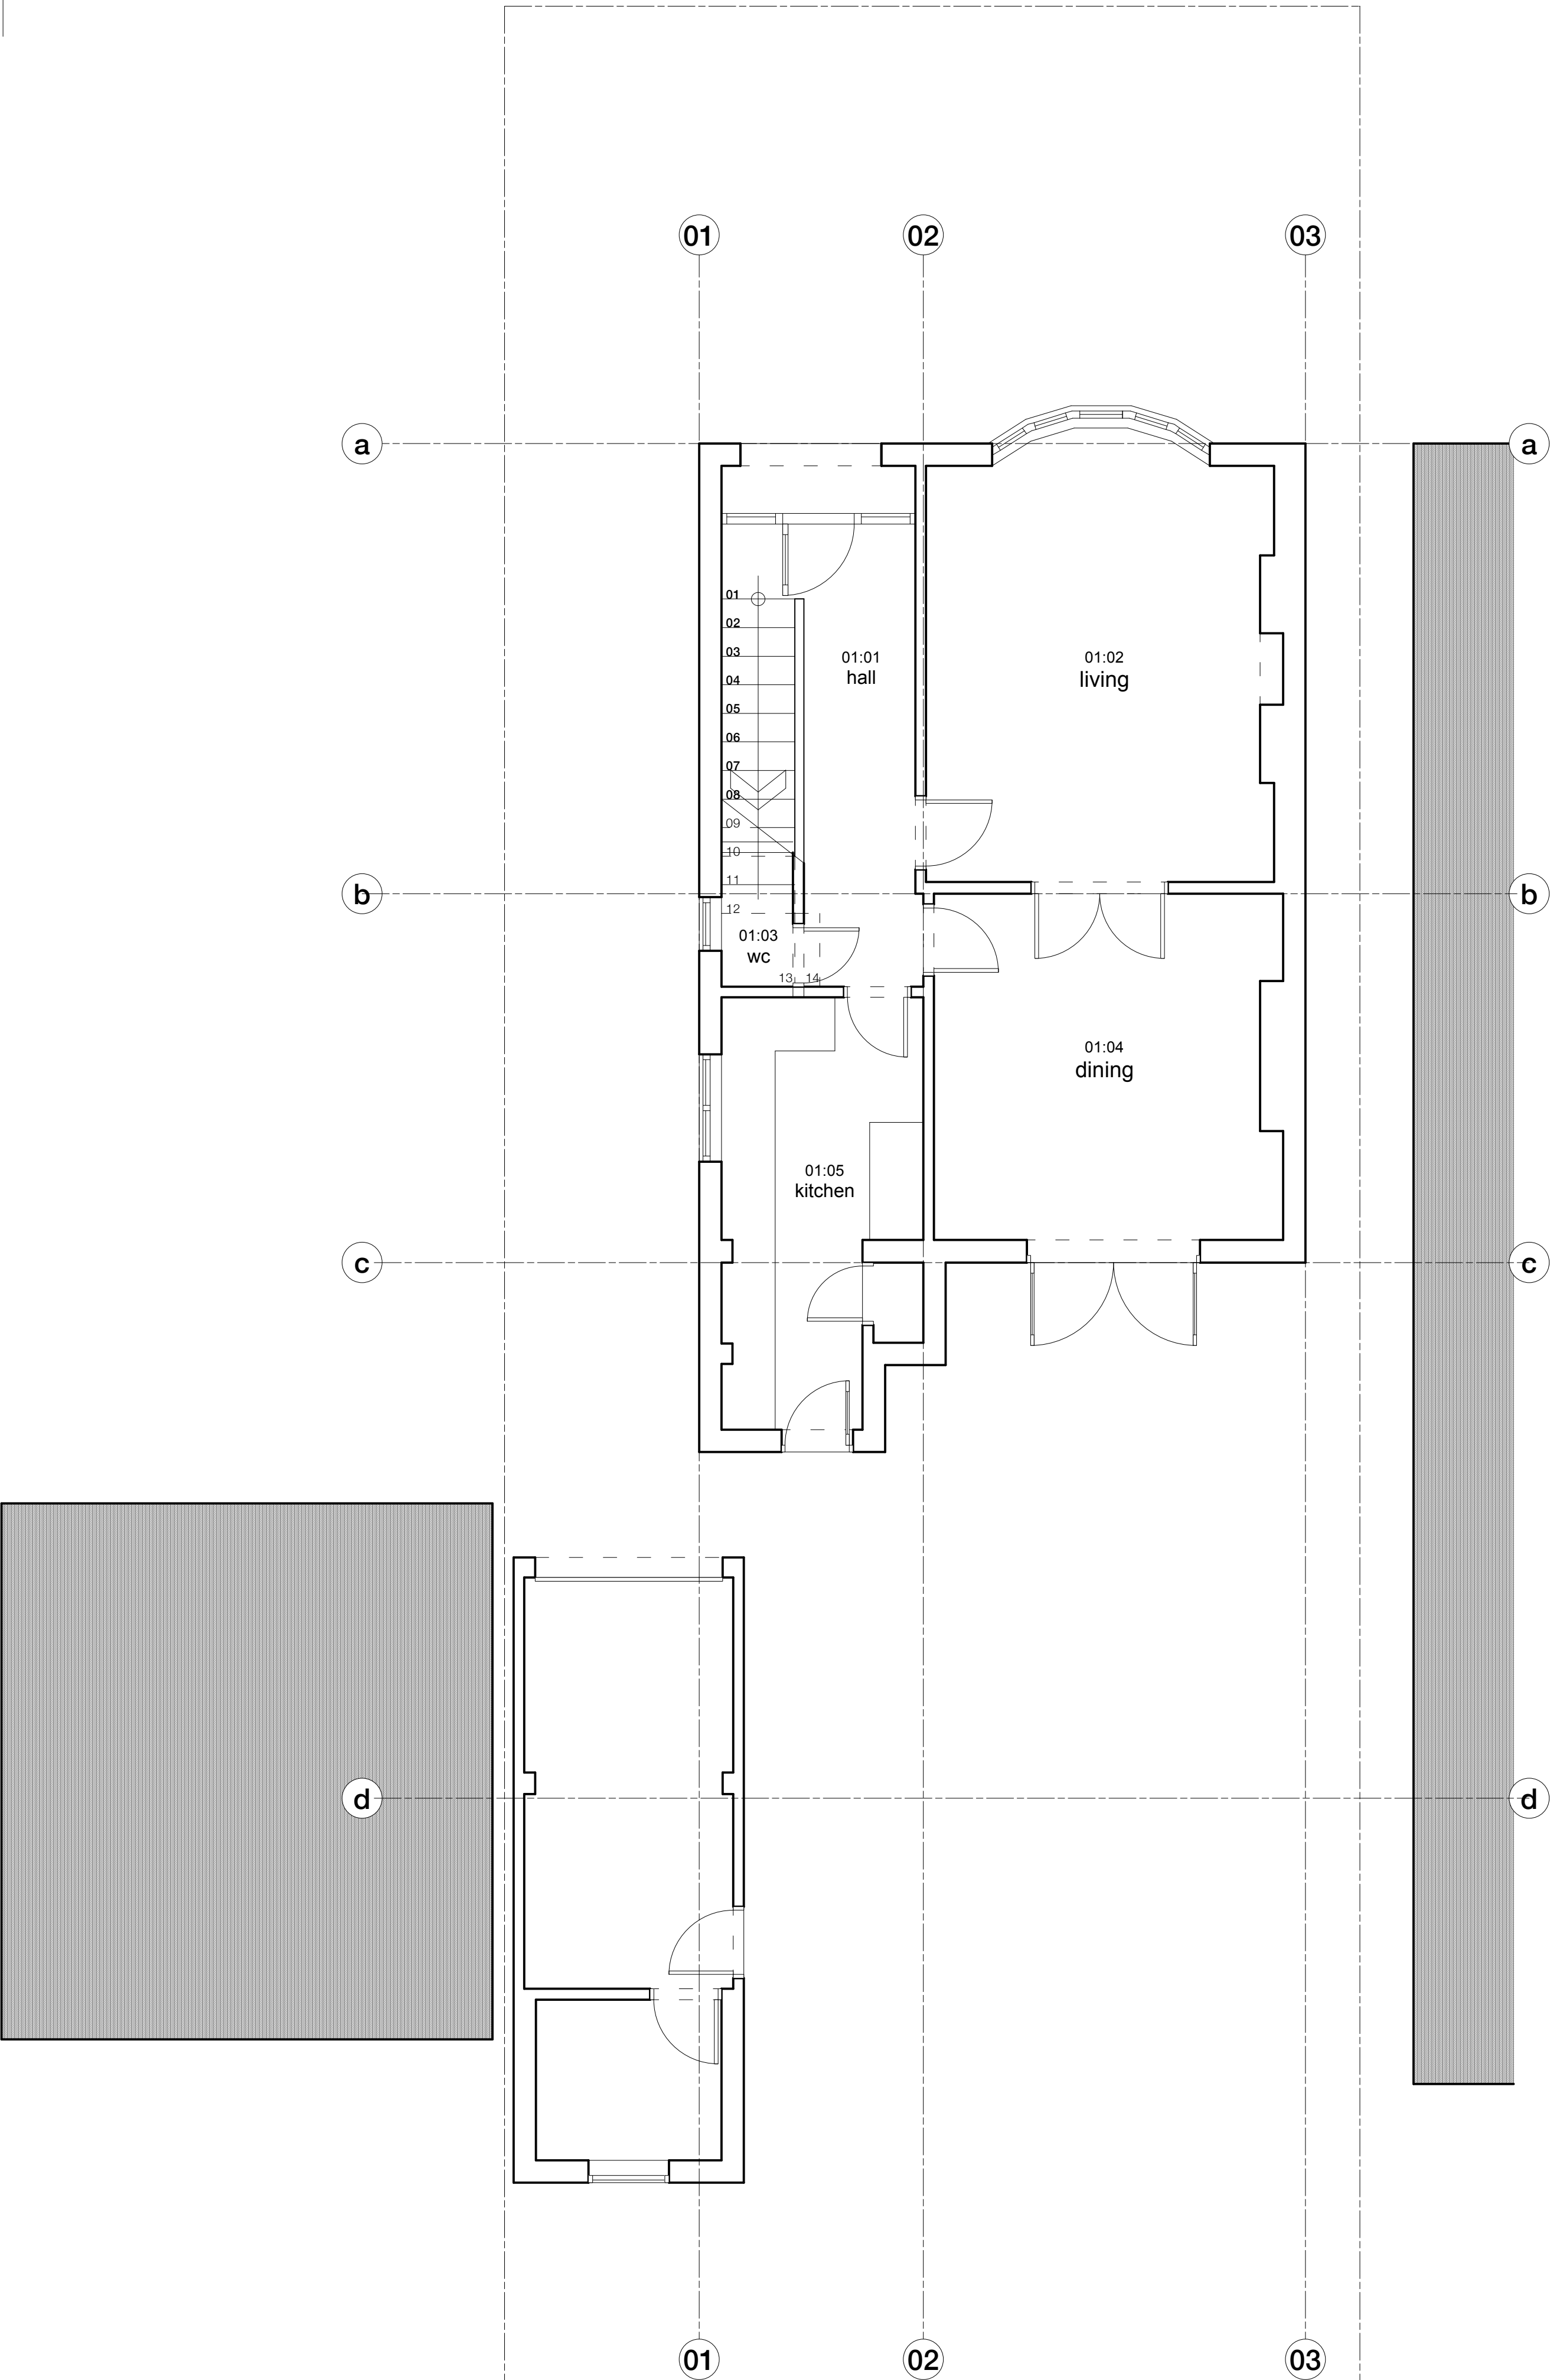



elevation : south west : existing




elevation : north east : existing



elevation : north west : existing

project	series	drawing	revision
notes			
'mCnaughtarchitecture' RESERVES AND ASSERTS ALL RIGHTS AND INTERESTS, INCLUDING COPYRIGHT, IN THIS DOCUMENT			
THESE DRAWINGS TO BE READ IN CONJUNCTION WITH THE SPECIFICATION AND ASSOCIATED DRAWINGS			
INCONSISTENCIES, AMBIGUITIES AND DISCREPANCIES IN CONTRACT DOCUMENTS SHALL BE HANDLED AS FOLLOWS			
- THE DRAWINGS TAKE PRECEDENCE OVER THE SPECIFICATIONS			
- FIGURED DIMENSIONS ON DRAWINGS TAKE PRECEDENCE OVER SCALED DIMENSIONS			
- DRAWINGS TO A LARGER SCALE TAKE PRECEDENCE OVER DRAWINGS TO A SMALLER SCALE			
- DRAWINGS SHOW PARTICULAR PARTS OF THE CONTRACT WORKS TAKE PRECEDENCE OVER DRAWINGS FOR MORE GENERAL PURPOSES			
ANY DISCREPANCIES BETWEEN DOCUMENTS MUST BE BROUGHT TO THE ARCHITECTS ATTENTION IMMEDIATELY			
ANY DETAILS THAT ARE IN CONFLICT WITH THE MANUFACTURERS DETAILS OR REQUIREMENTS MUST BE BROUGHT TO THE ARCHITECTS ATTENTION IMMEDIATELY			
MAIN CONTRACTOR TO LIAISE WITH SUBCONTRACTORS AND IS RESPONSIBLE FOR COORDINATION OF THEIR WORK WITH REGARDS TO TIMING OF INSTALLATION AND INTEGRATION. ANY CONFLICTS IN COORDINATION MUST BE BROUGHT TO THE ARCHITECTS ATTENTION IMMEDIATELY. NOTIFY ARCHITECT IF DOUBT EXISTS AS TO ANY ASPECT OF DESIGN FEASIBILITY			
CONFIRM SET OUT AND DIMENSIONS ON SITE PRIOR TO MANUFACTURE OF ANY ALL ITEMS			
DIMENSIONS SHOWN ARE ACCURATE. DO NOT SCALE FROM DRAWINGS			
REFER TO ENGINEERS DETAILS AND CALCULATIONS PROVIDED BY _____ FOR ALL STRUCTURAL INFORMATION			


revisions				
revision	date	description	drawn	checked
-	-	-	AMcN	AMcN

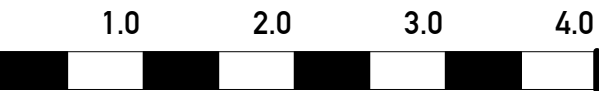


contact
adrian mcnaught
07943 293723
adrianmacmcnaught@gmail.com

key

client			
Mr & Mrs Evans			
project			
Extension, 81, Woodland Road Hinckley			
title			
elevations:existing			
scale			
1:50 @ A1 1:100 @ A3			
project	series	drawing	revision

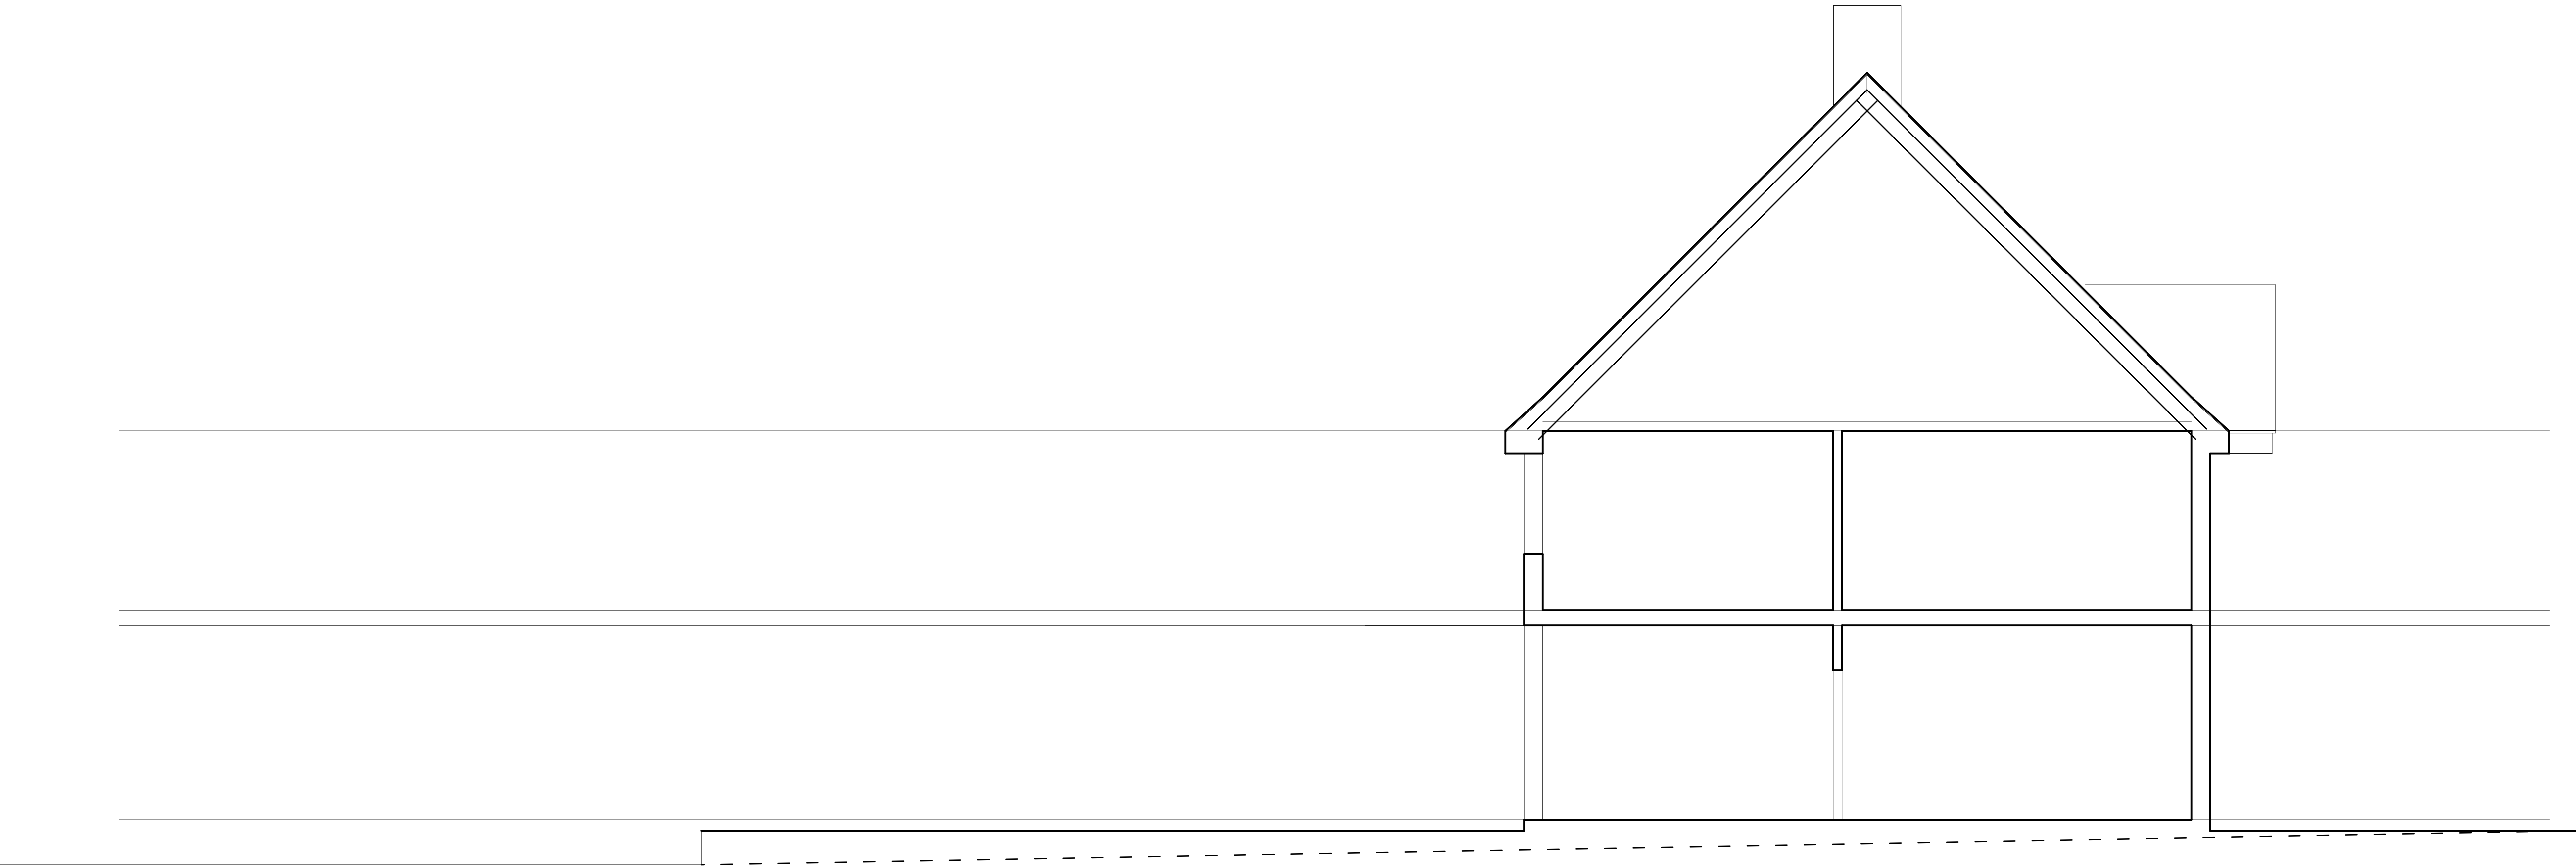

section : aa : existing

 


elevation : south east : existing

M411:01:04 -

project	series	drawing	revision
notes			
'mcnaughtarchitecture' RESERVES AND ASSERTS ALL RIGHTS AND INTERESTS, INCLUDING COPYRIGHT, IN THIS DOCUMENT			
THESE DRAWINGS TO BE READ IN CONJUNCTION WITH THE SPECIFICATION AND ASSOCIATED DRAWINGS			
INCONSISTENCIES, AMBIGUITIES AND DISCREPANCIES IN CONTRACT DOCUMENTS SHALL BE HANDED AS FOLLOWS -			
- THE DRAWINGS TAKE PRECEDENCE OVER THE SPECIFICATIONS			
- FIGURED DIMENSIONS ON DRAWINGS TAKE PRECEDENCE OVER SCALED DIMENSIONS			
- DRAWINGS TO A LARGER SCALE TAKE PRECEDENCE OVER DRAWINGS TO A SMALLER SCALE			
- DRAWINGS SHOW PARTICULAR PARTS OF THE CONTRACT WORKS TAKE PRECEDENCE OVER DRAWINGS FOR MORE GENERAL PURPOSES			
ANY DISCREPANCIES BETWEEN DOCUMENTS MUST BE BROUGHT TO THE ARCHITECTS ATTENTION IMMEDIATELY			
ANY DETAILS THAT ARE IN CONFLICT WITH THE MANUFACTURERS DETAILS OR REQUIREMENTS MUST BE BROUGHT TO THE ARCHITECTS ATTENTION IMMEDIATELY			
MAIN CONTRACTOR TO LIAISE WITH SUBCONTRACTORS AND IS RESPONSIBLE FOR COORDINATION OF THEIR WORK WITH REGARDS TO TIMING OF INSTALLATION AND INTEGRATION. ANY CONFLICTS IN COORDINATION MUST BE BROUGHT TO THE ARCHITECTS ATTENTION IMMEDIATELY NOTIFY ARCHITECT IF DOUBT EXISTS AS TO ANY ASPECT OF DESIGN FEASIBILITY			
CONFIRM SET OUT AND DIMENSIONS ON SITE PRIOR TO MANUFACTURE OF ANY ALL ITEMS			
DIMENSIONS SHOWN ARE ACCURATE. DO NOT SCALE FROM DRAWINGS			
REFER TO ENGINEERS DETAILS AND CALCULATIONS PROVIDED BY _____ FOR ALL STRUCTURAL INFORMATION			

revisions				
revision	date	description	drawn	checked
-	---	-----	AMcN	AMcN

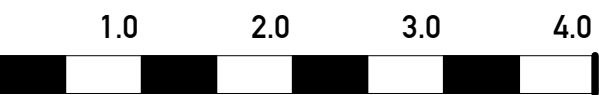

contact
adrian mcnaught
07943 293723
adrianmacmcnaught@gmail.com

key

client
Mr & Mrs Evans

project
**Extension, 81, Woodland Road
Hinckley**


title
elevation/section:existing

scale
1:50 @ A1 1:100 @ A3

project
M411:01:04 -

project	series	drawing	revision
notes			
'mchaughtarchitecture' RESERVES AND ASSERTS ALL RIGHTS AND INTERESTS, INCLUDING COPYRIGHT, IN THIS DOCUMENT			
THESE DRAWINGS TO BE READ IN CONJUNCTION WITH THE SPECIFICATION AND ASSOCIATED DRAWINGS			
INCONSISTENCIES, AMBIGUITIES AND DISCREPANCIES IN CONTRACT DOCUMENTS SHALL BE HANDED AS FOLLOWS:			
- THE DRAWINGS TAKE PRECEDENCE OVER THE SPECIFICATIONS			
- FIGURED DIMENSIONS ON DRAWINGS TAKE PRECEDENCE OVER SCALED DIMENSIONS			
- DRAWINGS TO A LARGER SCALE TAKE PRECEDENCE OVER DRAWINGS TO A SMALLER SCALE			
- DRAWINGS SHOW PARTICULAR PARTS OF THE CONTRACT WORKS TAKE PRECEDENCE OVER DRAWINGS FOR MORE GENERAL PURPOSES			
ANY DISCREPANCIES BETWEEN DOCUMENTS MUST BE BROUGHT TO THE ARCHITECT'S ATTENTION IMMEDIATELY			
ANY DETAILS THAT ARE IN CONFLICT WITH THE MANUFACTURERS DETAILS OR REQUIREMENTS MUST BE BROUGHT TO THE ARCHITECT'S ATTENTION IMMEDIATELY			
MAIN CONTRACTOR TO LIAISE WITH SUBCONTRACTORS AND IS RESPONSIBLE FOR COORDINATION OF THEIR WORK WITH REGARDS TO TIMING OF INSTALLATION AND INTEGRATION. ANY CONFLICTS IN COORDINATION MUST BE BROUGHT TO THE ARCHITECTS ATTENTION IMMEDIATELY NOTIFY ARCHITECT IF DOUBT EXISTS AS TO ANY ASPECT OF DESIGN FEASIBILITY			
CONFIRM SET OUT AND DIMENSIONS ON SITE PRIOR TO MANUFACTURE OF ANY ALL ITEMS			
DIMENSIONS SHOWN ARE ACCURATE. DO NOT SCALE FROM DRAWINGS			
REFER TO ENGINEERS DETAILS AND CALCULATIONS PROVIDED BY ' ' FOR ALL STRUCTURAL INFORMATION			

revisions				
revision	date	description	drawn	checked
-	-	-	AMcN	AMcN
a	29.07.24	Extension revised to 9m external length	AMcN	AMcN
b	16.08.24	Extension revised - kitchen side extension	AMcN	AMcN

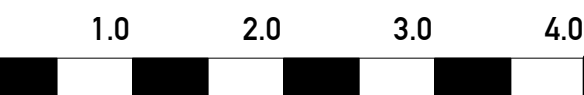

contact
adrian mcnaught
07943 293723
adrianmacmcnaught@gmail.com

key



client
Mr & Mrs Evans

project
Extension, 81, Woodland Road
Hinckley

title
plans:floors:proposed

scale
1:50 @ A1 1:100 @ A3

project	series	drawing	revision
---------	--------	---------	----------

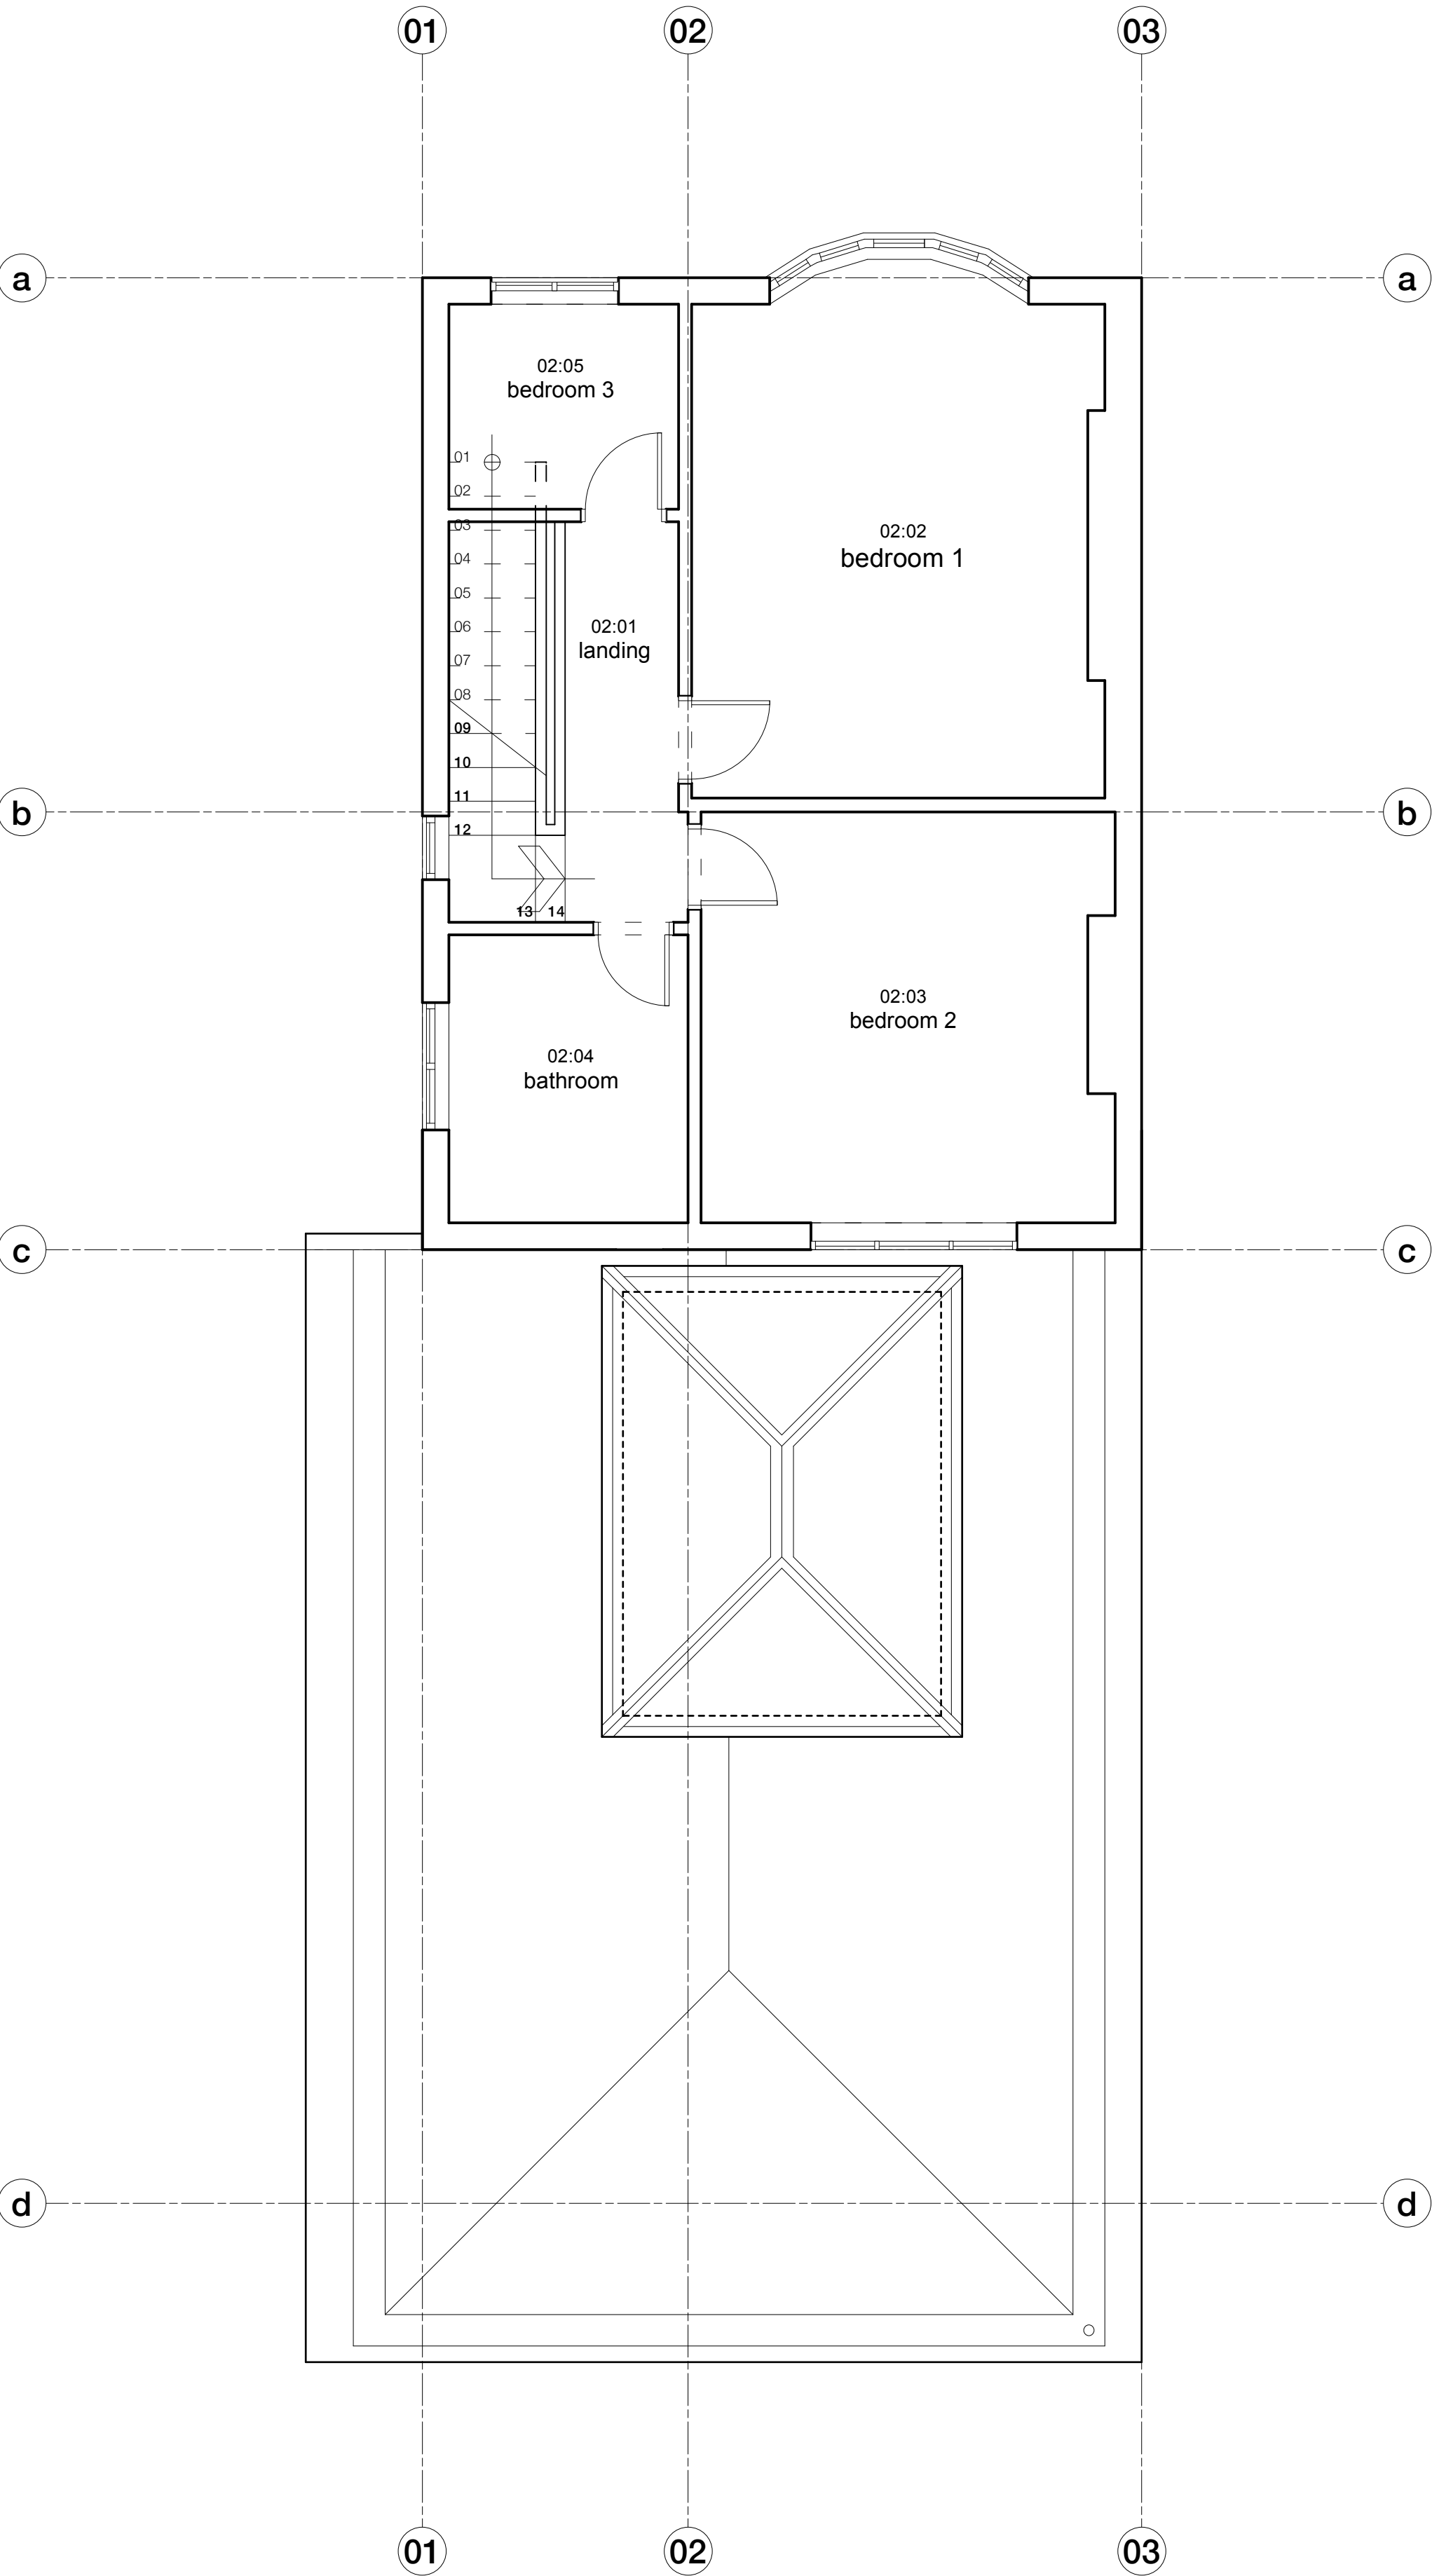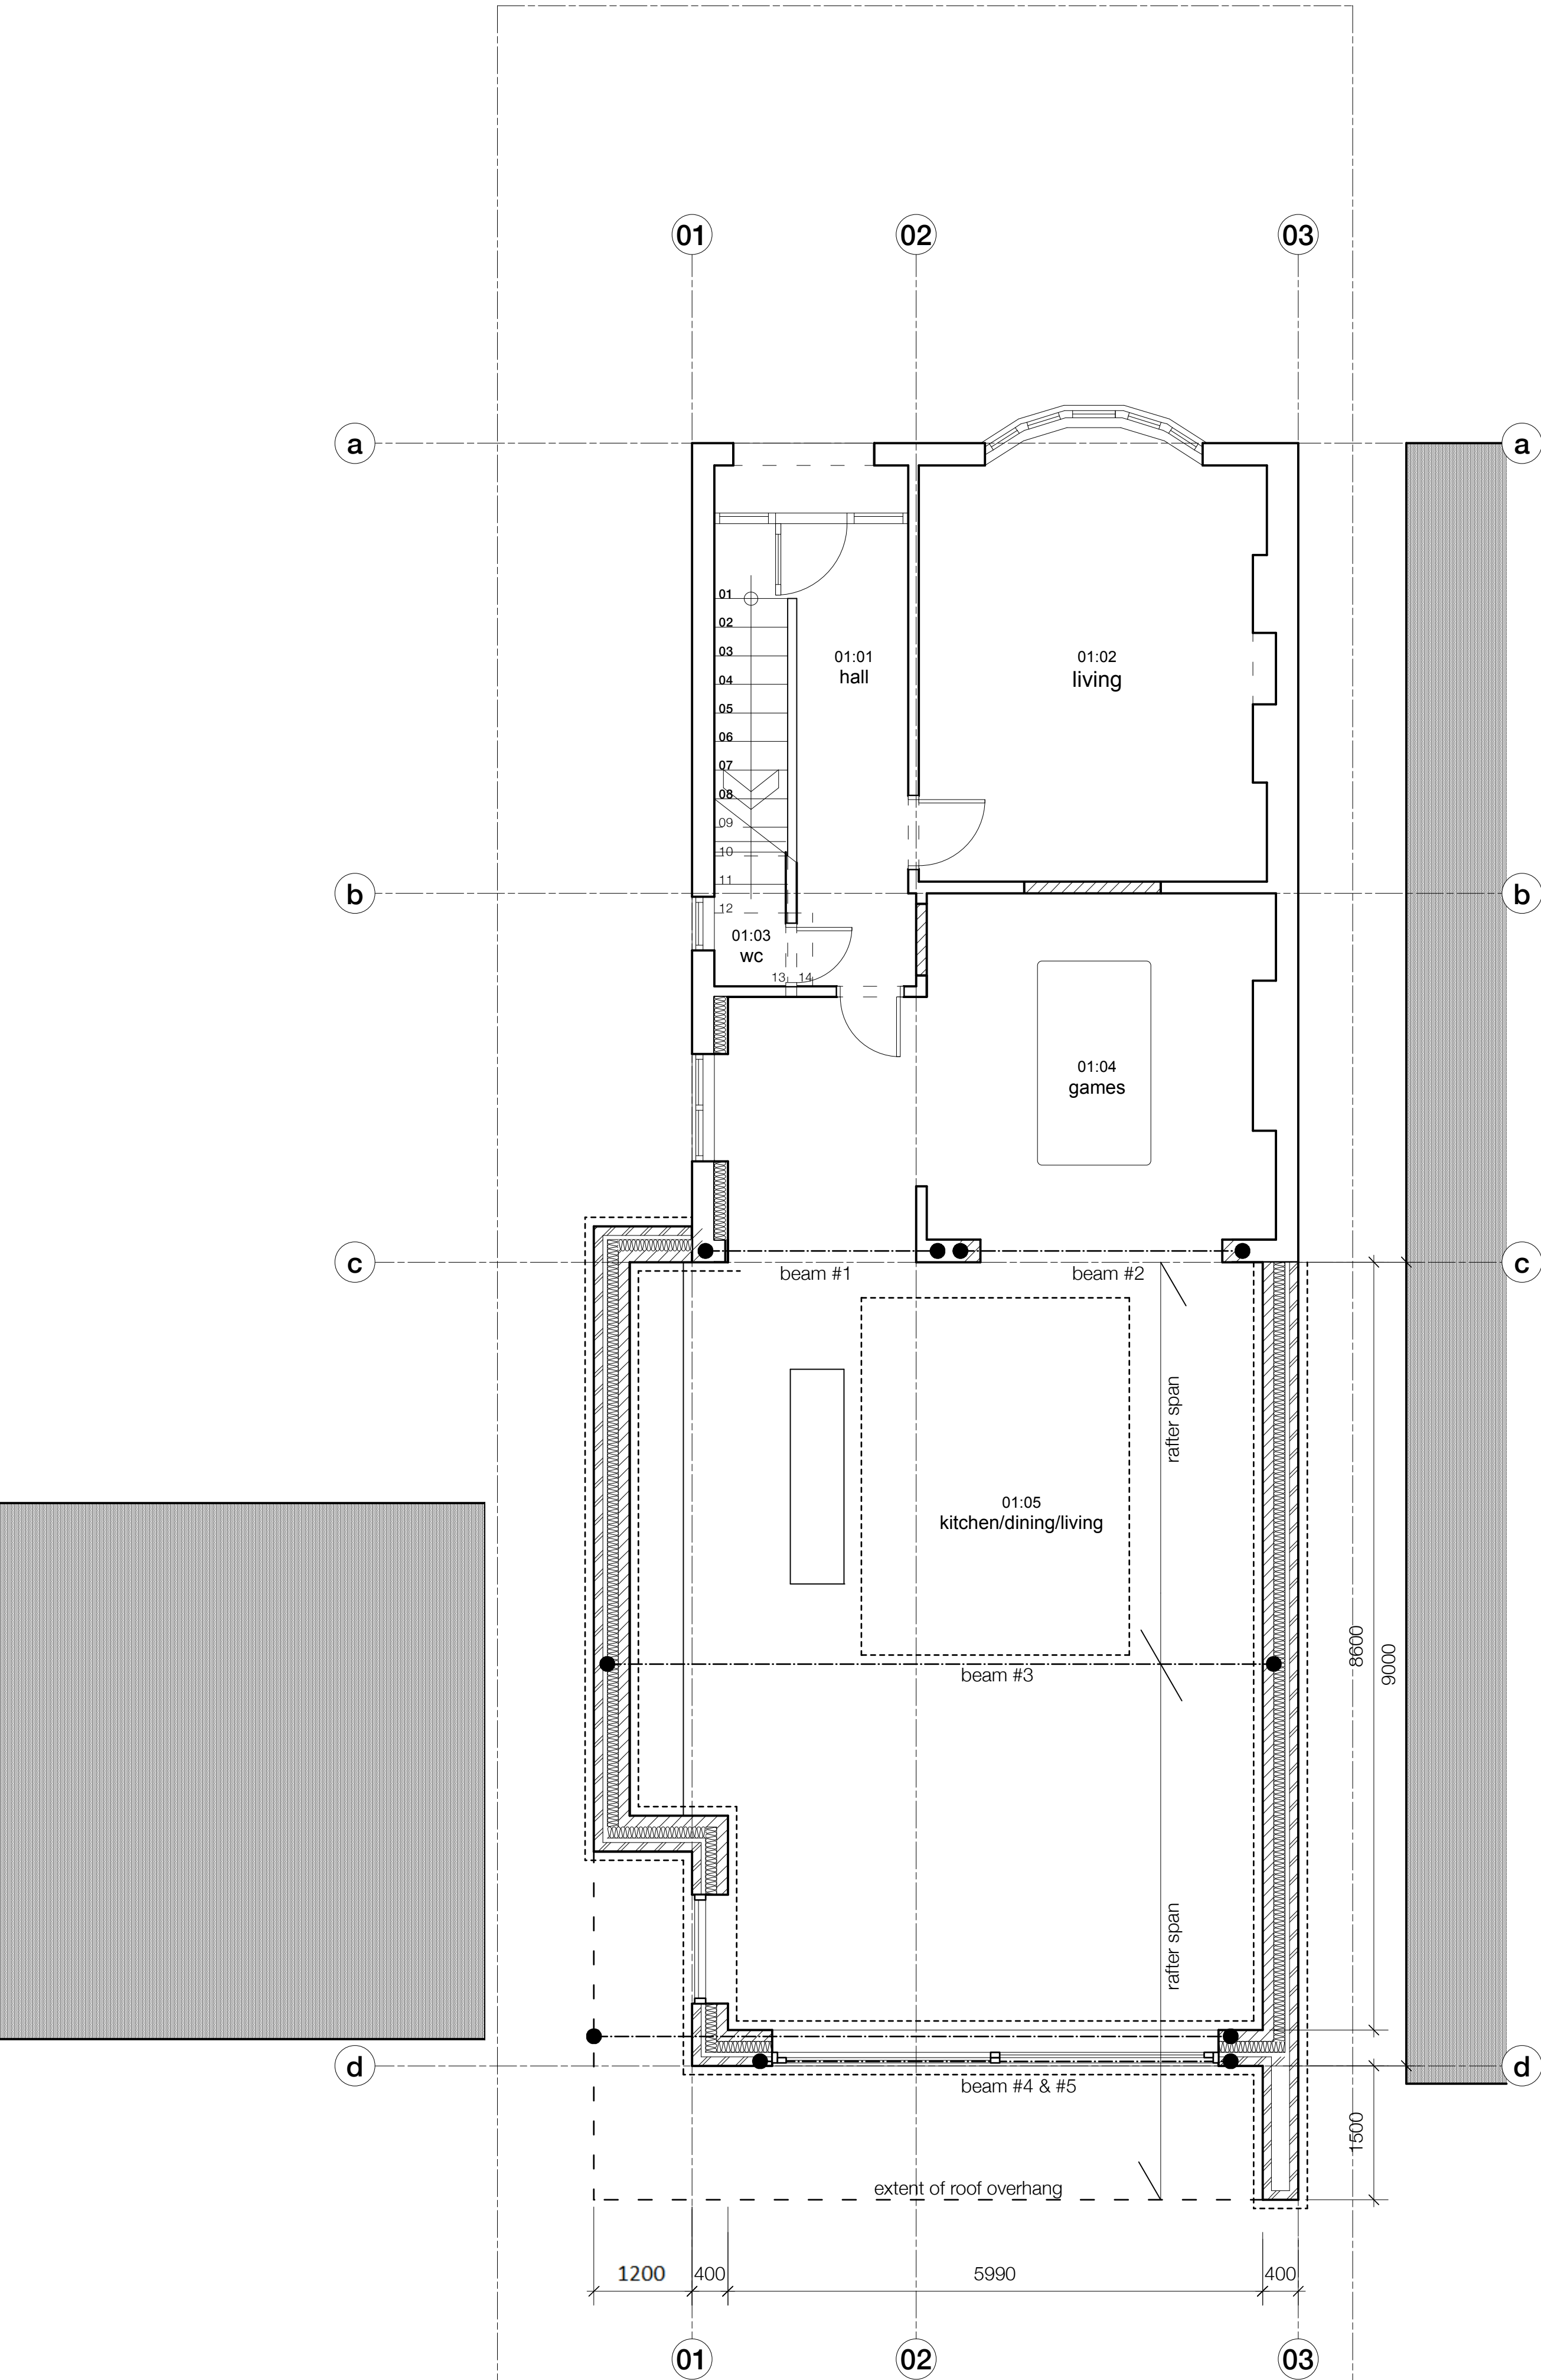



elevation : south west : proposed

elevation : north east : proposed




elevation : north west : proposed

M411:02:03 b

project	series	drawing	revision
notes			
"mCnaughtarchitecture" RESERVES AND ASSERTS ALL RIGHTS AND INTERESTS, INCLUDING COPYRIGHT, IN THIS DOCUMENT			
THESE DRAWINGS TO BE READ IN CONJUNCTION WITH THE SPECIFICATION AND ASSOCIATED DRAWINGS			
INCONSISTENCIES, AMBIGUITIES AND DISCREPANCIES IN CONTRACT DOCUMENTS SHALL BE HANDED AS FOLLOWS :			
- THE DRAWINGS TAKE PRECEDENCE OVER THE SPECIFICATIONS			
- FIGURED DIMENSIONS ON DRAWINGS TAKE PRECEDENCE OVER SCALED DIMENSIONS			
- DRAWINGS TO A LARGER SCALE TAKE PRECEDENCE OVER DRAWINGS TO A SMALLER SCALE			
- DRAWINGS SHOW PARTICULAR PARTS OF THE CONTRACT WORKS TAKE PRECEDENCE OVER DRAWINGS FOR MORE GENERAL PURPOSES			
ANY DISCREPANCIES BETWEEN DOCUMENTS MUST BE BROUGHT TO THE ARCHITECTS ATTENTION IMMEDIATELY			
ANY DETAILS THAT ARE IN CONFLICT WITH THE MANUFACTURERS DETAILS OR REQUIREMENTS MUST BE BROUGHT TO THE ARCHITECTS ATTENTION IMMEDIATELY			
MAIN CONTRACTOR TO LIAISE WITH SUBCONTRACTORS AND IS RESPONSIBLE FOR COORDINATION OF THEIR WORK WITH REGARDS TO TIMING OF INSTALLATION AND INTEGRATION. ANY CONFLICTS IN COORDINATION MUST BE BROUGHT TO THE ARCHITECTS ATTENTION IMMEDIATELY NOTIFY ARCHITECT IF DOUBT EXISTS AS TO ANY ASPECT OF DESIGN FEASIBILITY			
CONFIRM SET OUT AND DIMENSIONS ON SITE PRIOR TO MANUFACTURE OF ANY ALL ITEMS			
DIMENSIONS SHOWN ARE ACCURATE. DO NOT SCALE FROM DRAWINGS			
REFER TO ENGINEERS DETAILS AND CALCULATIONS PROVIDED BY " " FOR ALL STRUCTURAL INFORMATION			

revisions				
revision	date	description	drawn	checked
-	-	-----	AMcN	AMcN
a	29.07.24	Extension revised to 9m external length	AMcN	AMcN
b	16.08.24	Extension revised - kitchen side extension	AMcN	AMcN

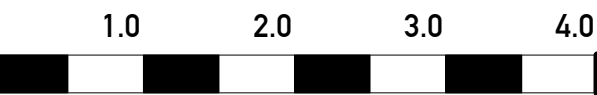

contact
adrian mcnaught
07943 293723
adrianmacmcnaught@gmail.com

key

client
Mr & Mrs Evans
project
Extension, 81, Woodland Road Hinckley
title
elevations:proposed
scale
1:50 @ A1 1:100 @ A3
project
series
drawing
revision

M411:02:03 b


Beams : provisional allowance
Beams 1, 2, 3, 4 : Allow for 200 UC, note cantilever
Beam 5 : 200 x 100 angle

Walls
102mm facing brickwork, 50mm cavity, 125mm PIR insulation
slabs, 100mm lightweight blockwork, 7N where point loads, dry line
with 12mm plasterboard and skim
U value : 0.15W/m²K


Windows
uPVC double glazed units.
U value : 1.4W/m²K

Floor
100mm concrete slab on DPM on 100mm PIR insulation on compressed
hardcore : allow average 300mm
U value : 0.18W/M²K

Foundations
600 x 225 concrete strip footings to 1000mm below GL, allow 1500mm
depth adjacent to neighbour

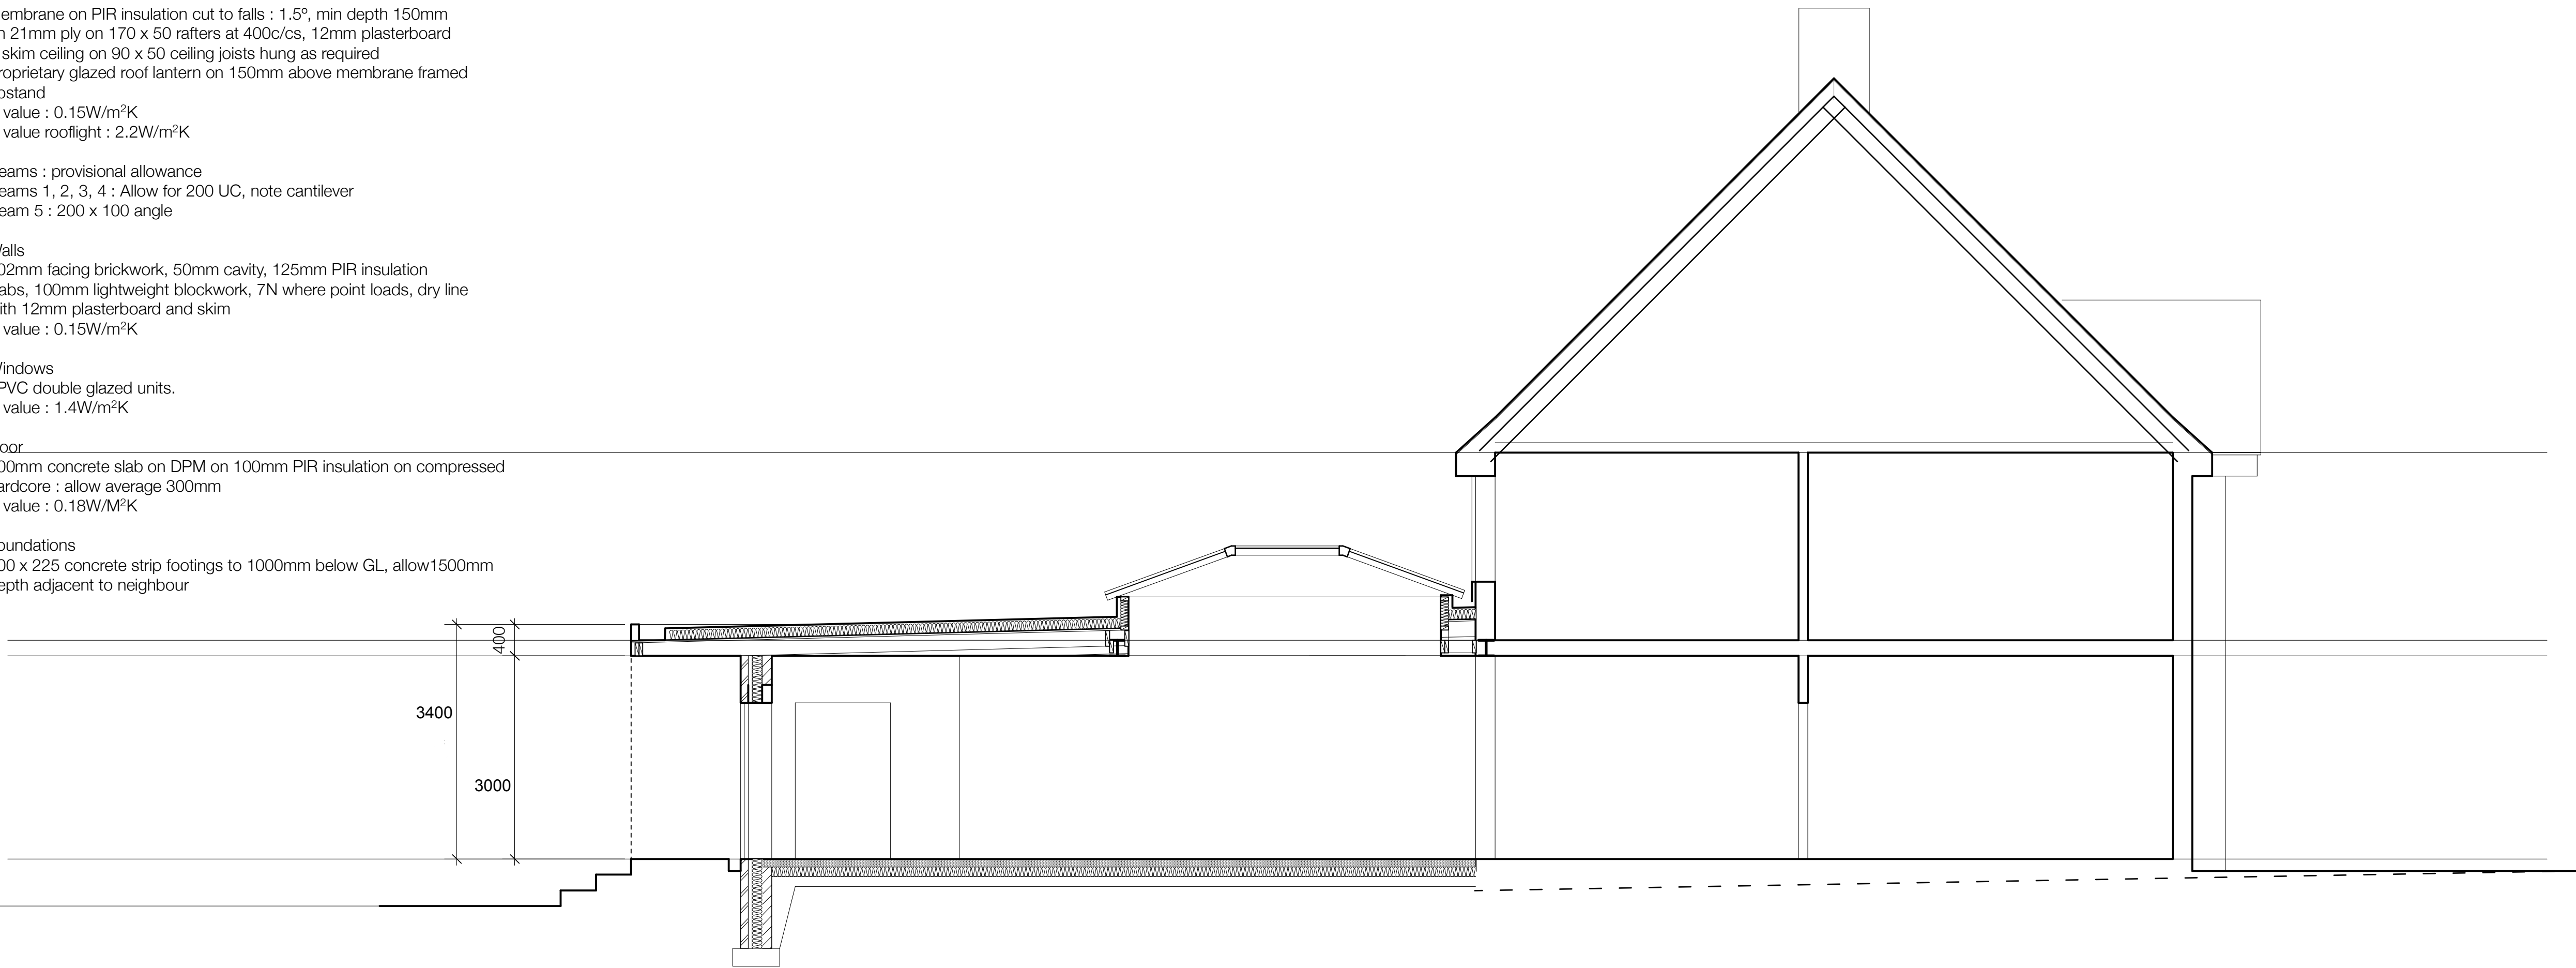

section : aa : proposed

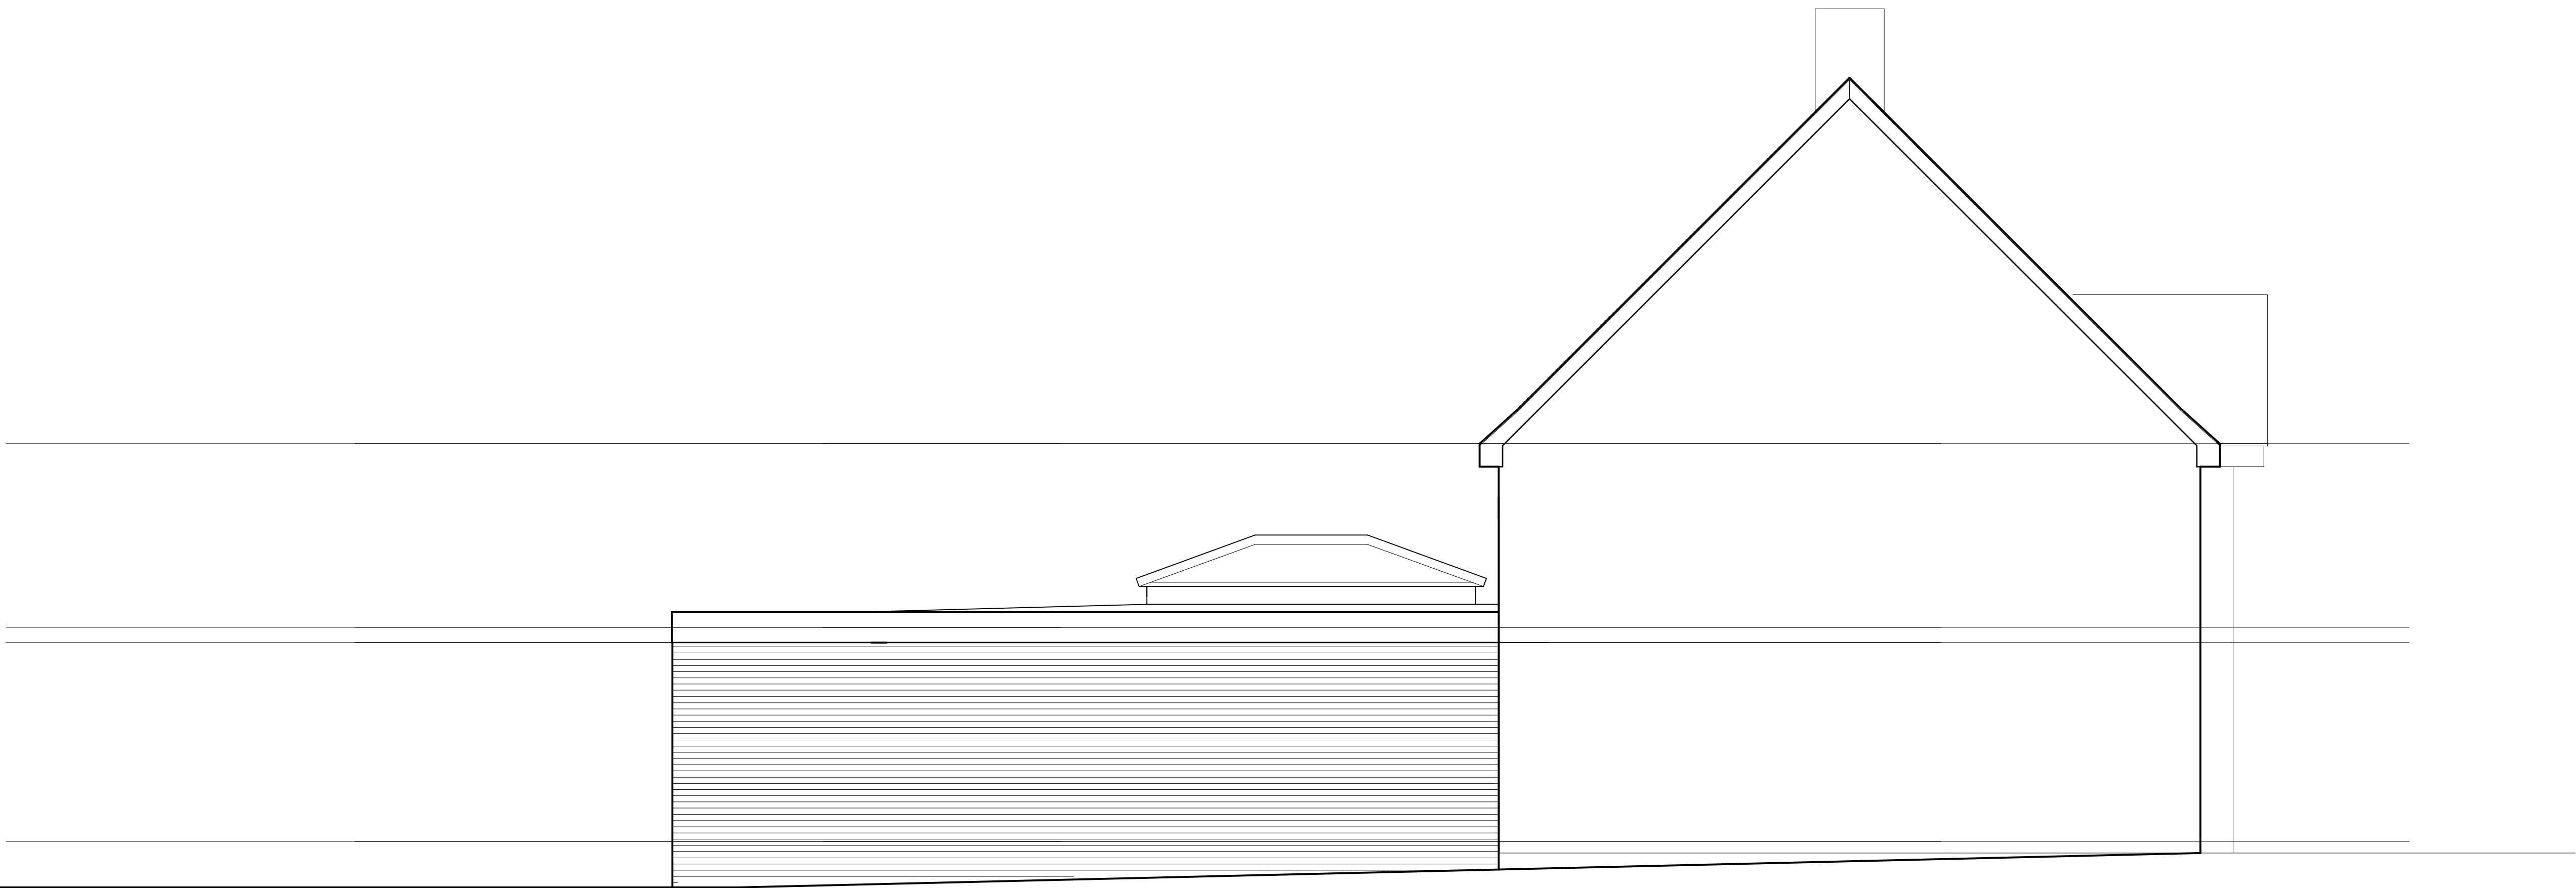

elevation : south east : proposed