


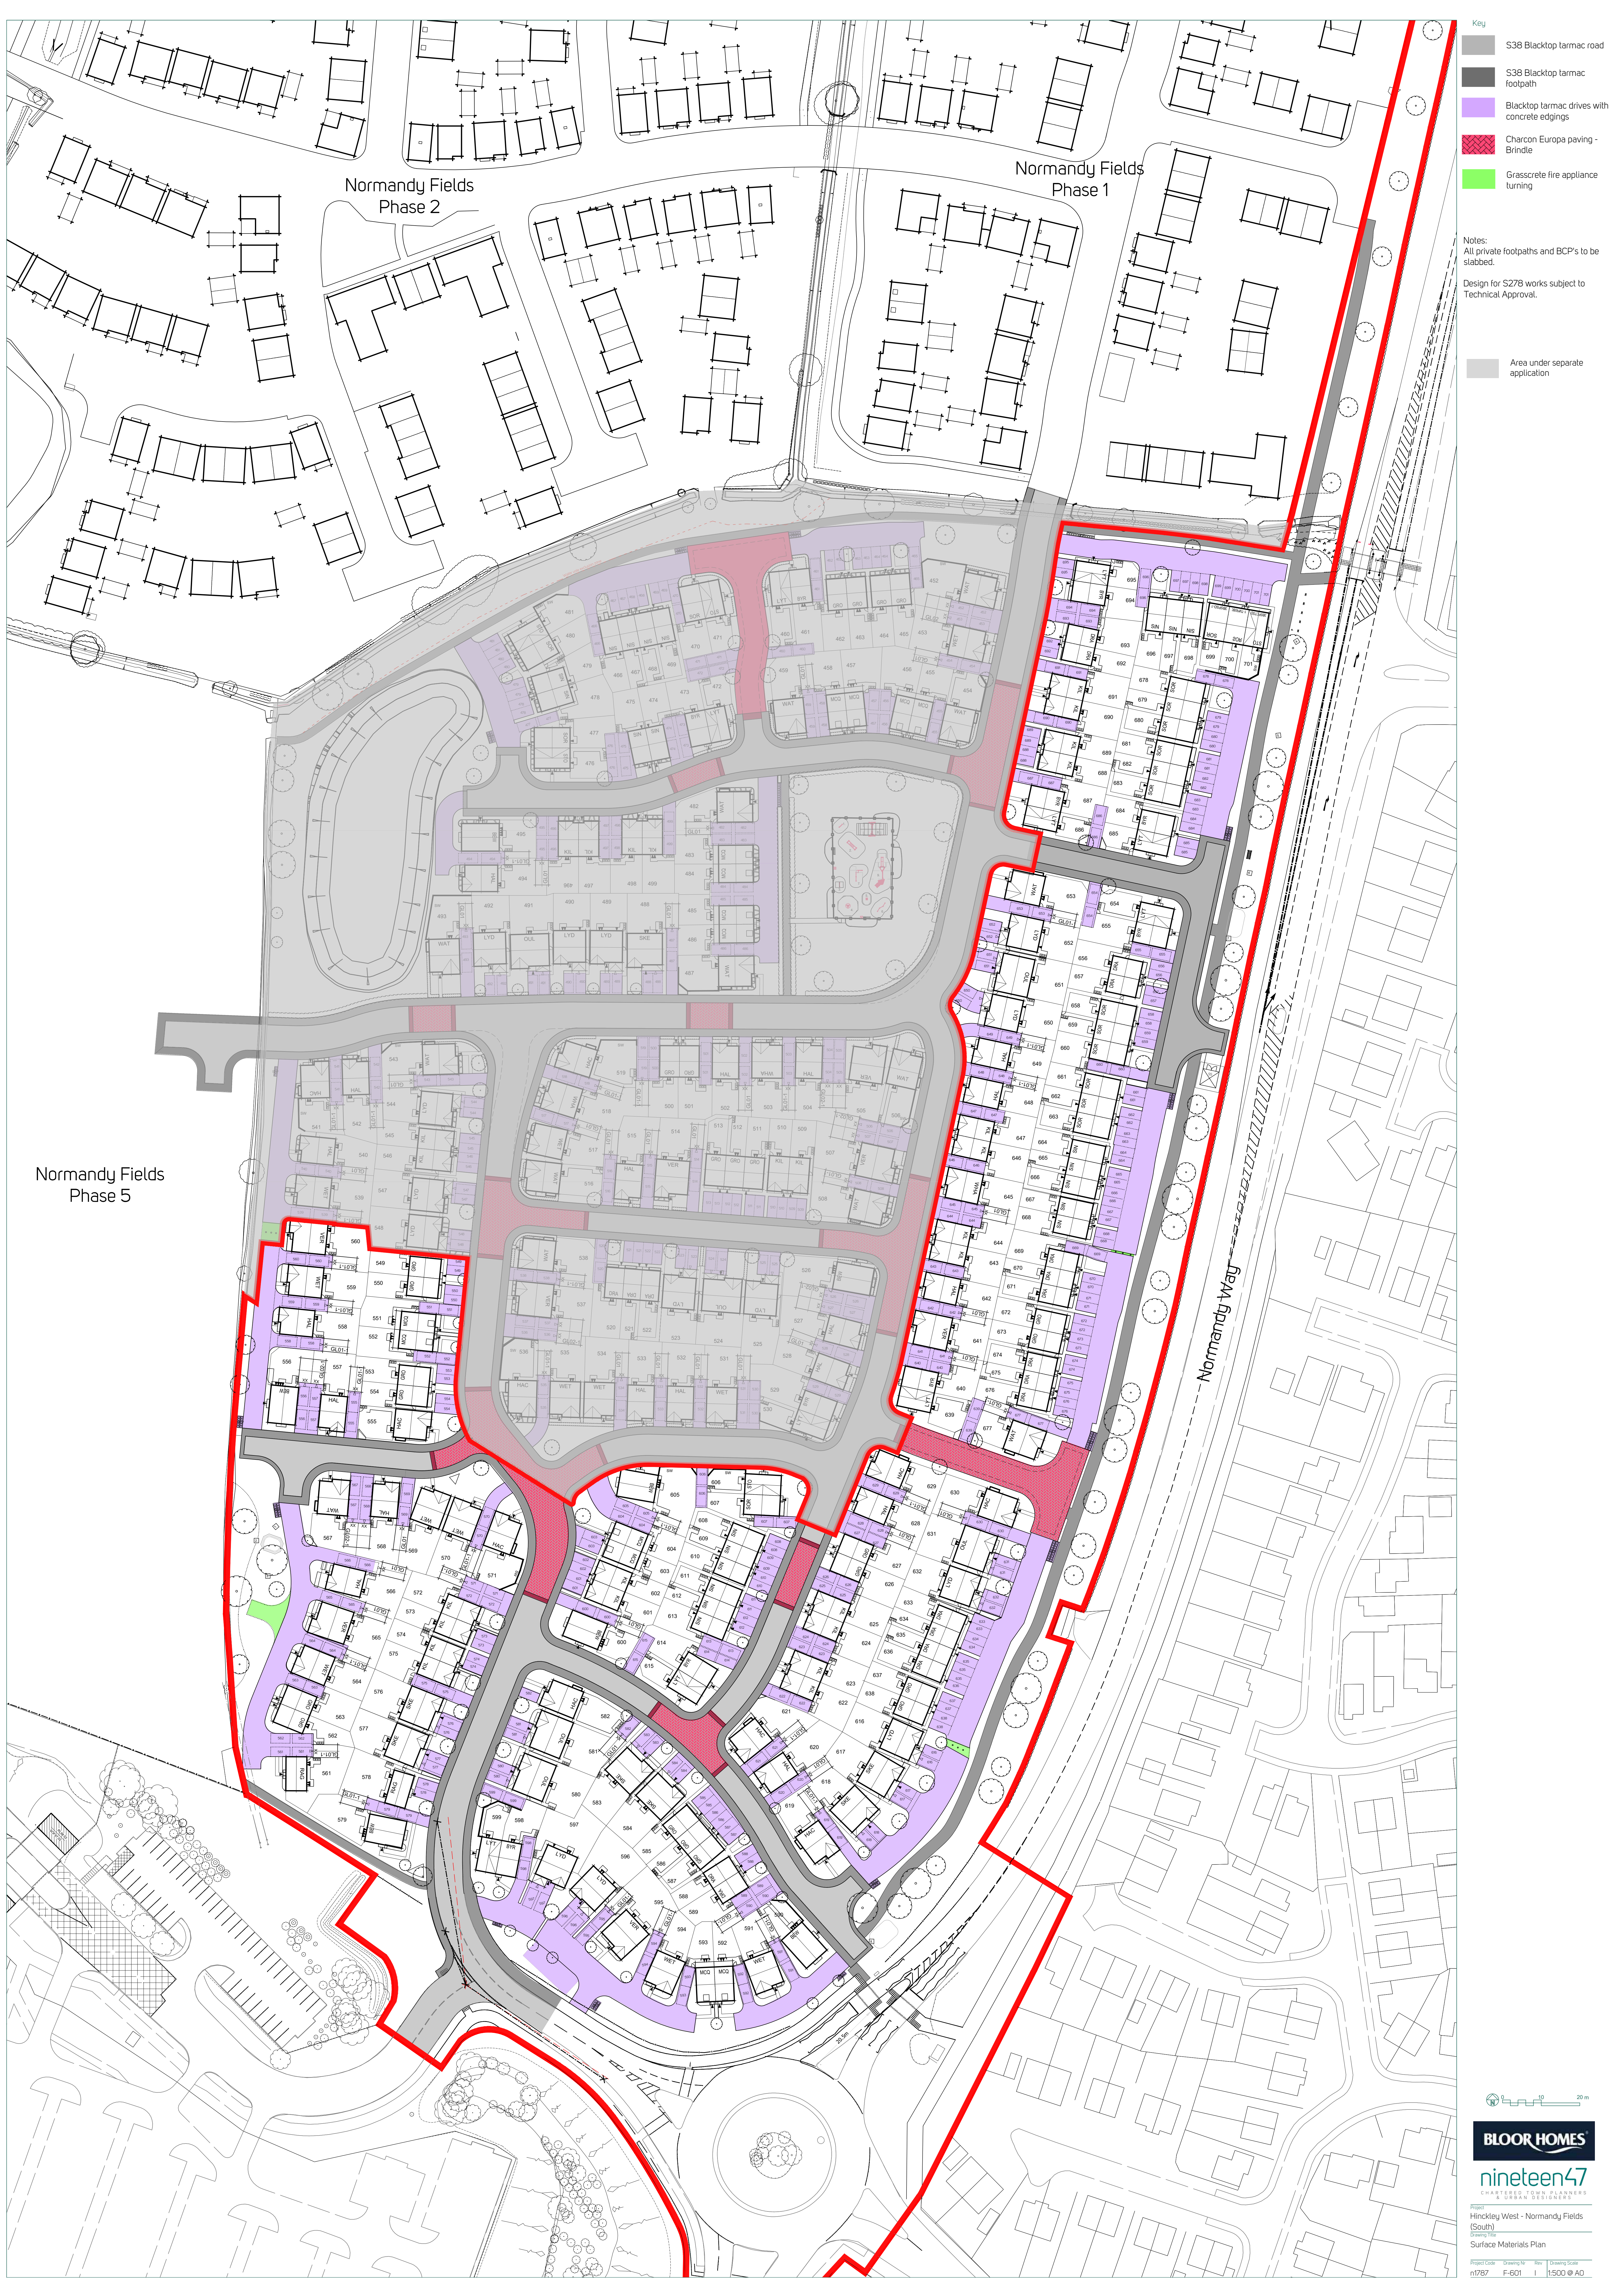

Normandy Fields
Phase 5

Normandy Fields
Phase 2

Normandy Fields
Phase 1

Normandy Way

Key

- S38 Blacktop tarmac road
- S38 Blacktop tarmac footpath
- Blacktop tarmac drives with concrete edgings
- Charcon Europa paving - Brindle
- Grasscrete fire appliance turning

Notes:

- All private footpaths and BCP's to be slabbed.
- Design for S278 works subject to Technical Approval.

Area under separate application

Scale: 0 10 20 m

BLOOR HOMES

nineteen47
CHARTERED TOWN PLANNERS & URBAN DESIGNERS

Project: Hinckley West - Normandy Fields (South)
Drawing: Surface Materials Plan

Project Code: m787 | Drawing No: F-601 | Drawing Scale: 1:500 @ A0