


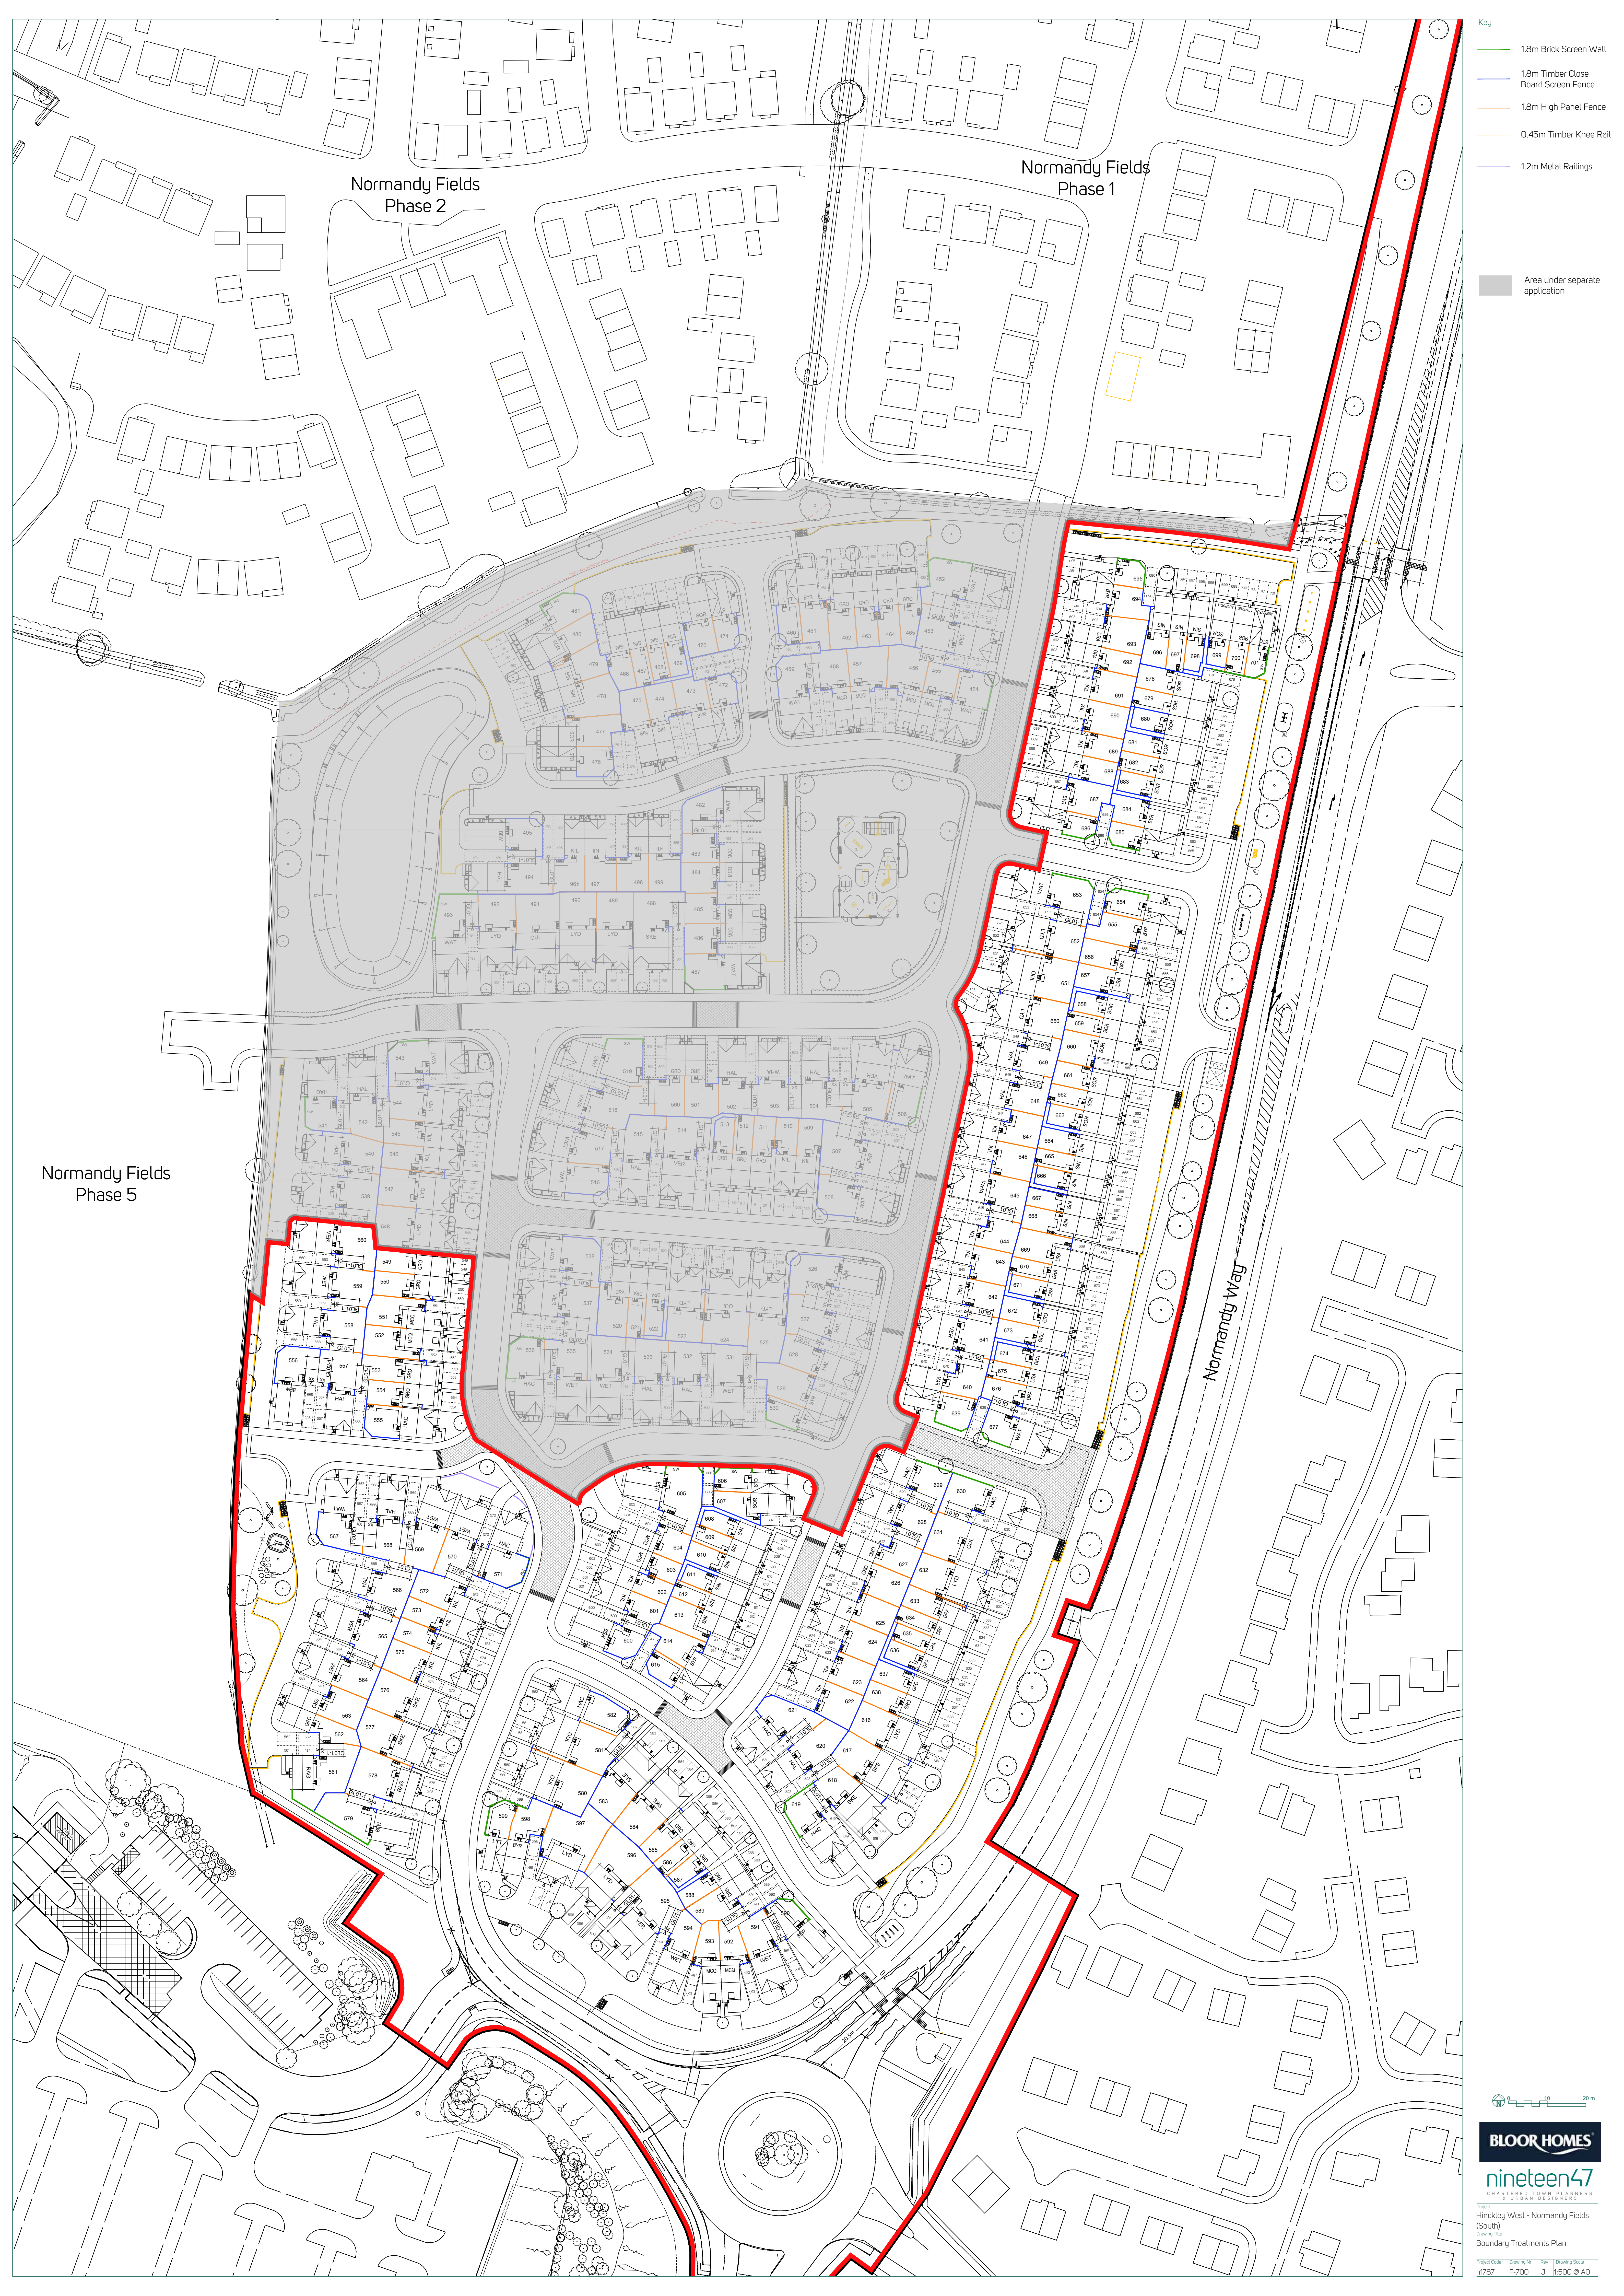


Normandy Fields
Phase 2

Normandy Fields
Phase 1

Normandy Fields
Phase 5

- Key
- 1.8m Brick Screen Wall
 - 1.8m Timber Close Board Screen Fence
 - 1.8m High Panel Fence
 - 0.45m Timber Knee Rail
 - 1.2m Metal Railings
 - Area under separate application

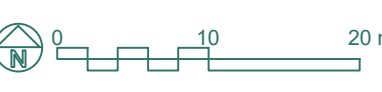

BLOOR HOMES

nineteen47

Project
Hinckley West - Normandy Fields
(South)
Drawing No.
Boundary Treatments Plan

Project Code: n1787 Drawing No: F-700 Rev: J Drawing Scale: 1:500 @ A0