


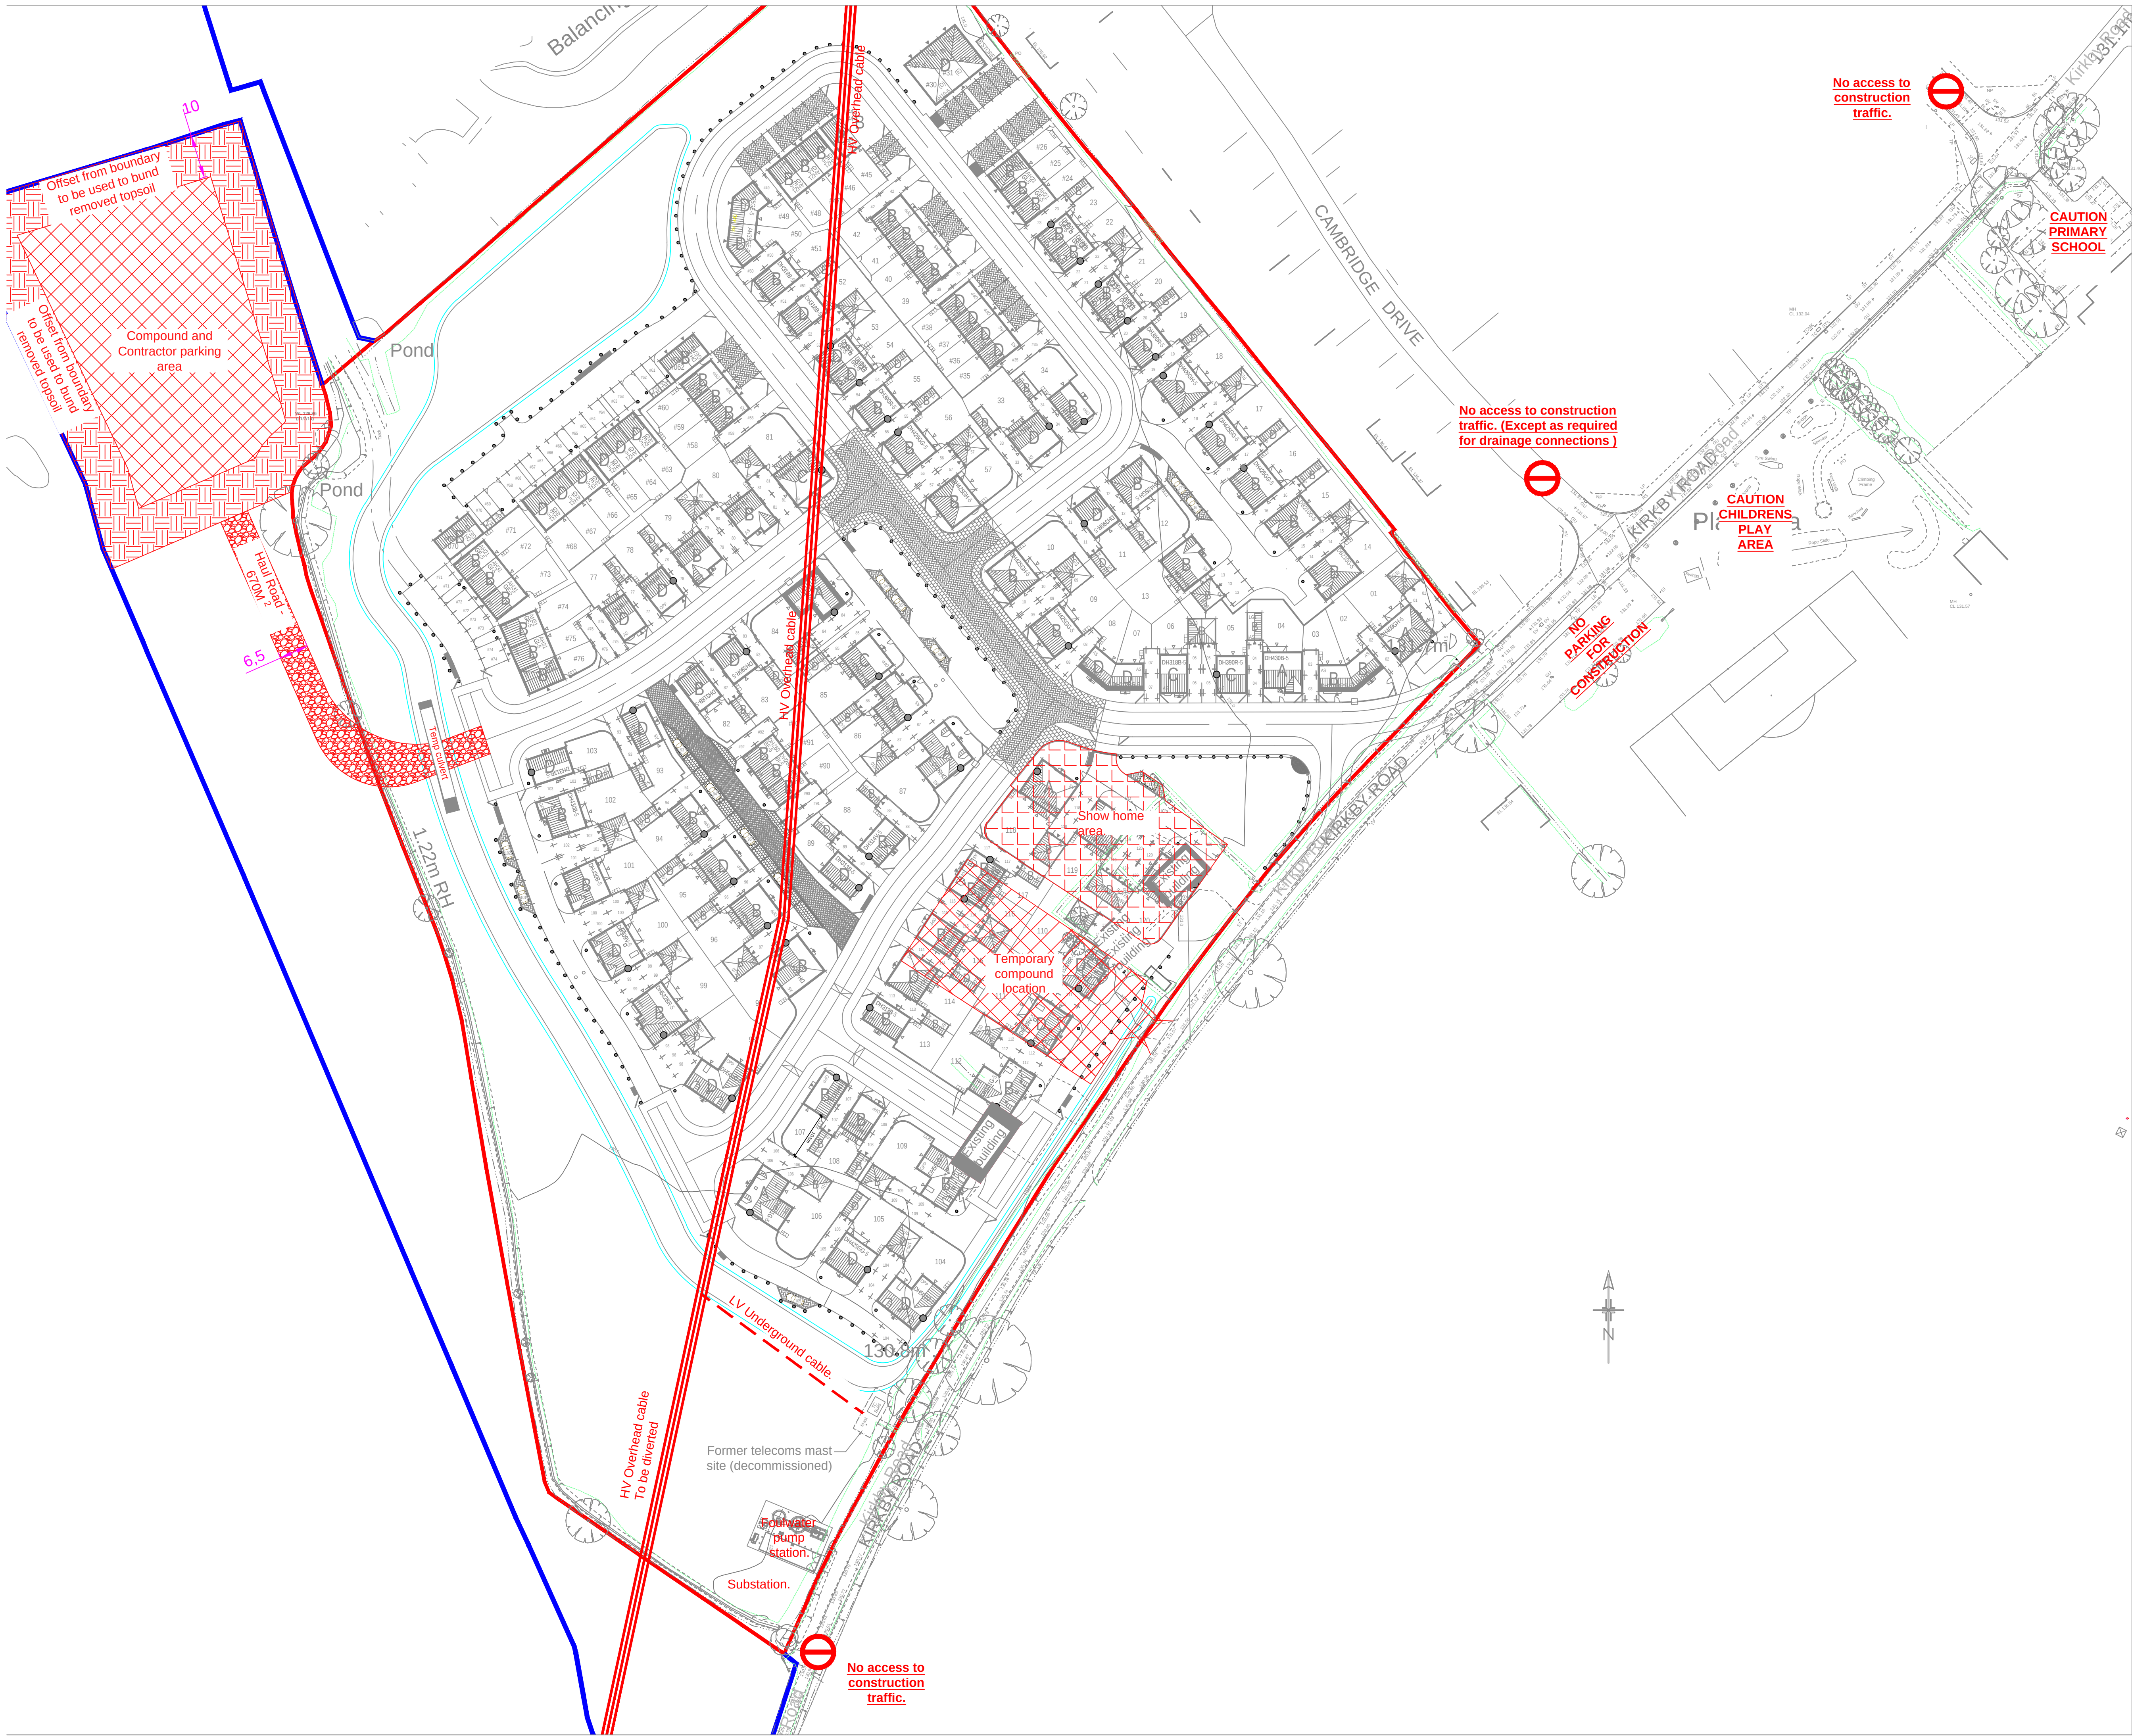



DAVIDSONS

Wilson House, Leicester Road, Ibstock,
Leicestershire. LE67 6HP
T: 01530 261 444 F:01530 267 101
www.davidsonsgroup.co.uk
E: info@davidsonsgroup.co.uk

Project:

Land off Kirkby Road
Desford

Title:

Construction Traffic
Management Plan

Drawn:	LW	Checked:	PW	Date:	06.11.25
Scale:	1:200	Rev:		Paper Size:	A1

DWG No:

1089-CTMP- 001