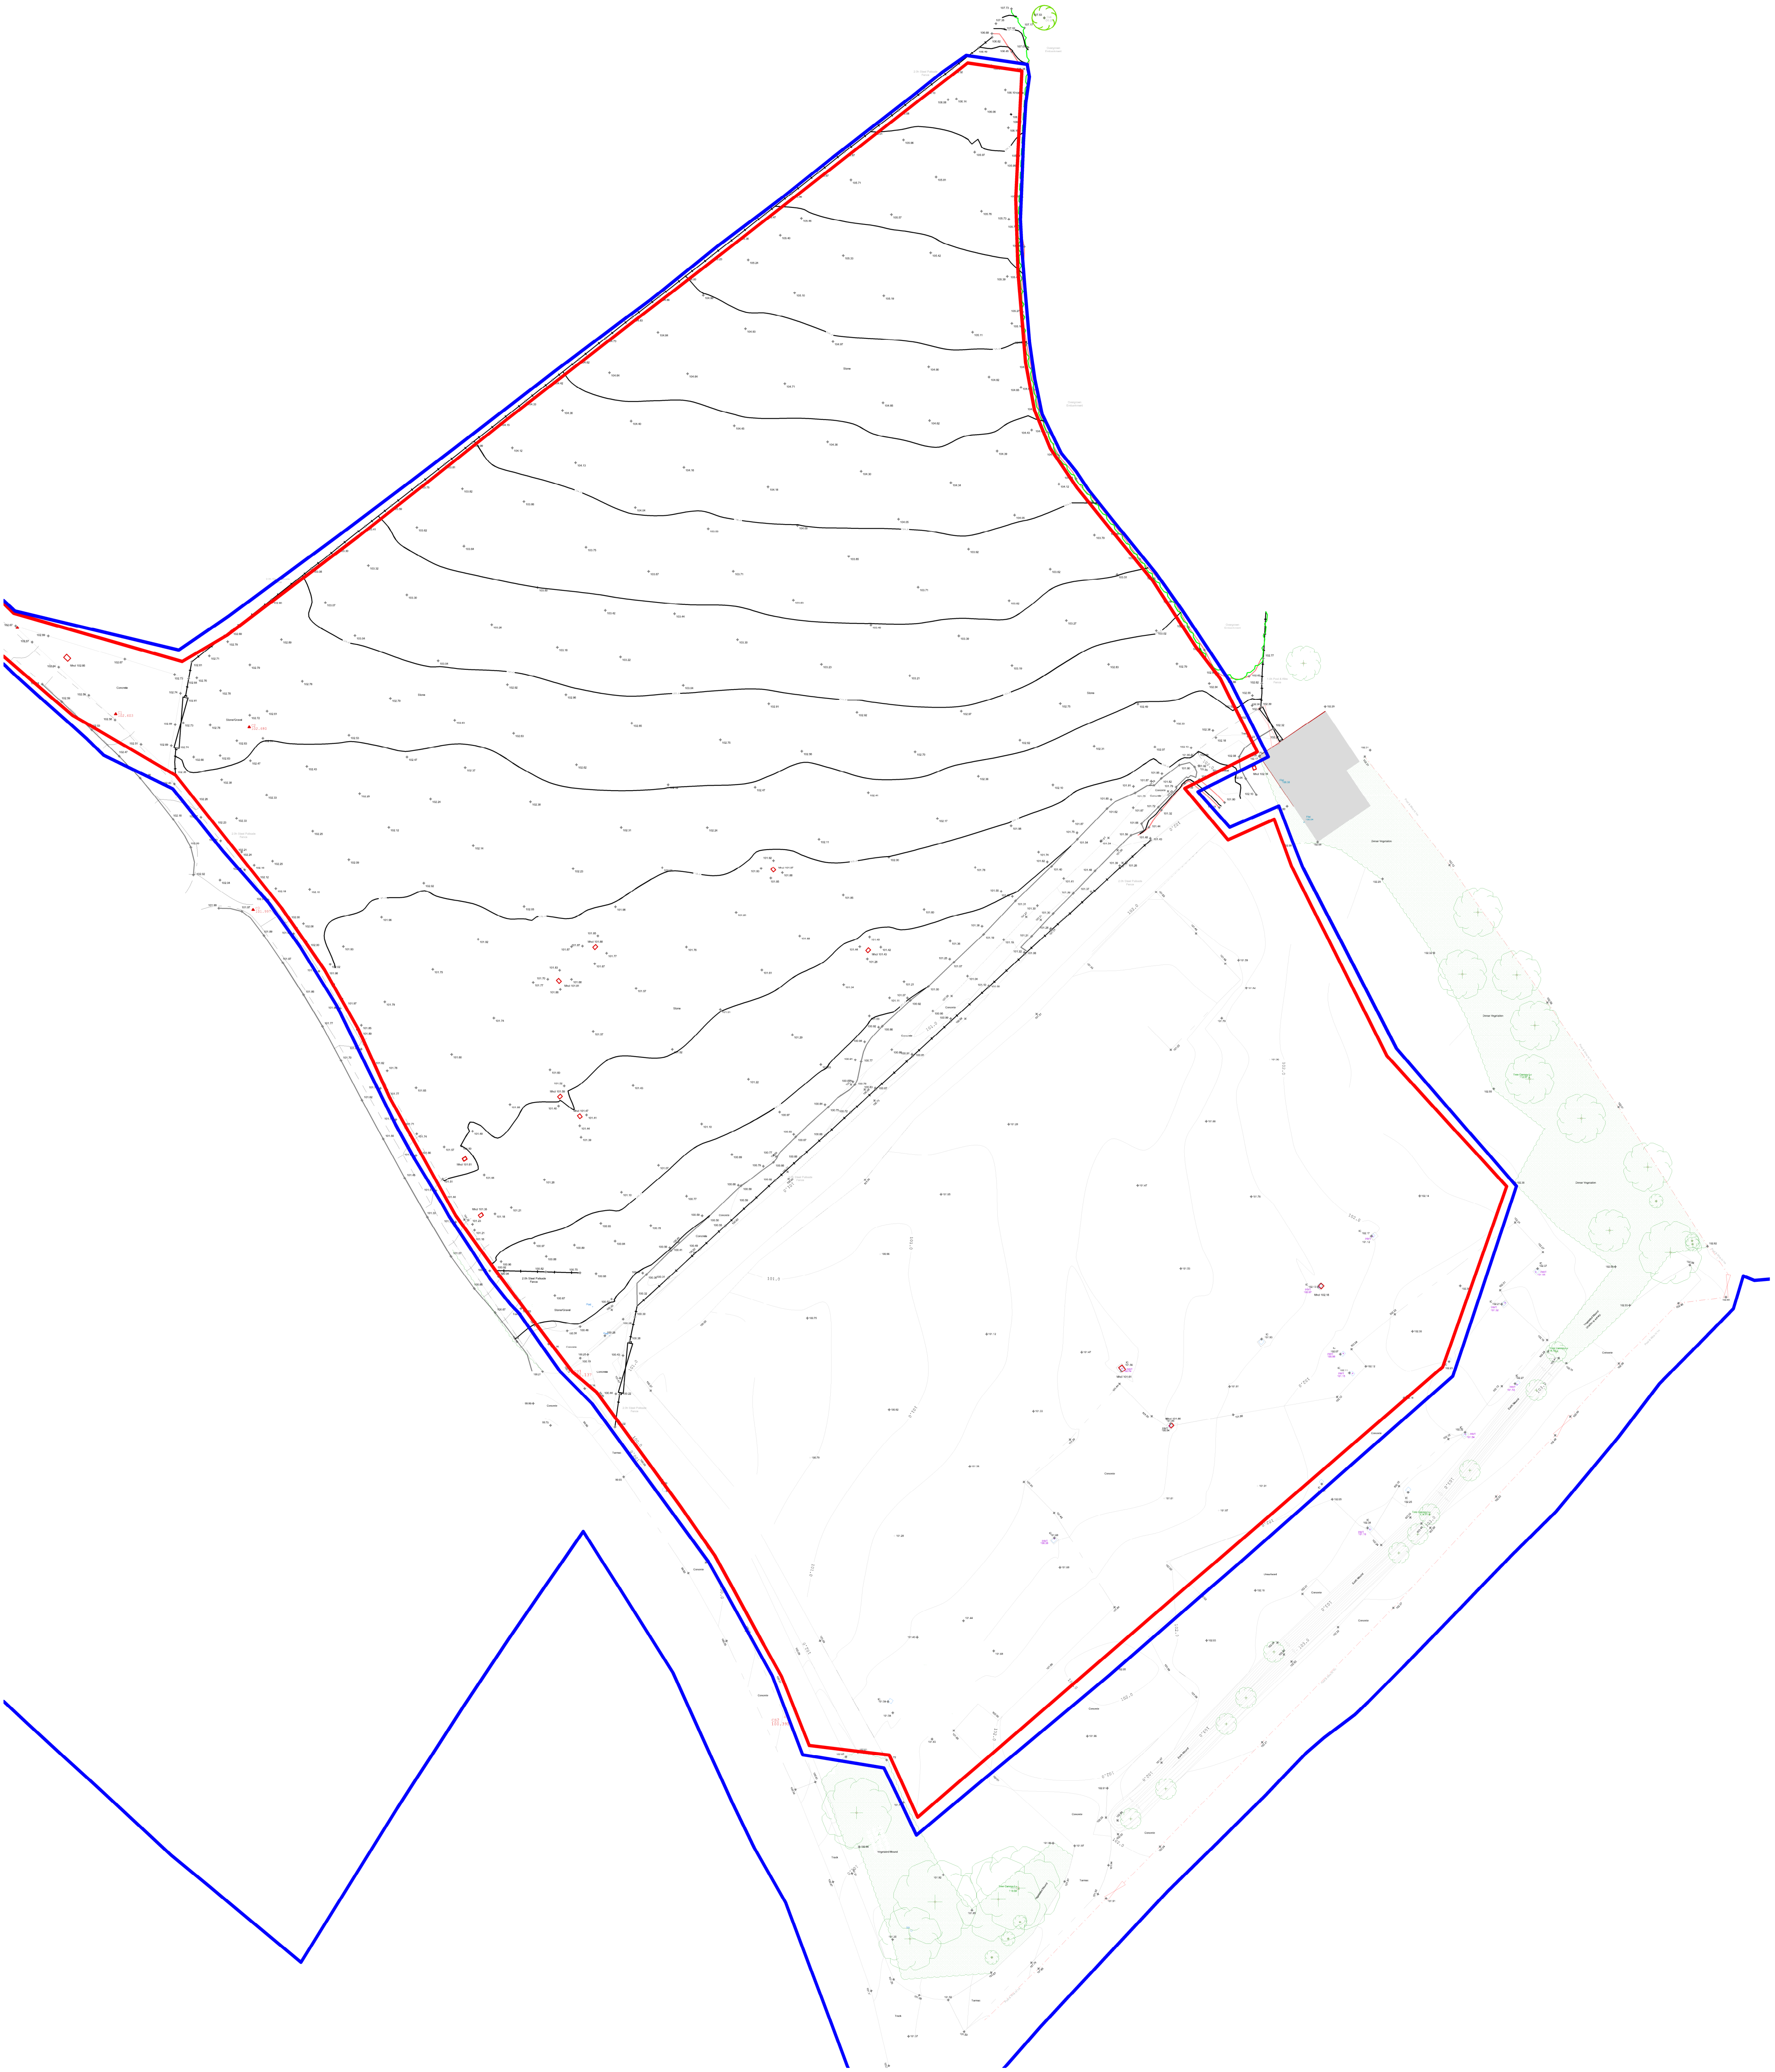


Client Chaudry			hayward ARCHITECTS LTD 19 Station Road Hinckley Leicestershire LE10 1AW Tel: 01455 635 665 Fax: 01455 618 971 www.hayward-architects.co.uk		
Project Title Container Storage Site Lindley Lane Fenny Drayton As Existing Plan					
Drawing Title	As Existing Plan		Sheet	Job No.	Drawing No.
Scale	1:500		A1	25/64	01B
Author	MS	Date Sept 2025			
THE COPYRIGHT OF THIS DRAWING IS VESTED IN HAYWARD ARCHITECTS LTD. REPRODUCTION IN ANY FORM OR IN WHOLE OR IN PART IS FORBIDDEN WITHOUT THE WRITTEN PERMISSION OF THE COPYRIGHT HOLDER. DO NOT SCALE FROM DRAWING AND ONLY PLANNED DIMENSIONS ARE TO BE USED			Status Planning		