

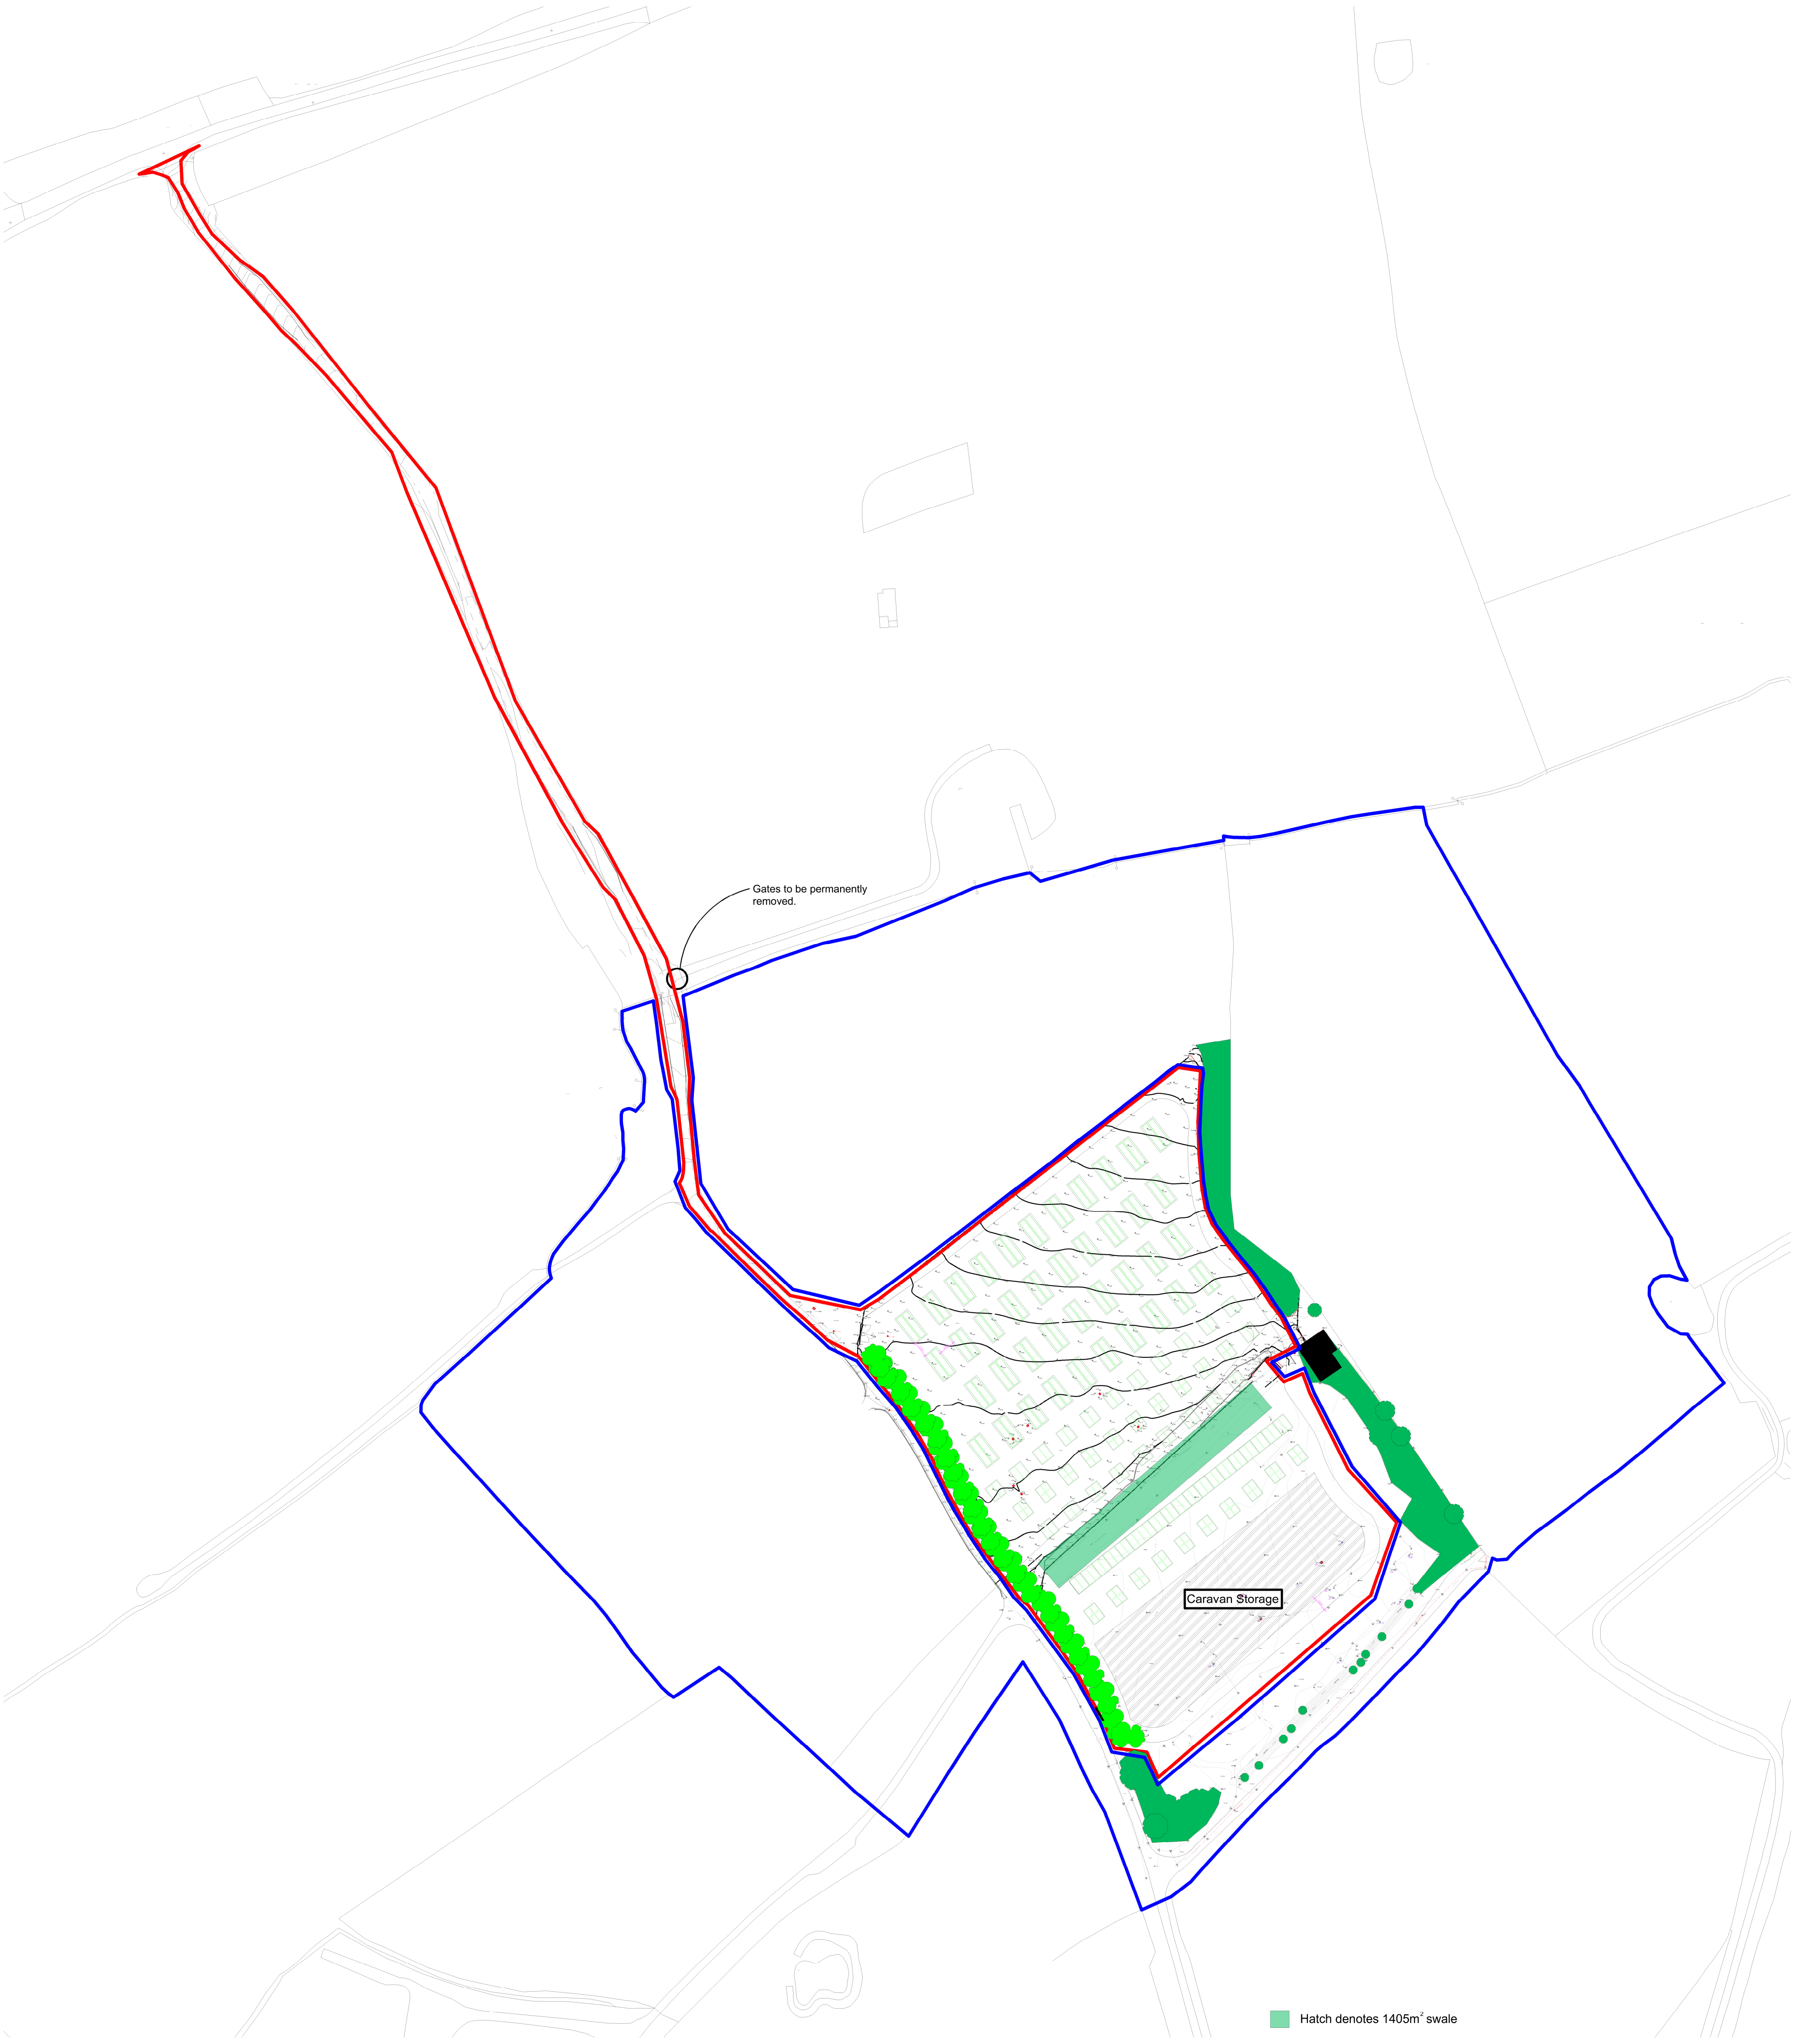


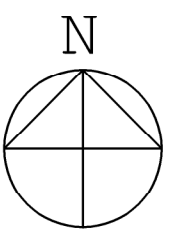

Hatch denotes 1405m² swale

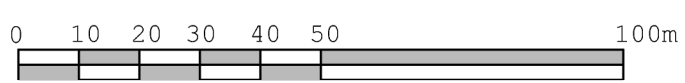

Client Chaudry			hayward ARCHITECTS LTD 19 Station Road Hinckley Leicestershire LE10 1AW Tel: 01455 635 665 Fax: 01455 618 971 www.hayward-architects.co.uk		
Project Title Container Storage Site Lindley Lane Fenny Drayton					
Drawing Title As Proposed					
Scale 1:1250		Sheet A1		Job No. 25/64	
Author MS		Date Sept 2025		Drawing No. 03K	
Status Planning					