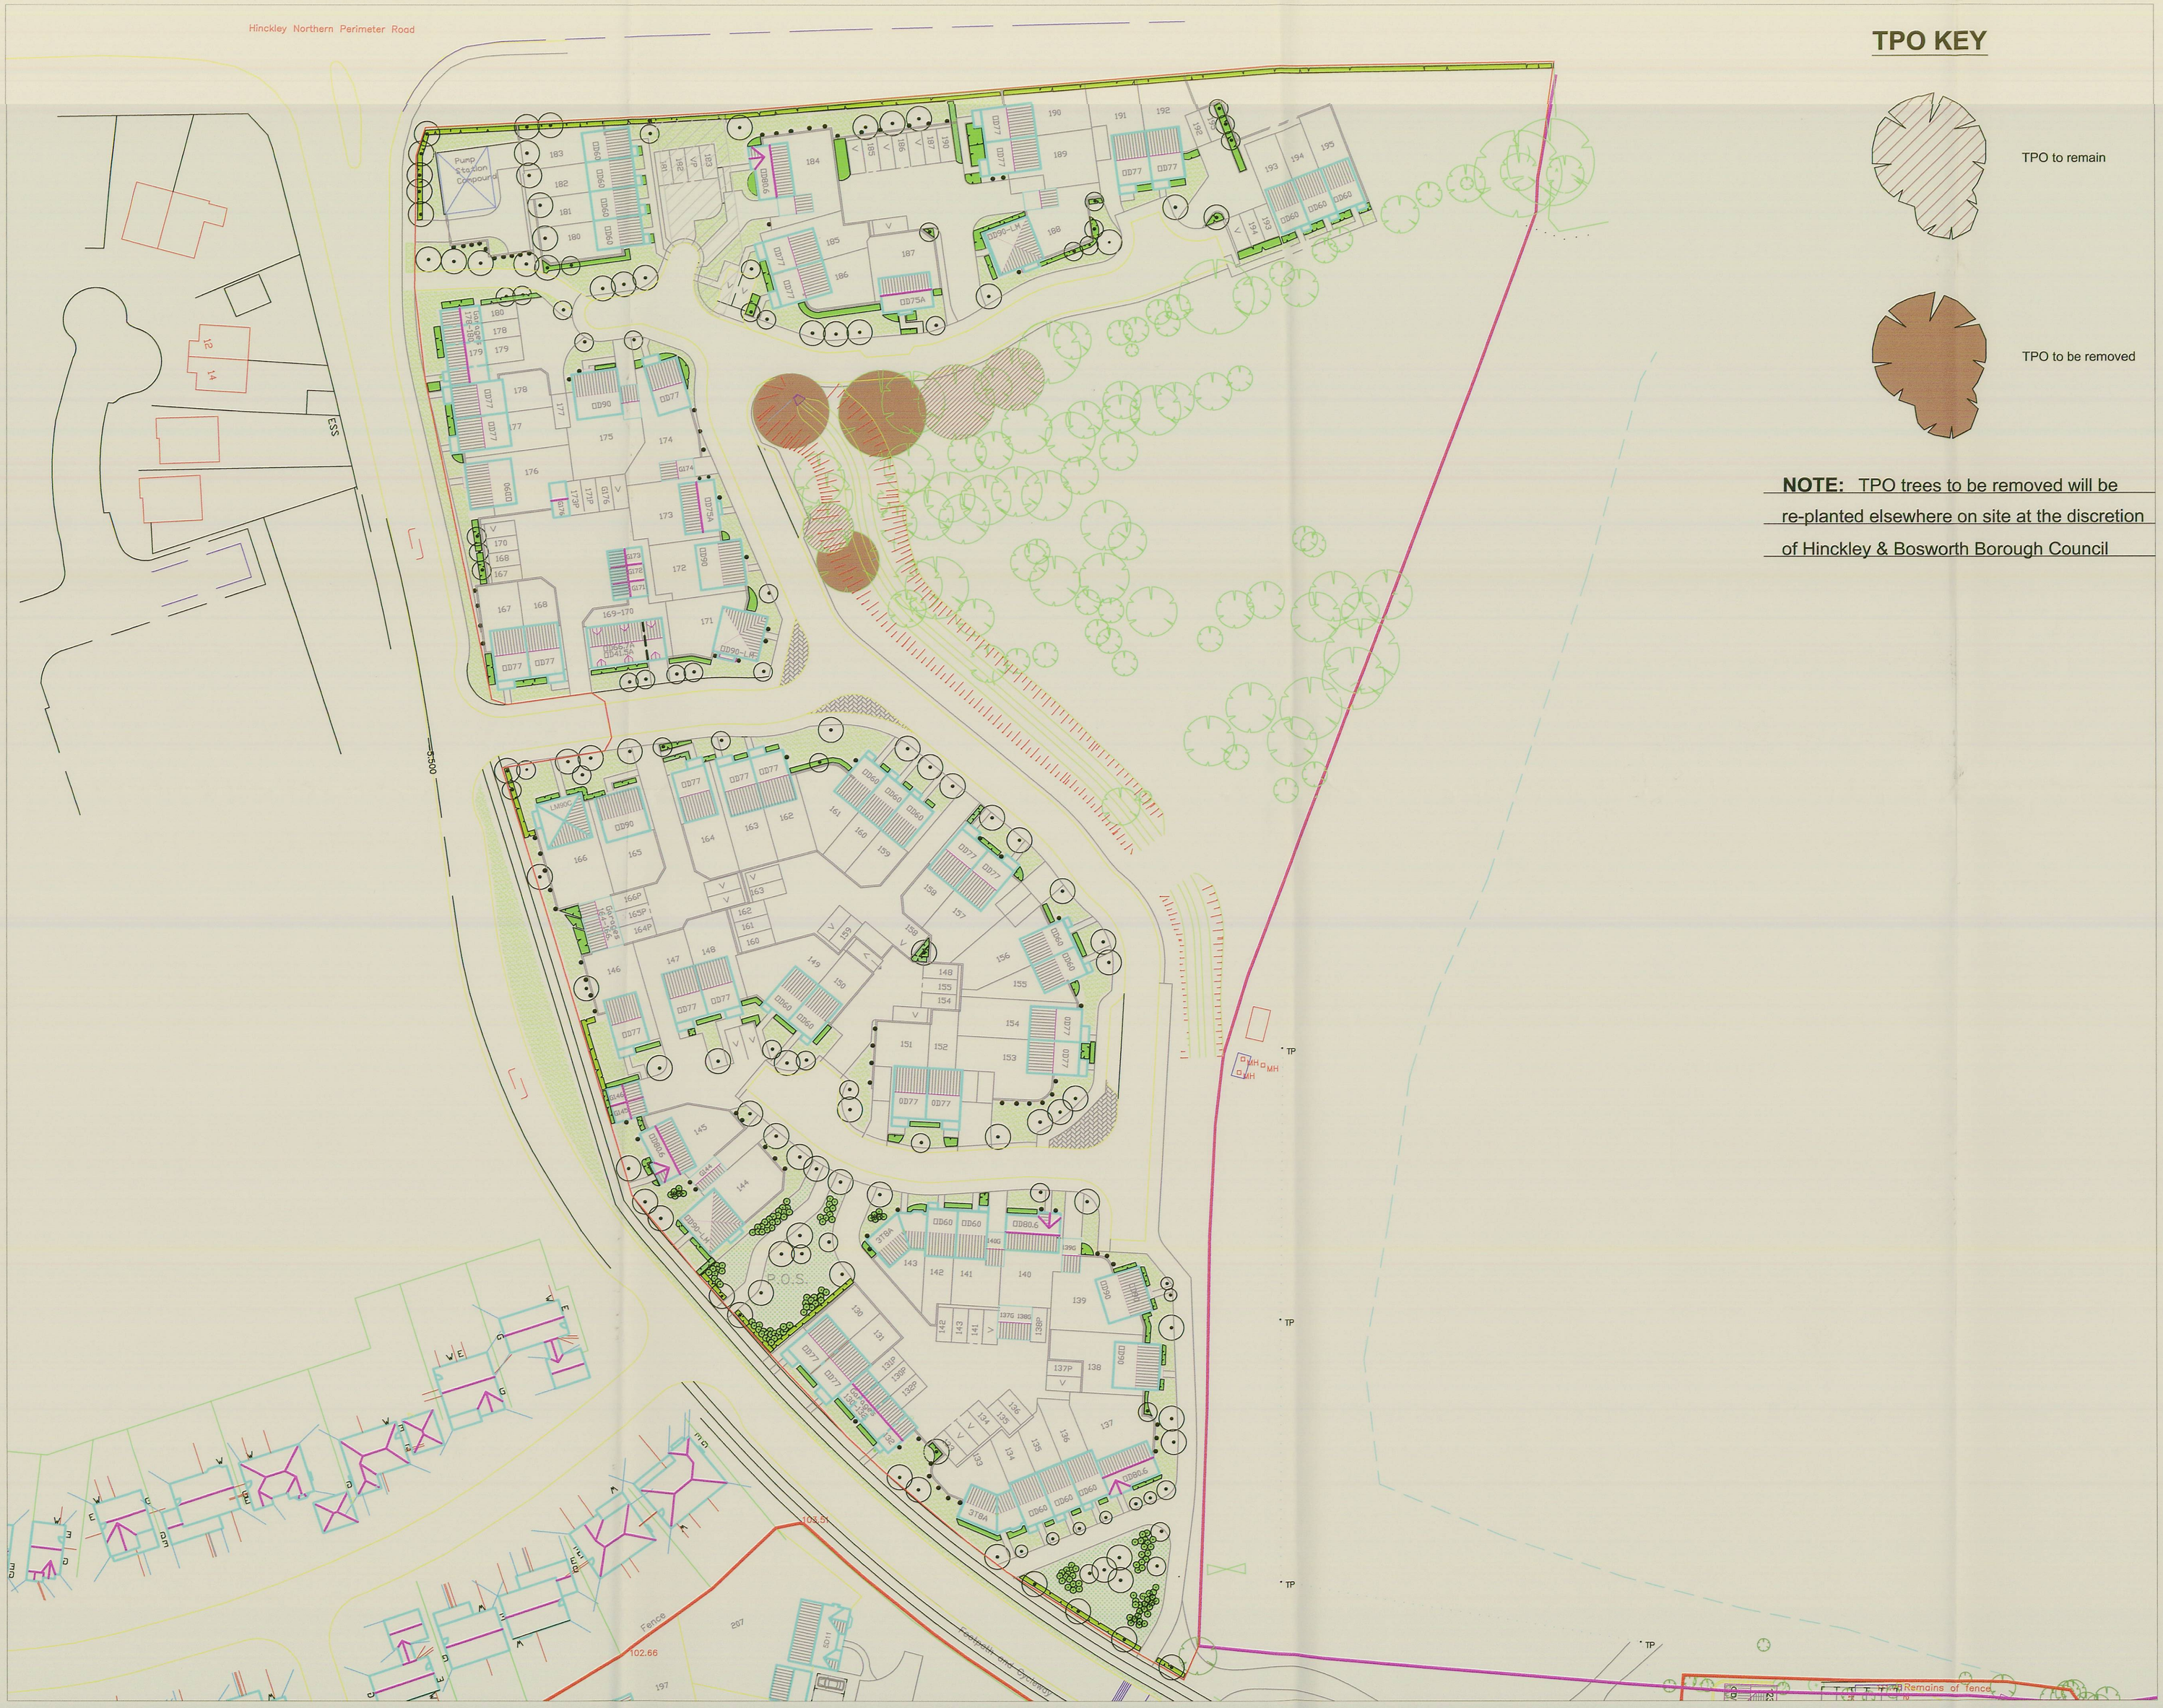


TPO KEY

TPO to remain

TPO to be removed

NOTE: TPO trees to be removed will be re-planted elsewhere on site at the discretion of Hinckley & Bosworth Borough Council

KEY

- Existing Trees
- Proposed Trees
- Proposed native Hedge planting
- Proposed ornamental Hedge planting
- Proposed shrubs & wall shrubs.
- Proposed native shrubs
- Proposed specimen shrubs
- Proposed turf to plot gardens.
- Proposed seed mix to POS

NOTE

This drawing to be read in conjunction with the following information

- Topographical Survey
- Landscape Specification.
- Plant Schedule.
- Planning drawing by Archia Site layout - Drg.no. 090301061-102 Latest revision.

DEVELOPMENT SERVICES
- 3 AUG 2010
RECEIVED

Jelson

REVISION

Job / Contact
OUTLANDS DRIVE HINCKLEY
AREA A Plot no. 137 - 195

Drawing Title:
SOFT LANDSCAPE PROPOSALS

Drawing No:
TNA_344_01 Planning

Drawn by:
TNA /JN

North:

Date : Feb.2009

Scale: 1:500 @A1

Taylor **Nightingale** & associates CHARTERED LANDSCAPE ARCHITECTS
The Landscape Studio - 34 Church Street
Appleby Magna - Derbyshire - DE12 7BB
Telephone 01530 271258 - 24hr Answerphone & Fax