


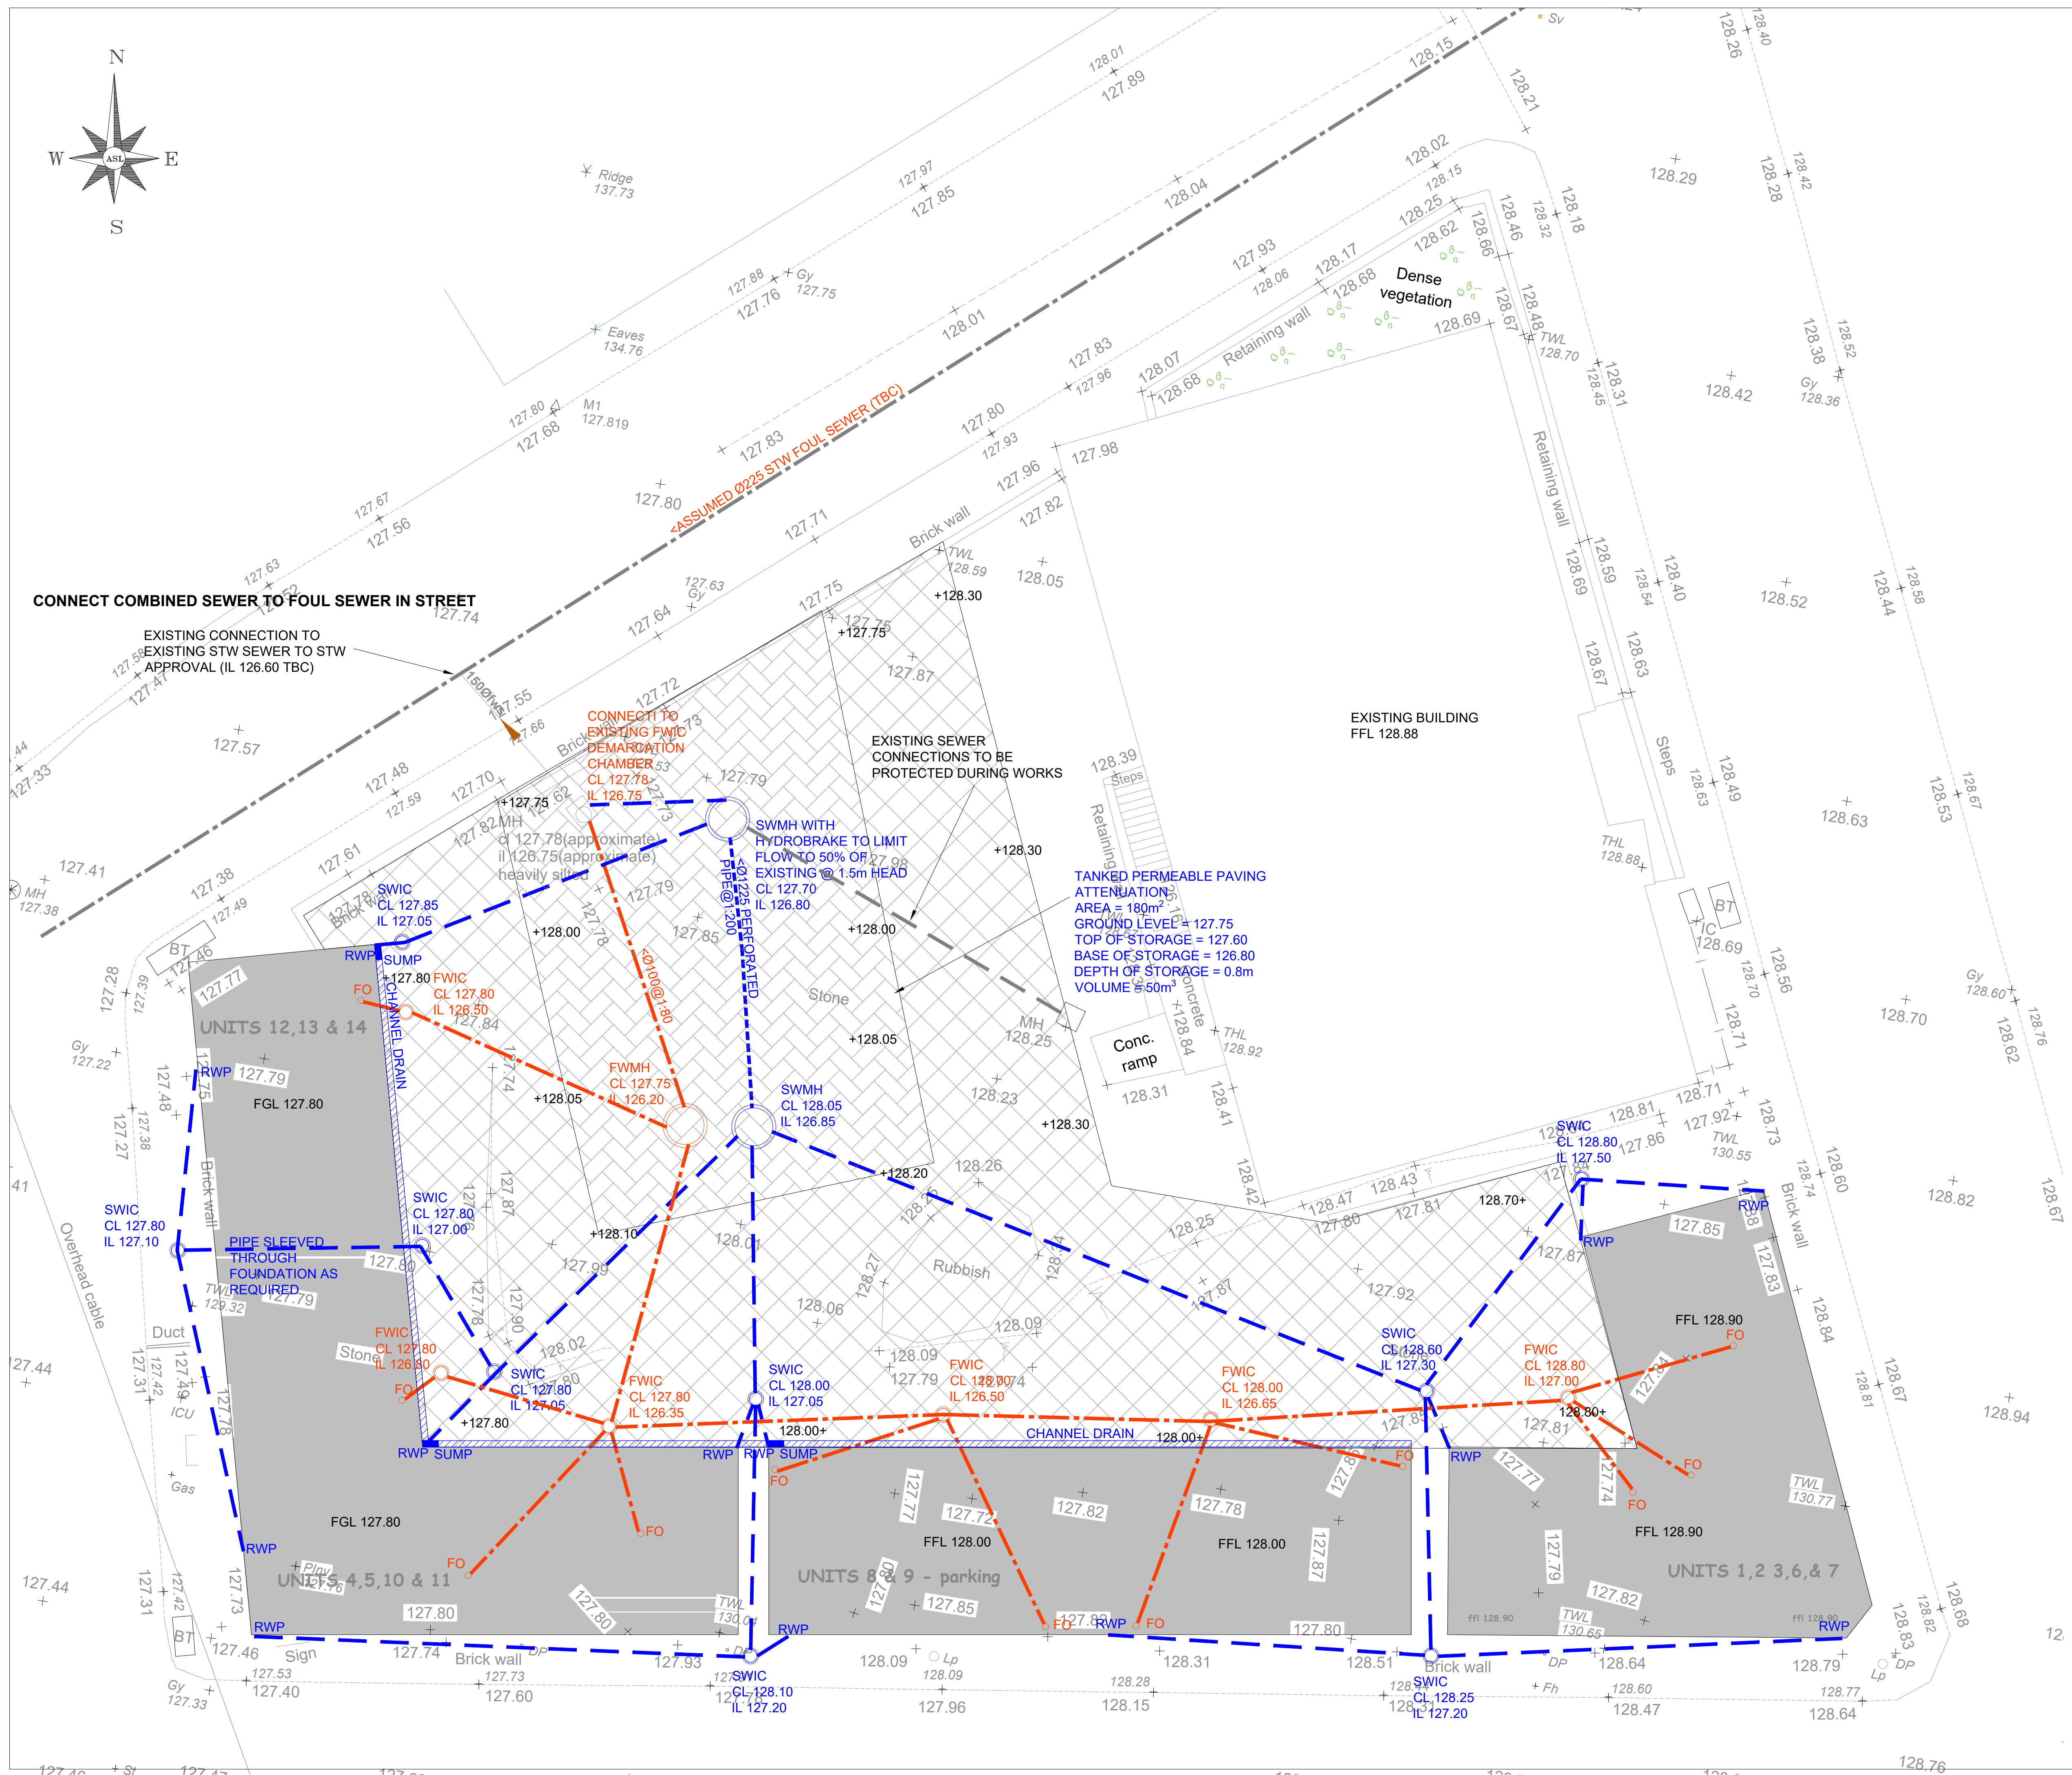

- ### DRAINAGE KEY

EXTERNAL WORKS KEY



Tanked Permeable Paving

Client **NIGEL DUTTON**

Title	SITE DRAINAGE PLAN
-------	--------------------

[illegible]